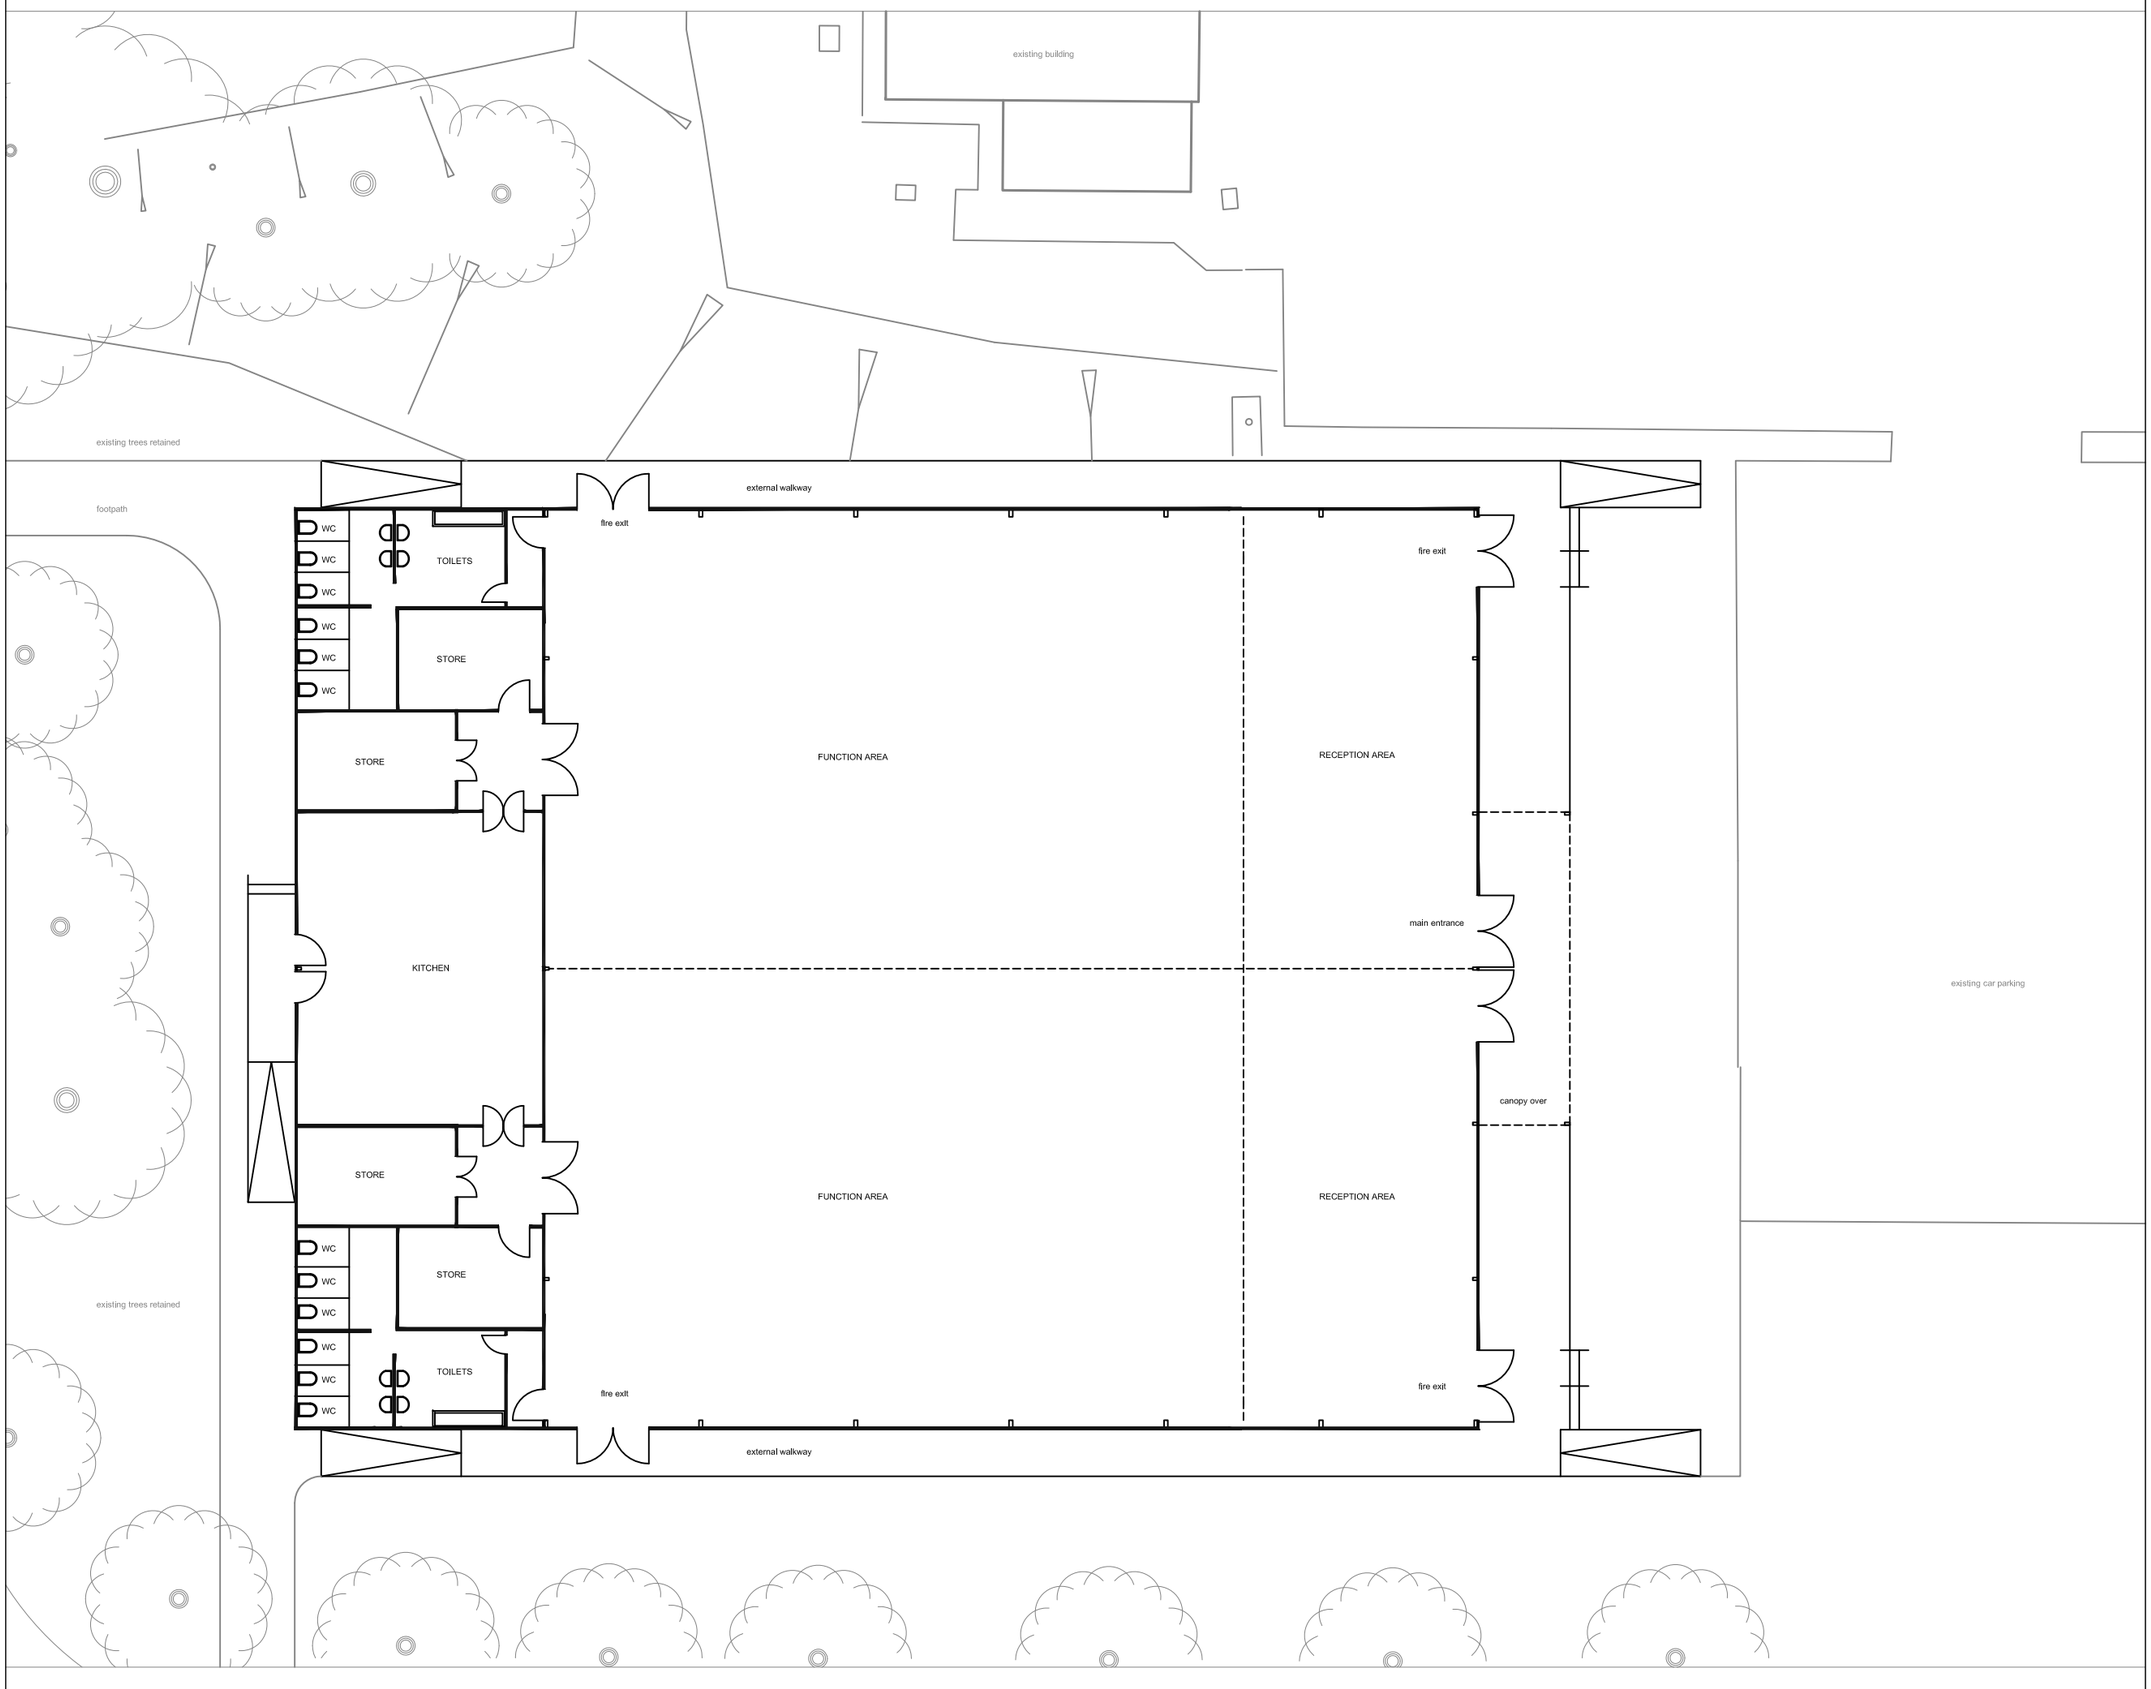

General Notes
Do not scale from drawing. Use marked dimensions.
To be read in conjunction with all other Consultant's drawings.
The Architect to be immediately notified of any discrepancies.
Copyright on this drawing retained by the Architect.

No.	Date	Dwn	Chk	App	Revision or reason for issue
-	01.06.16	SA	-	SH	Issued for Information

Client
BRITISH MUSLIM HERITAGE CENTRE

Architect
Create It Studios

Project Title
BRITISH MUSLIM HERITAGE CENTRE
RADIO AERIAL TRANSMITTER

Scale / North Point
Scale 1:5000@A3
NORTH
OIBLA

Drawing Title
PROPOSED PLAN

Drawing Number
A1038-A-G200-P-00

Revision
-

Drawing Status
PRELIMINARY