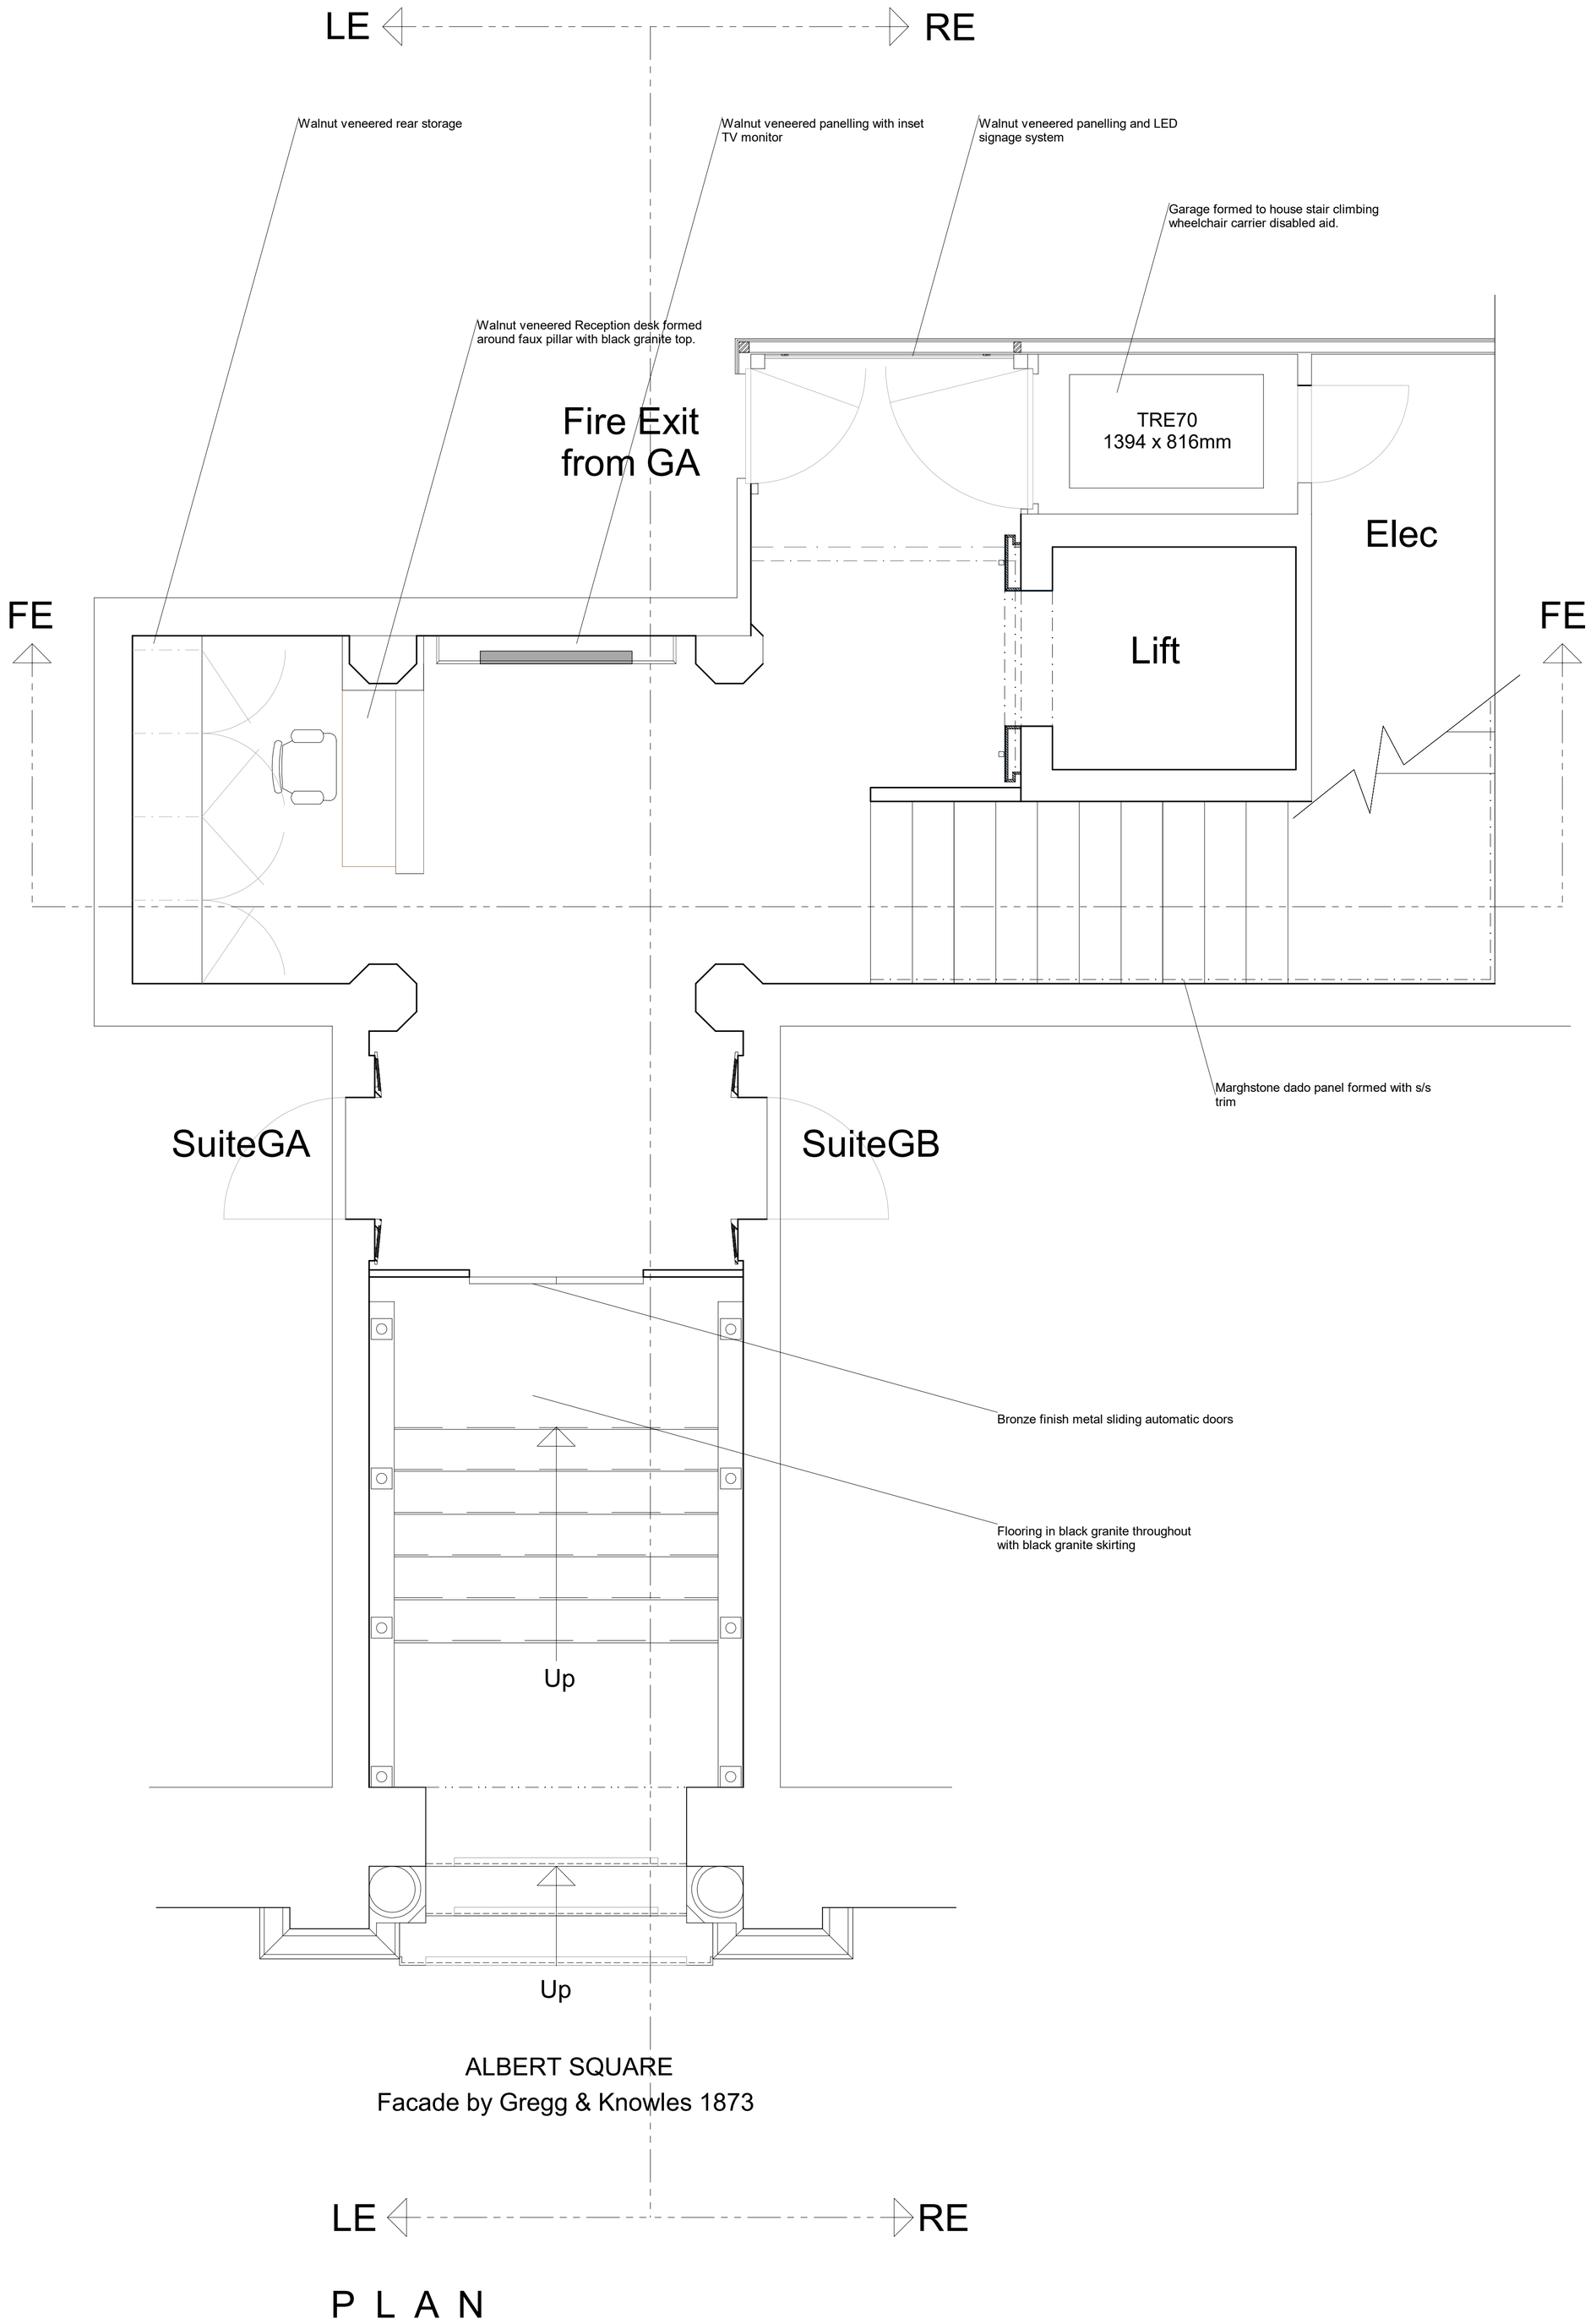


P L A N

REVISIONS	DESCRIPTION		
D		*D A T E*	
C		*D A T E*	
B		*D A T E*	
A		*D A T E*	
D R W G No	10120_01	**S C A L E**	1:25@A1
	CH_ExistingReception.TCW		
TITLE	EXISTING GROUND FLOOR RECEPTION	**F L O O R**	Ground
LOCATION	Carlton House : 16-18 Albert Square : Manchester	**S U I T E**	n/a
CLIENT	Carlton House Securities Ltd	D A T E	**11/02/2025**
D E S I G N D E P A R T M E N T | 0 7 8 8 8 6 8 4 3 5 3			

EXISTING GROUND FLOOR RECEPTION