


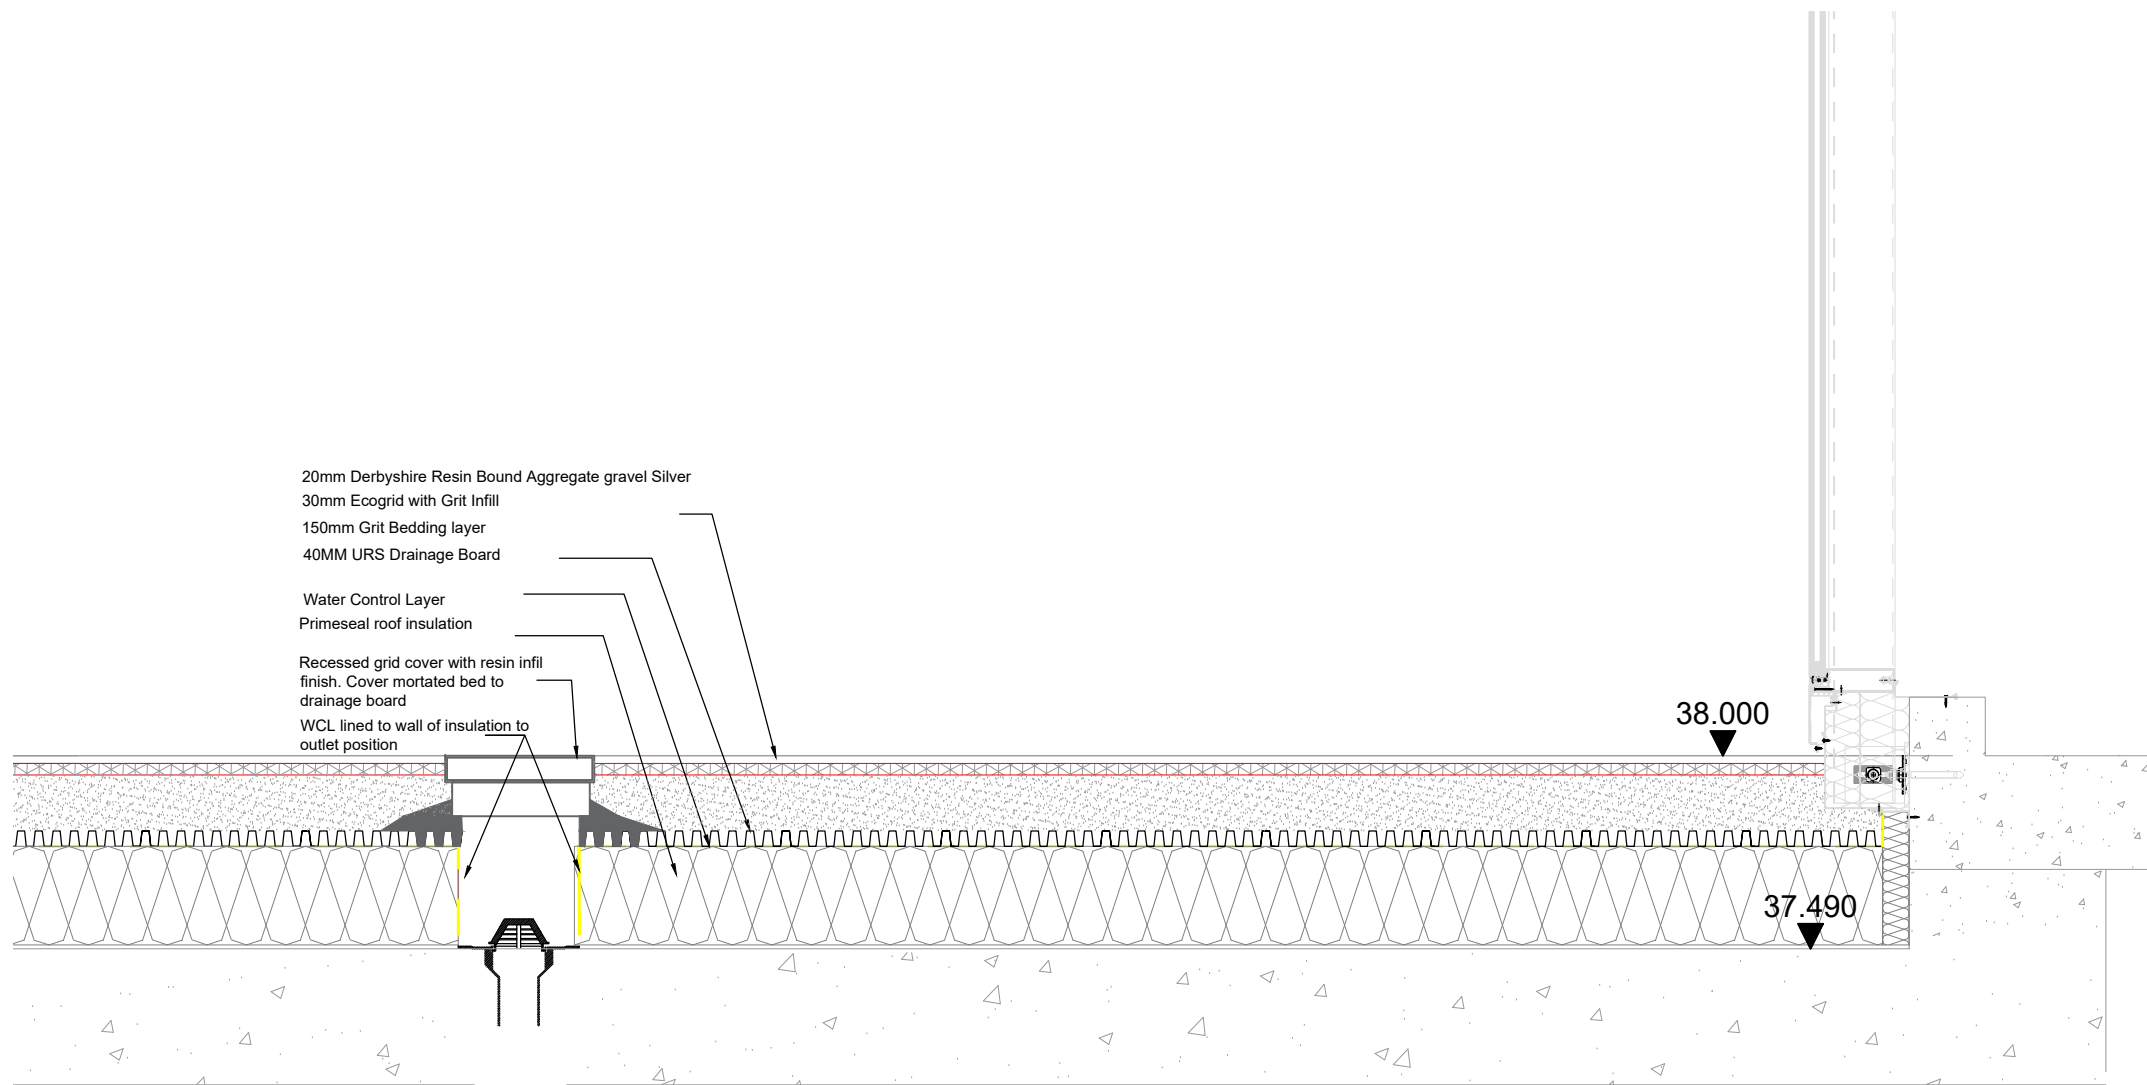

RWO TO BE ACCESSED FROM RESIN LEVEL VIA
RECESSED MANHOLE OR FROM BELOW. TBC BY DCL

Detail 6006 - 103
Scale 1:20

Notes:

- 1. THE COPYRIGHT OF THIS DRAWING IS VESTED IN URBAN ROOFSCAPES AND IT MAY NOT BE REPRODUCED IN WHOLE OR PART OR USED FOR THE MANUFACTURE OF ANY ARTICLE WITHOUT THE EXPRESS PERMISSION OF THE COPYRIGHT HOLDERS.
- 2. WORK TO FIGURED DIMENSIONS ONLY.
- 3. THIS DRAWING IS TO BE READ IN CONJUNCTION WITH ALL RELEVANT ARCHITECTS, SERVICE ENGINEERS AND URBAN ROOFSCAPES SPECIFICATIONS.

C01:	Construction Issue	URS	Jan 25
REV:	DESCRIPTION:	BY:	DATE:
STATUS: CONSTRUCTION			

--



**URBAN
ROOFSCAPES**

Office Address: Unit 14a Catherine Street, Warrington, WAs OLH

CLIENT:	Downing Construction LTD
ARCHITECT:	SHP

SITE:	Block D, First Street, Manchester		
TITLE:	Block D Section 01 Detail 103		
SCALE AT A3:	DATE:	DRAWN:	CHECKED:
NTS	JAN 25	URS	
DRAWING NO:	FSS-D-URS-EX-01-DT-6101-103		REVISION:
			C01