




Notes:
This drawing is the sole copyright of KPP Architects Ltd and reproduction in any form is forbidden unless permission is obtained in writing.
Do not scale from this drawing. Any discrepancies on site should be brought to the attention of KPP Architects Ltd.
Work and materials must comply with the current building regulations and codes of practice and be read in conjunction with building specifications and other sub-contractors information. All materials are to be installed in strict accordance with the recommendations of the manufacturers.

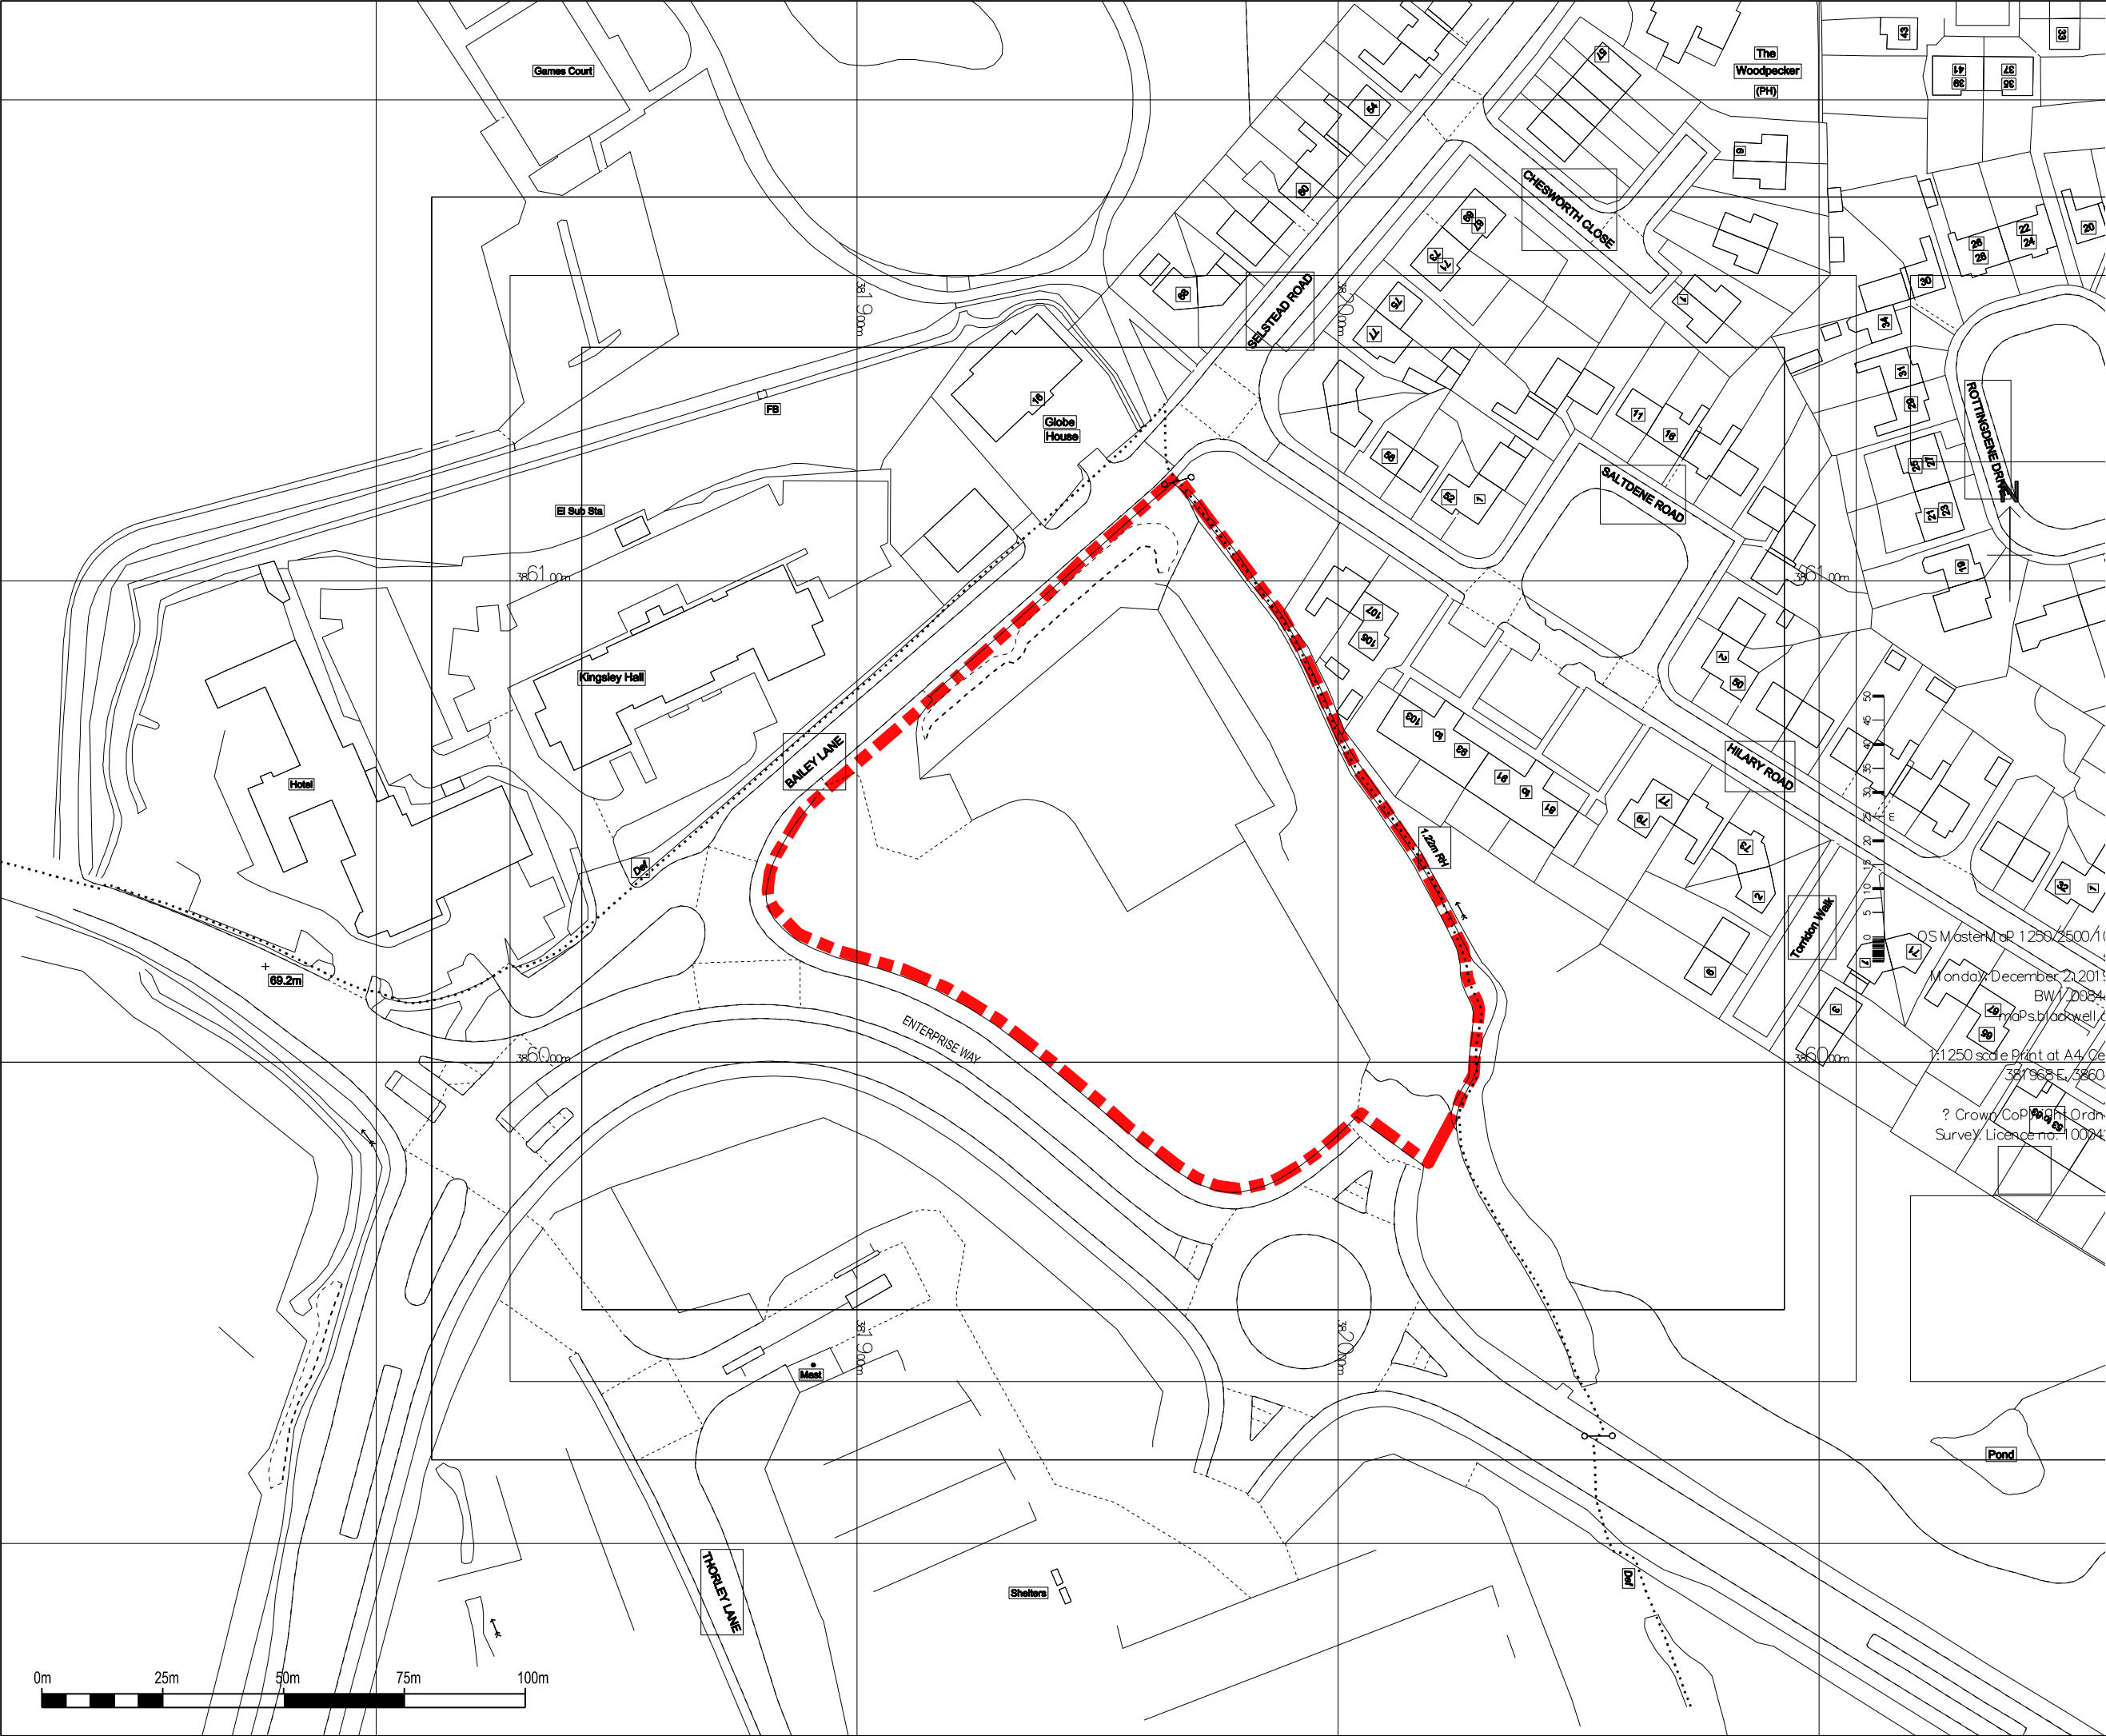

OS MasterMap 1:250,000/1:50,000
Monday, December 21, 2010
BW/20084
wps/blackwell
1:1250 scale Print at A4 (2e
381968 E, 5860
? Crown Copyright Ordnance
Survey Licence no. 10004

Rev	Description	By	Chkd	Date

Client
EVANS DAKOTA HOTELS LTD.

Project Title
**DAKOTA HOTEL
LAND OFF ENTERPRISE WAY
WYTHENSHAW**

Drawing Title
LOCATION PLAN

KPP
ARCHITECTS
Lodge House
12 Town Street
Horsforth, Leeds LS184RJ
T : +44 (0) 113 2390460
E : architects@kpp-leeds.co.uk
W : www.kpp-leeds.co.uk

Scale	Site	Date	Drawn	Checked
1:1250	A3	MAY '24	JH	.
Status	PLANNING			
KPP Job No	2019-08			Rev
Number	2000			P1