Do not scale from this drawing. All dimensions to be checked on site prior to manufacture and construction. This drawing is the property of Harrison Ince Holdings Limited and should not be reproduced without permission.
All discrepancies to be brought to the attention of the architect immediately.
This drawing is to be read in conjunction with the specification / bill of quantities and related drawings.

REVISIONS

| | | | |
|---|---|---|---|
| - | FIRST ISSUE | 22.07.25 | GW |

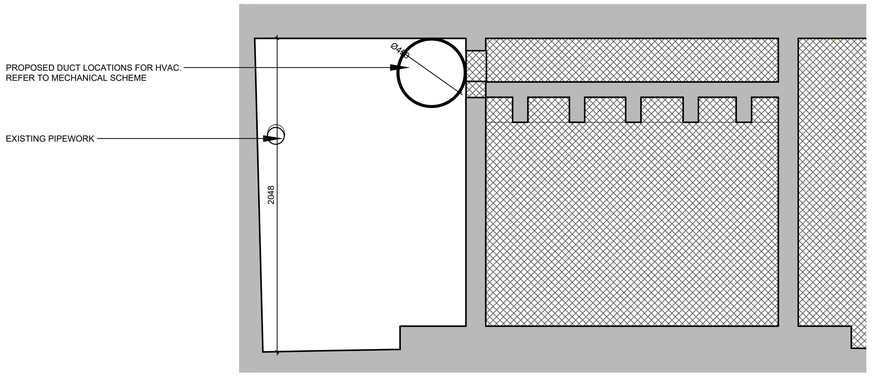


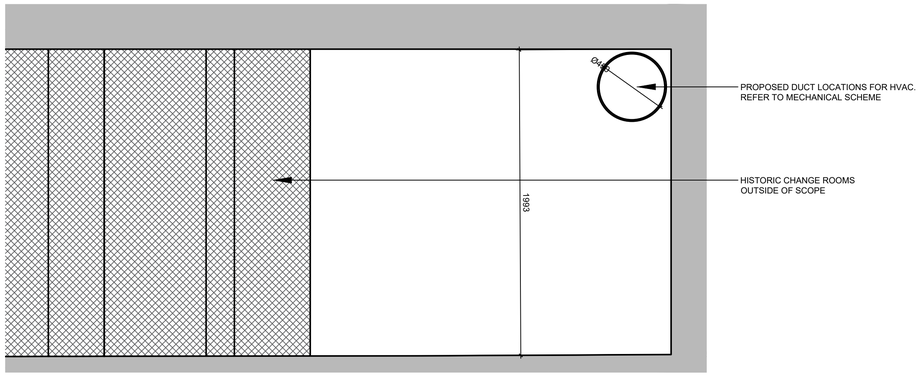


## PROPOSED SECTION CL : HISTORIC CHANGING ROOMS
1:20

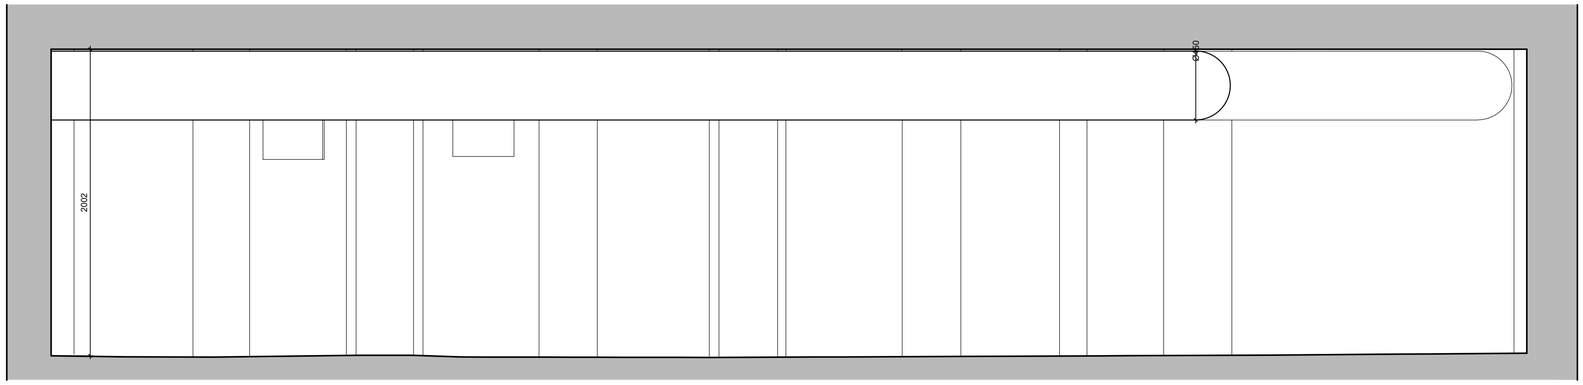


## PROPOSED SECTION CM : HISTORIC CHANGING ROOMS
1:20

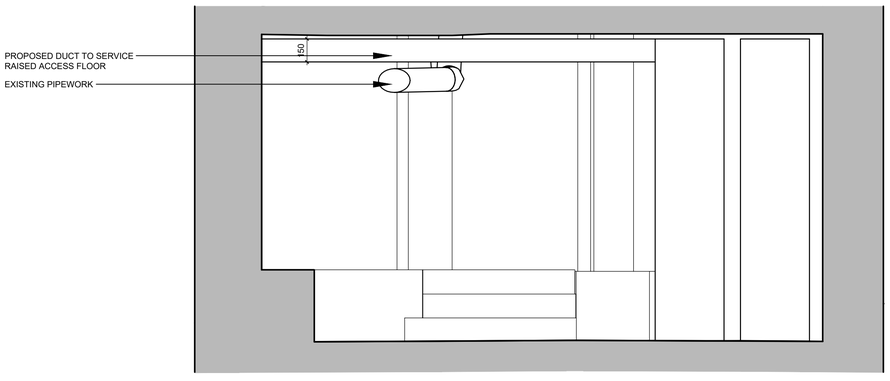


## PROPOSED SECTION CN : HISTORIC CHANGING ROOMS
1:20

FOR PLANNING

ALL DIMENSIONS TO BE CHECKED ON SITE BEFORE CONSTRUCTION

@1:20 scale

0 200mm 1m

100mm 500mm 2m

HARRISON INCE
ARCHITECTS INTERIOR DESIGNERS

CLIENT: PINS SOCIAL CLUB

PROJECT: SUNLIGHT HOUSE
LITTLE QUAY ST, MANCHESTER M3 3HP

TITLE: PROPOSED BASEMENT SECTIONS
HISTORIC CHANGING ROOMS

| | | | |
|---|---|---|---|
| DATE | JULY 2025 | SCALE | 1:20 @ A1 |
| JOB NO. | 01 | DWG. NO. | AV408 |
| DRAWN | CAD/MSM | CHECKED | |

SECOND FLOOR
EASTGATE
2 CASTLE STREET
MANCHESTER
M3 4LZ
TEL: 0161 236 3650
EMAIL: enquiries@harrison-ince.co.uk