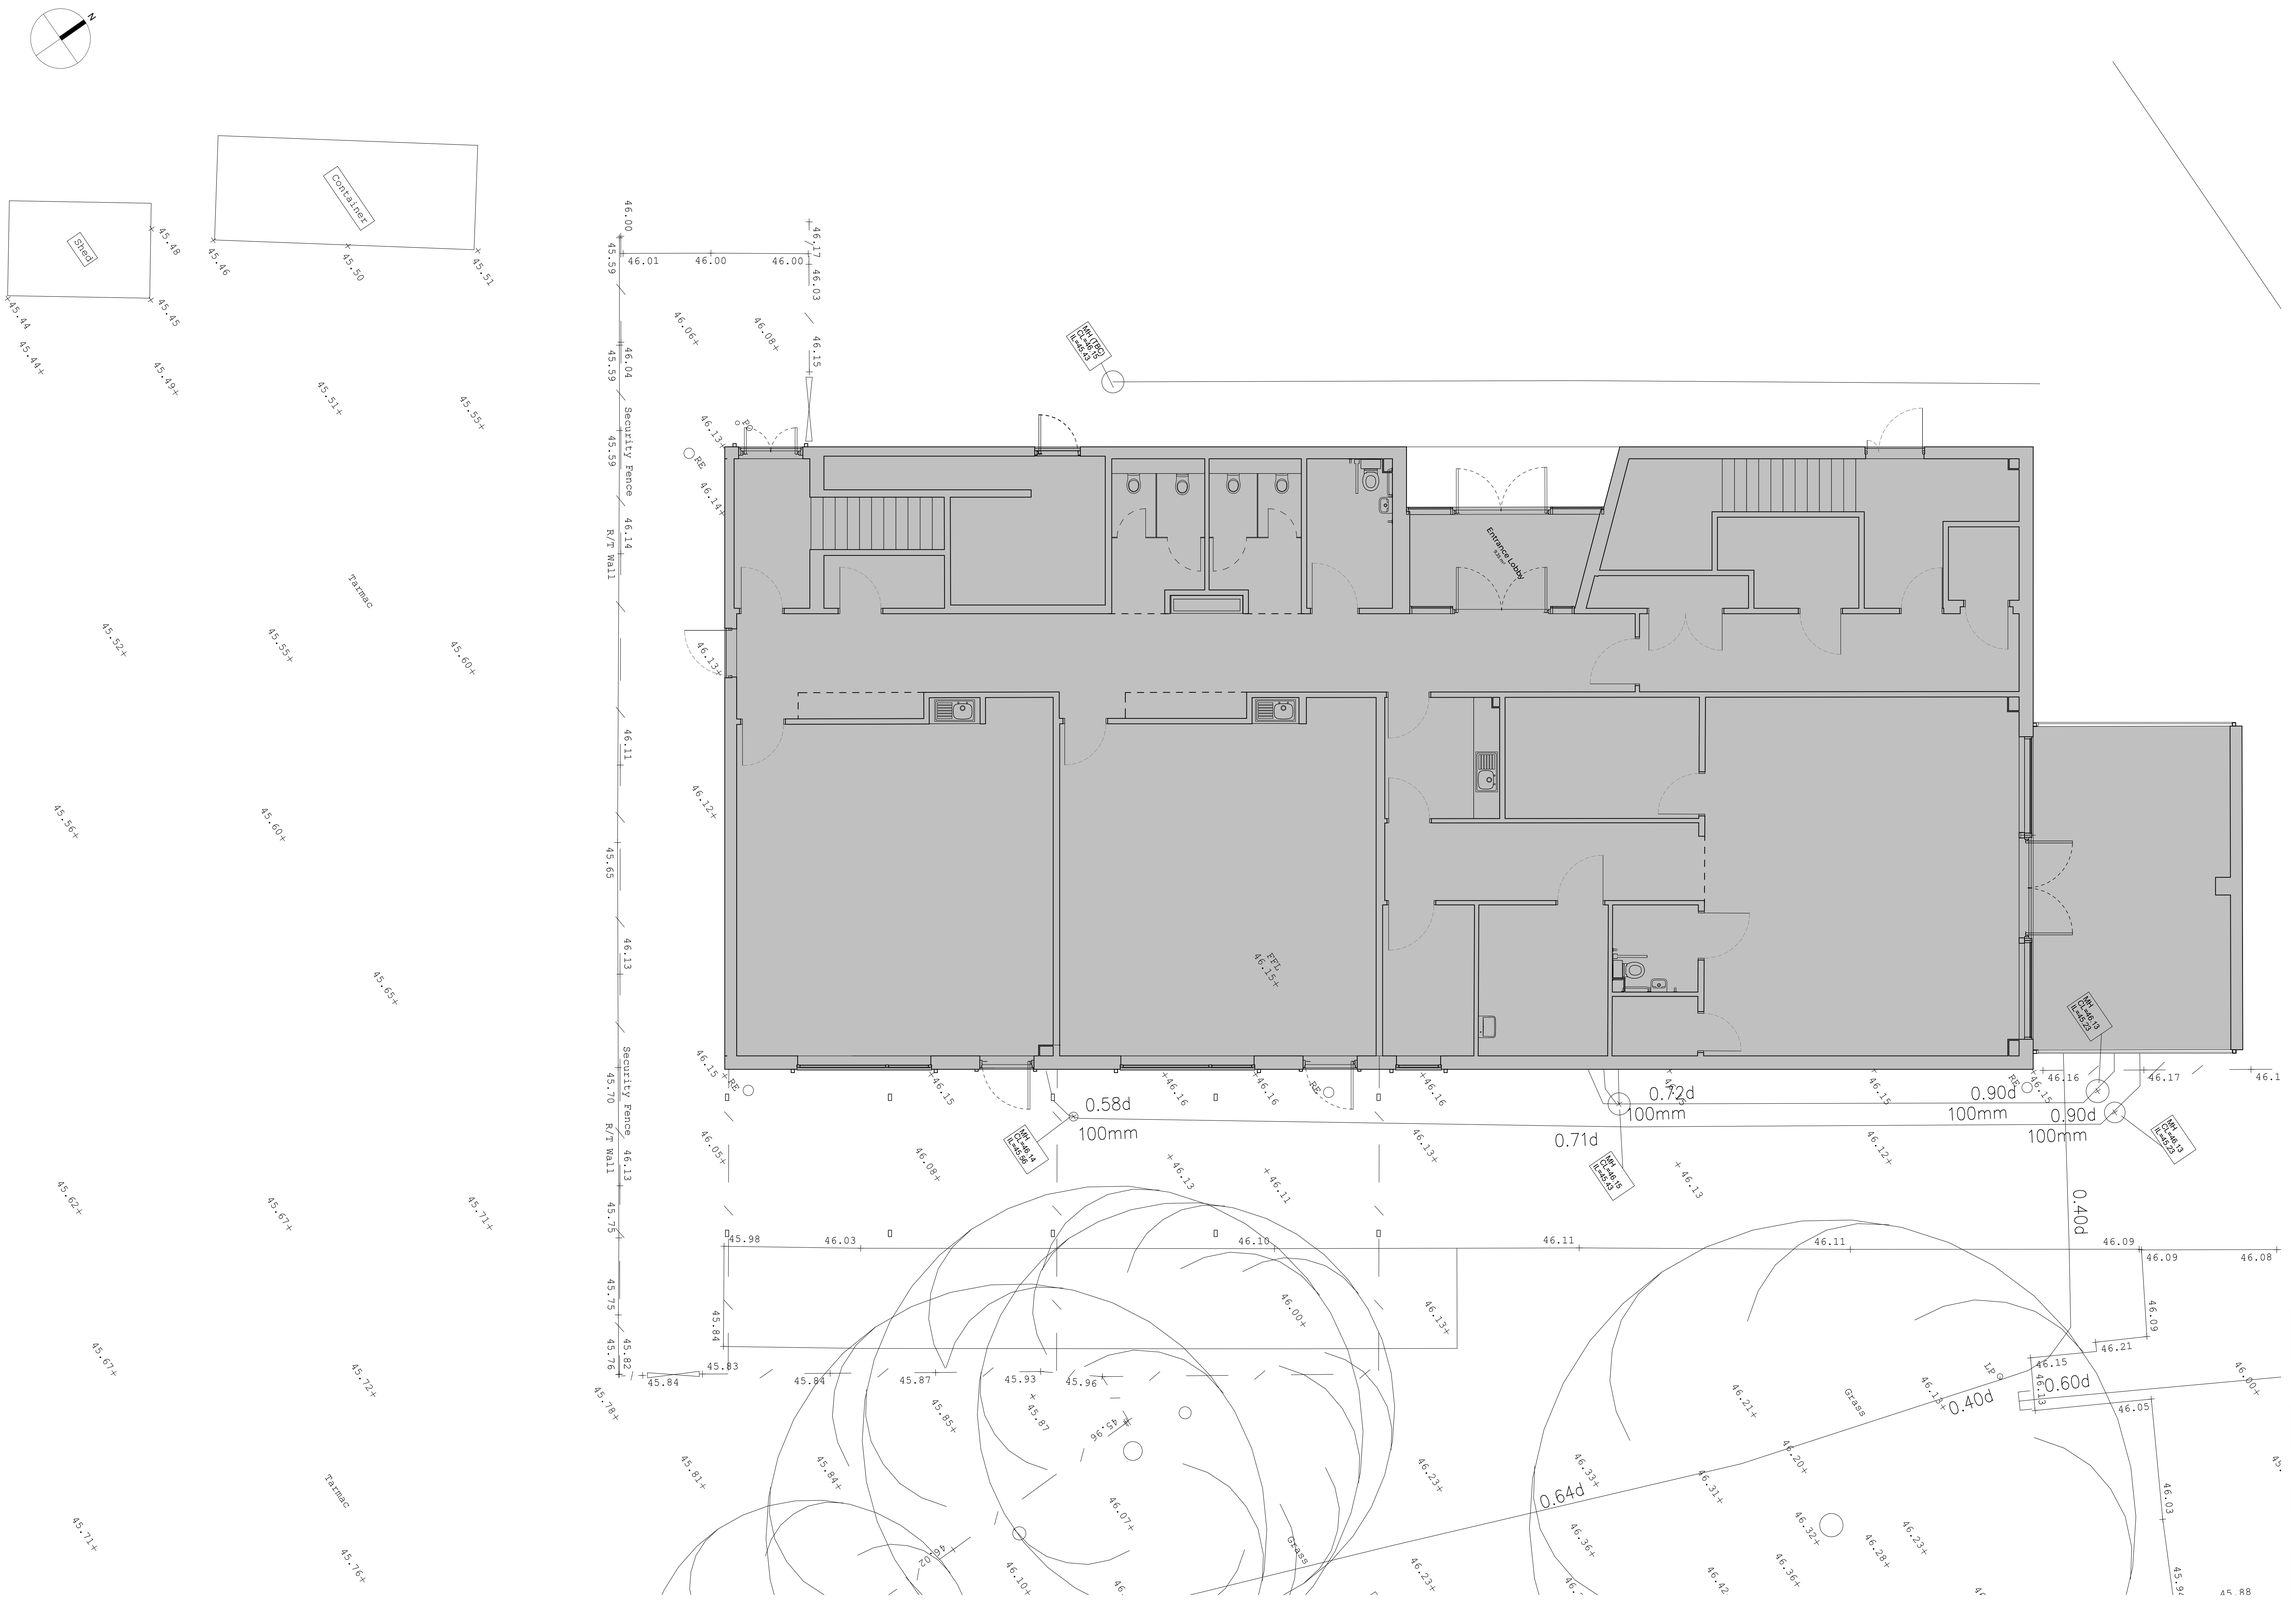



| Rev | Description | Dr by | Ap By | Date |
|---|---|---|---|---|

**CLIENT NAME**
Benchill Primary School

**CONTRACT/PROJECT NAME**
SEND Provision
Phase 2

**DRAWING TITLE**
Existing Landscape Plan

| PROJECT NUMBER | DATE |
|---|---|
| | 23.06.2025 |
| **DRAWING NUMBER** | **REVISION** |
| BPS-SP-P2-S-P-90-001 | |
| **SCALE** | **DRAWN BY** |
| 1:50@A0 | RB |
| **ISSUE STATUS** | **APPROVED BY** |
| Planning | AMcG |

**FILE PATH**
C:\Users\Richard Bayley\OneDrive - Black Cat Building Consultancy Limited\Cad Files\Benchill Primary School\SEND Provision\Design\BIM\WIP\BPS-SP-Phase 2 Tender - 23.06.rvt

THE LIGHTWELL
61-63 BROWN ST
MANCHESTER
M2 2JG
0161 359 4333
enquiries@bcconsultancy.co.uk

BLACK CAT BUILDING CONSULTANCY

**This drawing is copyright and remains the property of Black Cat Building Consultancy.**

**All drawings are to be read in conjunction with all accompanying information. All dimensions must be checked and verified on site before commencing any work or producing drawings.**

**Any discrepancy's found should be imediately notified to Black Cat Building Consultancy.**

**Once drawing is in general circulation Black Cat Building Consultancy take no responsibility for the accuracy or information taken from them.**