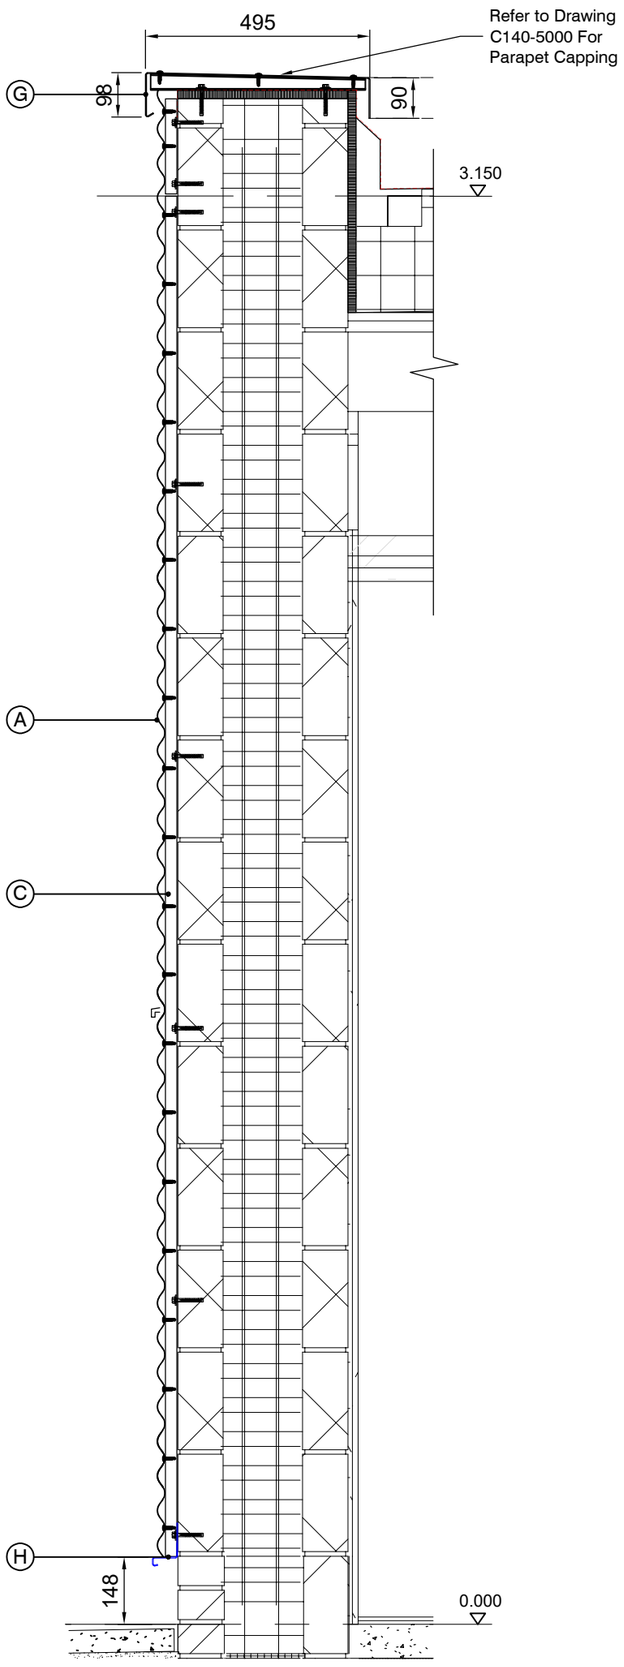

01 ENLARGED SECTION A-A

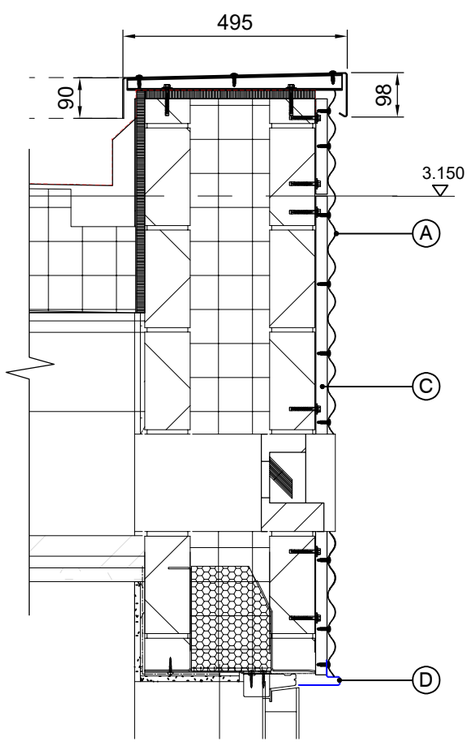

02 ENLARGED SECTION B-B

- (A) Horizontal Corrugated Profile: AP18HR Architectural Profiles PPC RAL 9006 RAL 9006 matt
- (B) PPC Aluminium RAL 7016 Flat Aluminium Panel Face Fixed
- (C) 25mm Deep Aluminium Top-Hats Fixed Vertically Back to Blockwork
- (D) PPC Aluminium RAL 9006 Folded Head / Cill Flashing's to Windows / Doors
- (E) PPC Aluminium RAL 9006 Alumasc Rainwater Goods
- (F) PPC Aluminium RAL 9006 60x60 Corner Flashing
- (G) PPC Aluminium RAL 9006 Capping & Capping Raking Support Top-hats
- (H) PPC Aluminium RAL 9006 Cill to Cladding Base

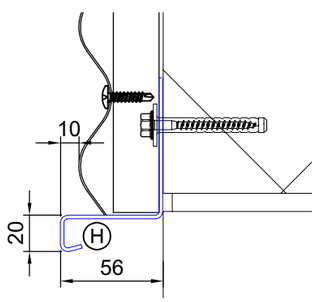

TYPICAL BASE CILL DETAIL

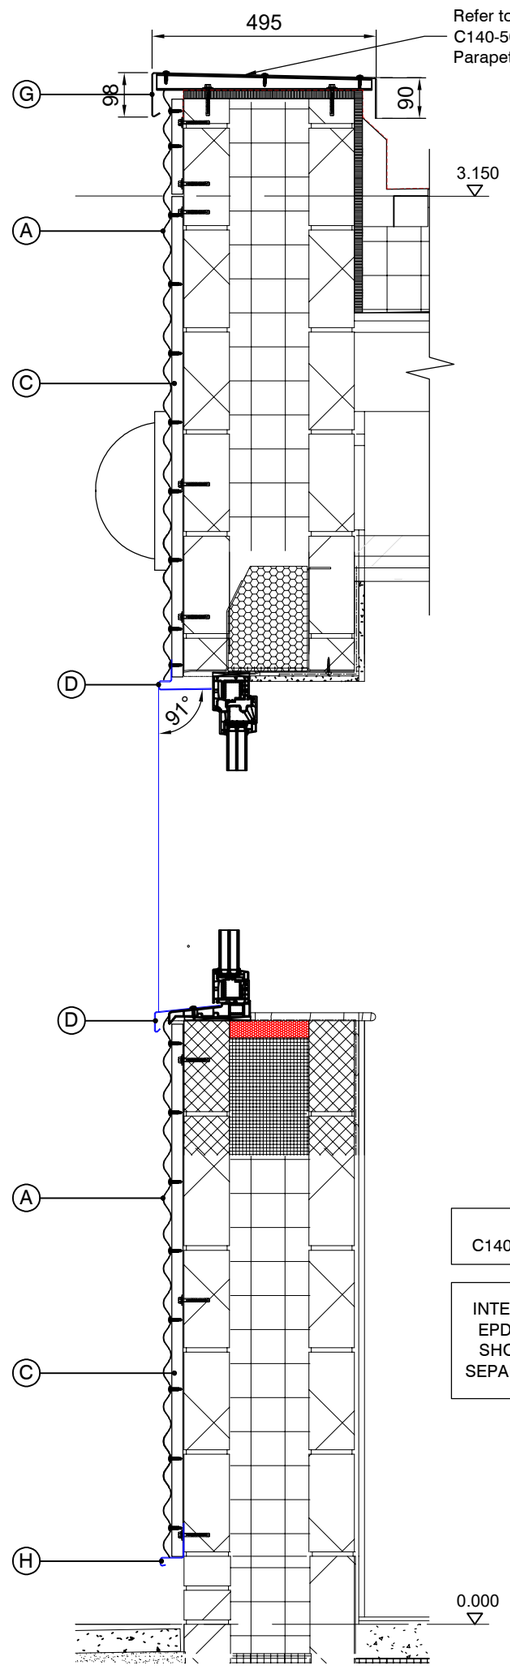

03 ENLARGED SECTION C-C

REFER TO DRAWING C140-EMB-1000 FOR LOCATIONS

INTERNALS, WINDOWS, DOORS, EPDM SEALS, ALL BY OTHERS - SHOWN INDICATIVE. REFER TO SEPARATE CONTRACTOR DETAILS

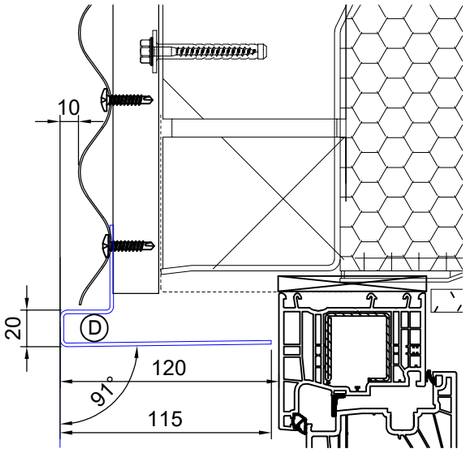

ENLARGED WINDOW HEAD DETAIL

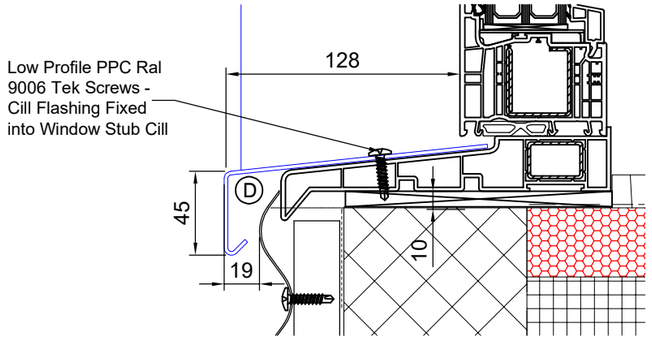

ENLARGED WINDOW CILL DETAIL

Rev	Date	By	Reason for issue
P2	04.04.25	DB	For Approval
P1	21.03.25	DB	For Approval

TASK UK

Client
VERMONT

Project
EMBASSY VILLAGE MANCHESTER

Title
STAFF POD - ENLARGED VERTICAL SECTIONS AND WINDOW HEAD & BASE FLASHING'S

Drawing number	Rev.
C140-EMB-3000	P02

Date	Scale
March 2025	NTS@A3

Drawn by	Checked
DB	DB

Drawing status
For Approval

File C140-Embassy_Village_TASK-UK_DRAWINGS