



Existing Site Section A-A
1 : 1000

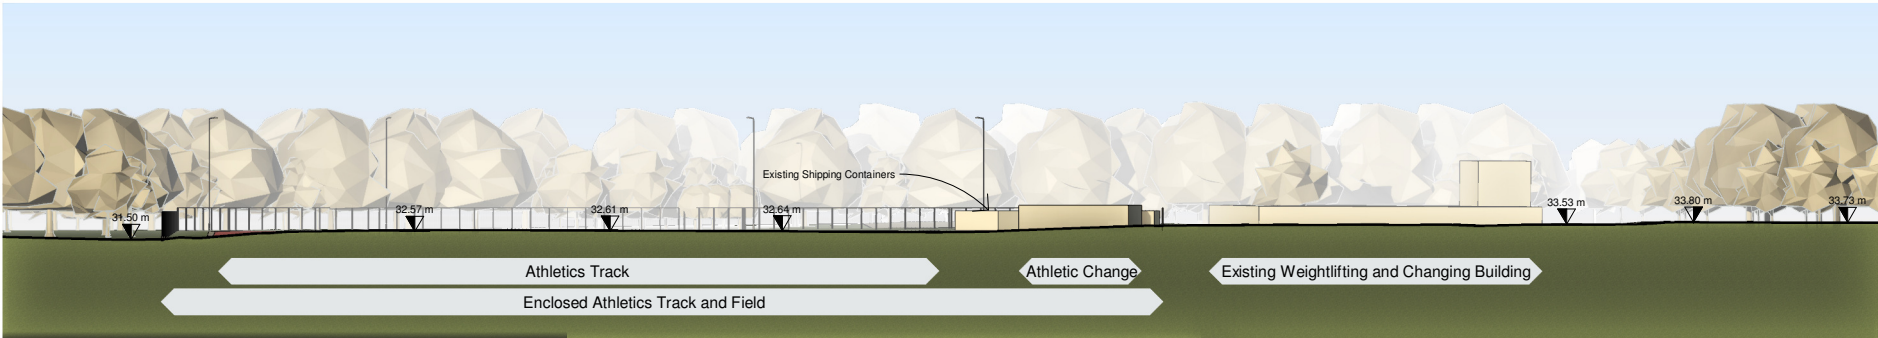

Existing Site Section B-B
1 : 1000

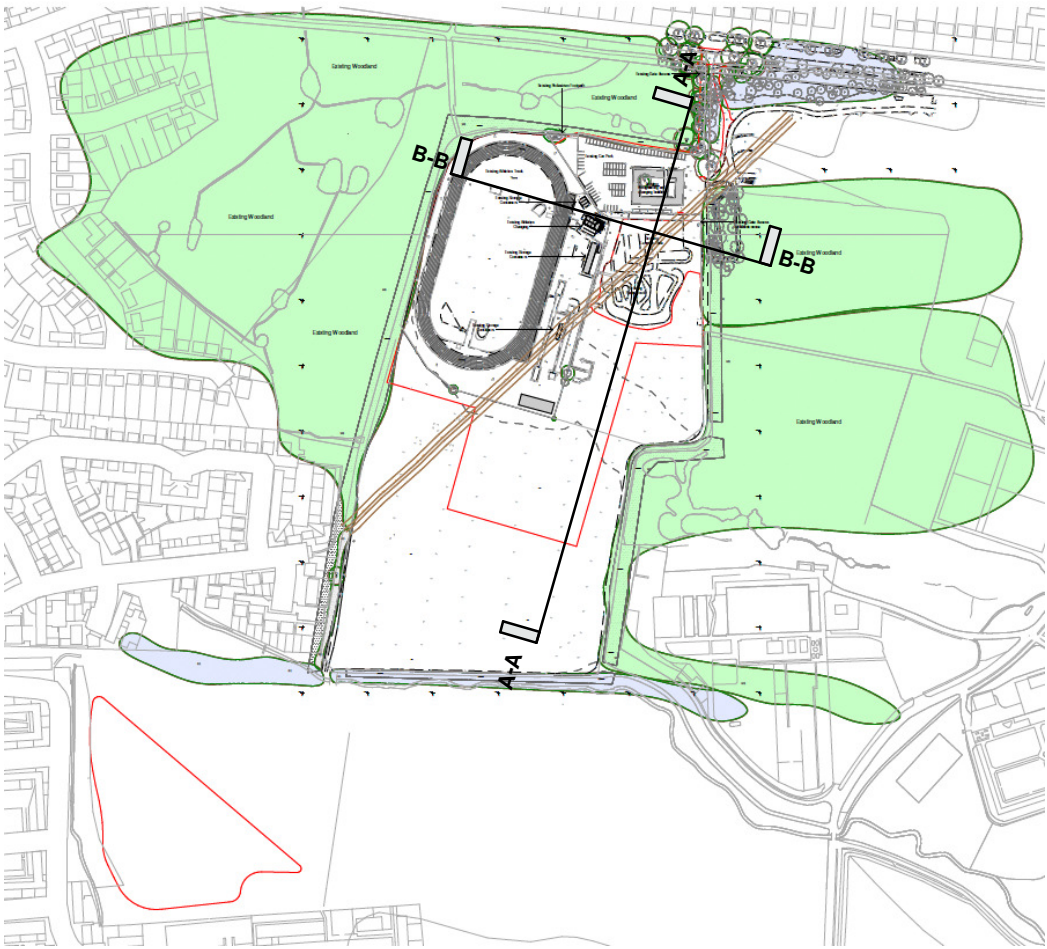

RESPONSIBILITY IS NOT ACCEPTED FOR OTHERS SCALING DIRECTLY FROM THIS DRAWING. DO NOT SCALE FROM THIS DRAWING, USE WRITTEN DIMENSIONS ONLY.

KEY PLAN



0m 10m 50m
1:1000

ORIGINAL SHEET SIZE **A3**

THIS DRAWING IS PRODUCED FOR USE IN THIS PROJECT ONLY AND MAY NOT BE USED FOR ANY OTHER PURPOSE. THE ORIGINATOR ACCEPTS NO LIABILITY FOR THE USE OF THIS DRAWING OTHER THAN THE PURPOSE FOR WHICH IT WAS INTENDED IN CONNECTION WITH THIS PROJECT AS RECORDED IN THE 'PURPOSE FOR ISSUE' AND 'FILE STATUS CODE'. THIS DRAWING MAY NOT BE REPRODUCED IN ANY FORM WITHOUT PRIOR WRITTEN AGREEMENT.

© CROWN COPYRIGHT AND DATABASE RIGHTS 2019 ORDNANCE SURVEY LICENCE NUMBER 100019340.

P04	Revised for Planning	02/10/2025	MR	MR/RB
P03	Updated for Planning Submission	18/09/2025	NN	MR/RB
Rev	Description	Date	Drwn	Chkd / Appd

CLIENT

Manchester City Council

PROJECT

Wythenshawe Park Sports Hub

TITLE

Existing Full Site Sections

SCALE

1 : 1000

DISCIPLINE

Architect

PROJECT NUMBER

118165

DRAWING NUMBER

118165-NPS-ZZ-XX-D-A-0120

REV CODE

P04

STATUS CODE

S1

PURPOSE OF ISSUE

Planning

Drawn by

NN

Checked by

MR

Approved by

RB



NPS Leeds Ltd
280 Filers Lane, Norwich, NR6 6EQ, Merrion House, Leeds, LS2 8BB
Tel: 0113 320 1630; Email: leeds@nps.co.uk; web: www.nps.co.uk

© COPYRIGHT NPS GROUP LTD.2017