




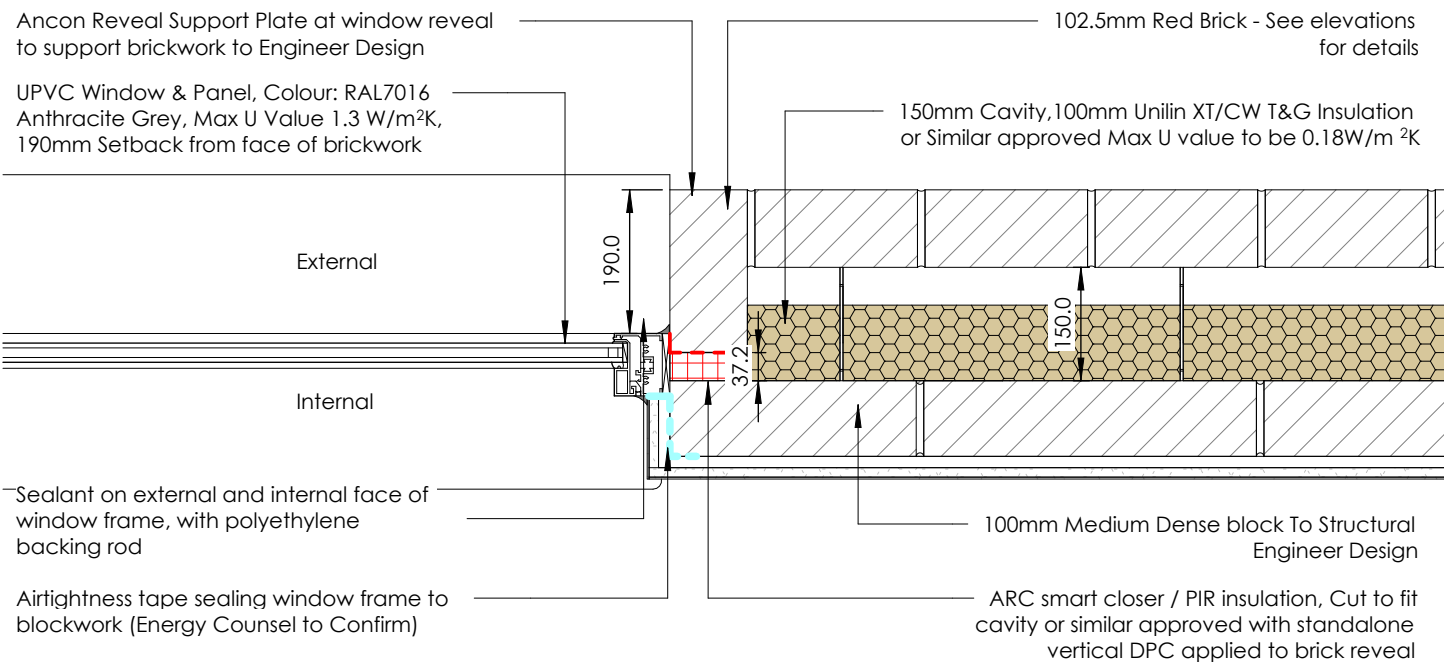


Detail Plan: 03 - Window Jamb
MPF-150-E4-01

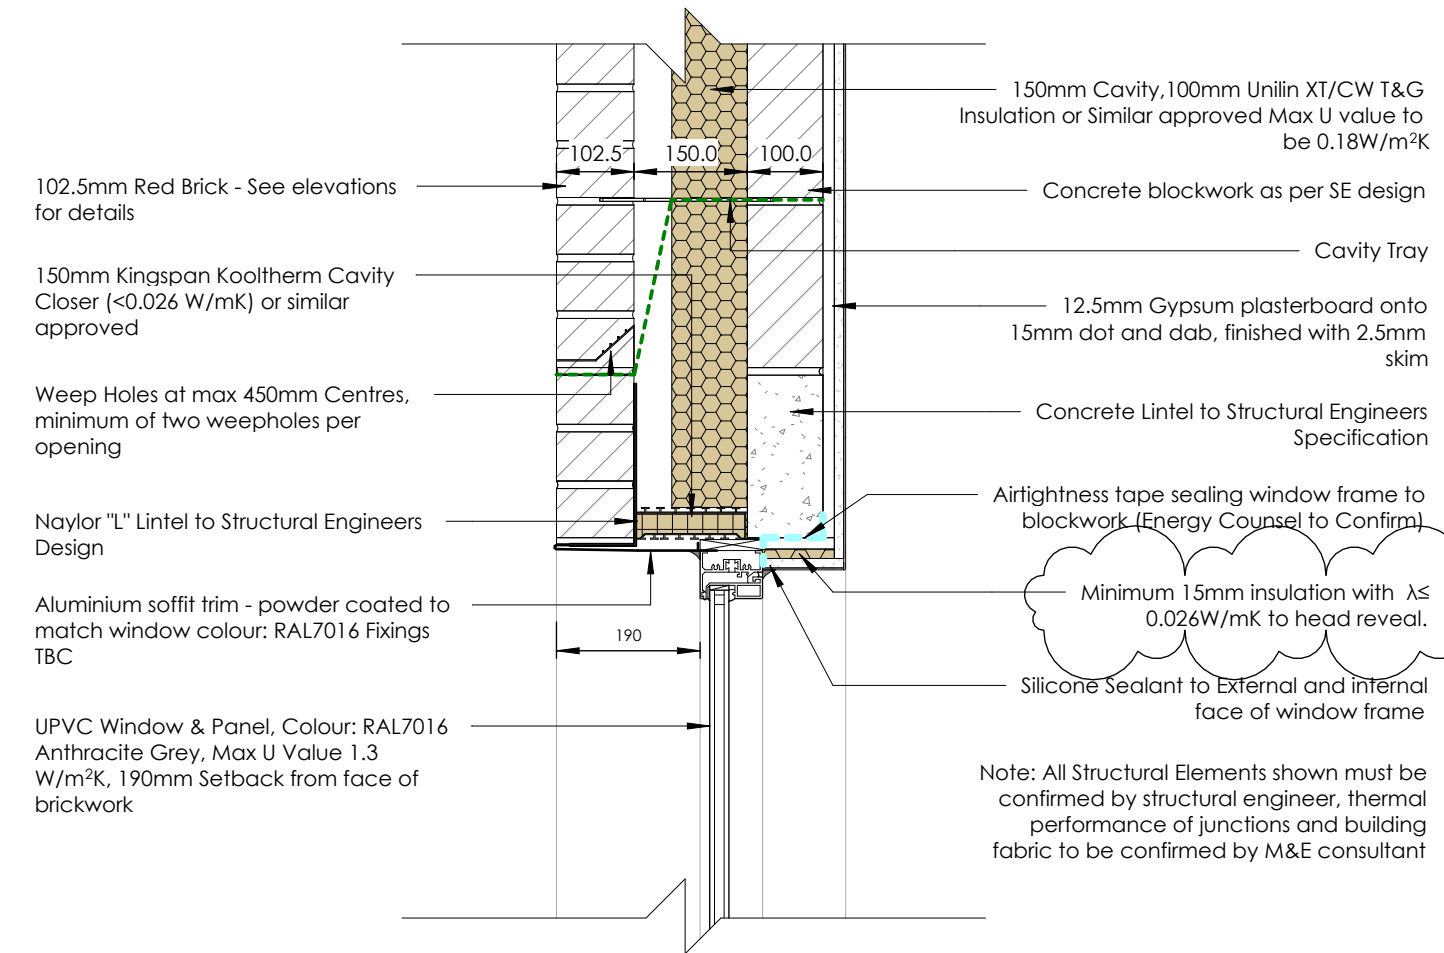


Detail Section: 02 - Window Head
ACD - MPF-150-E2-01

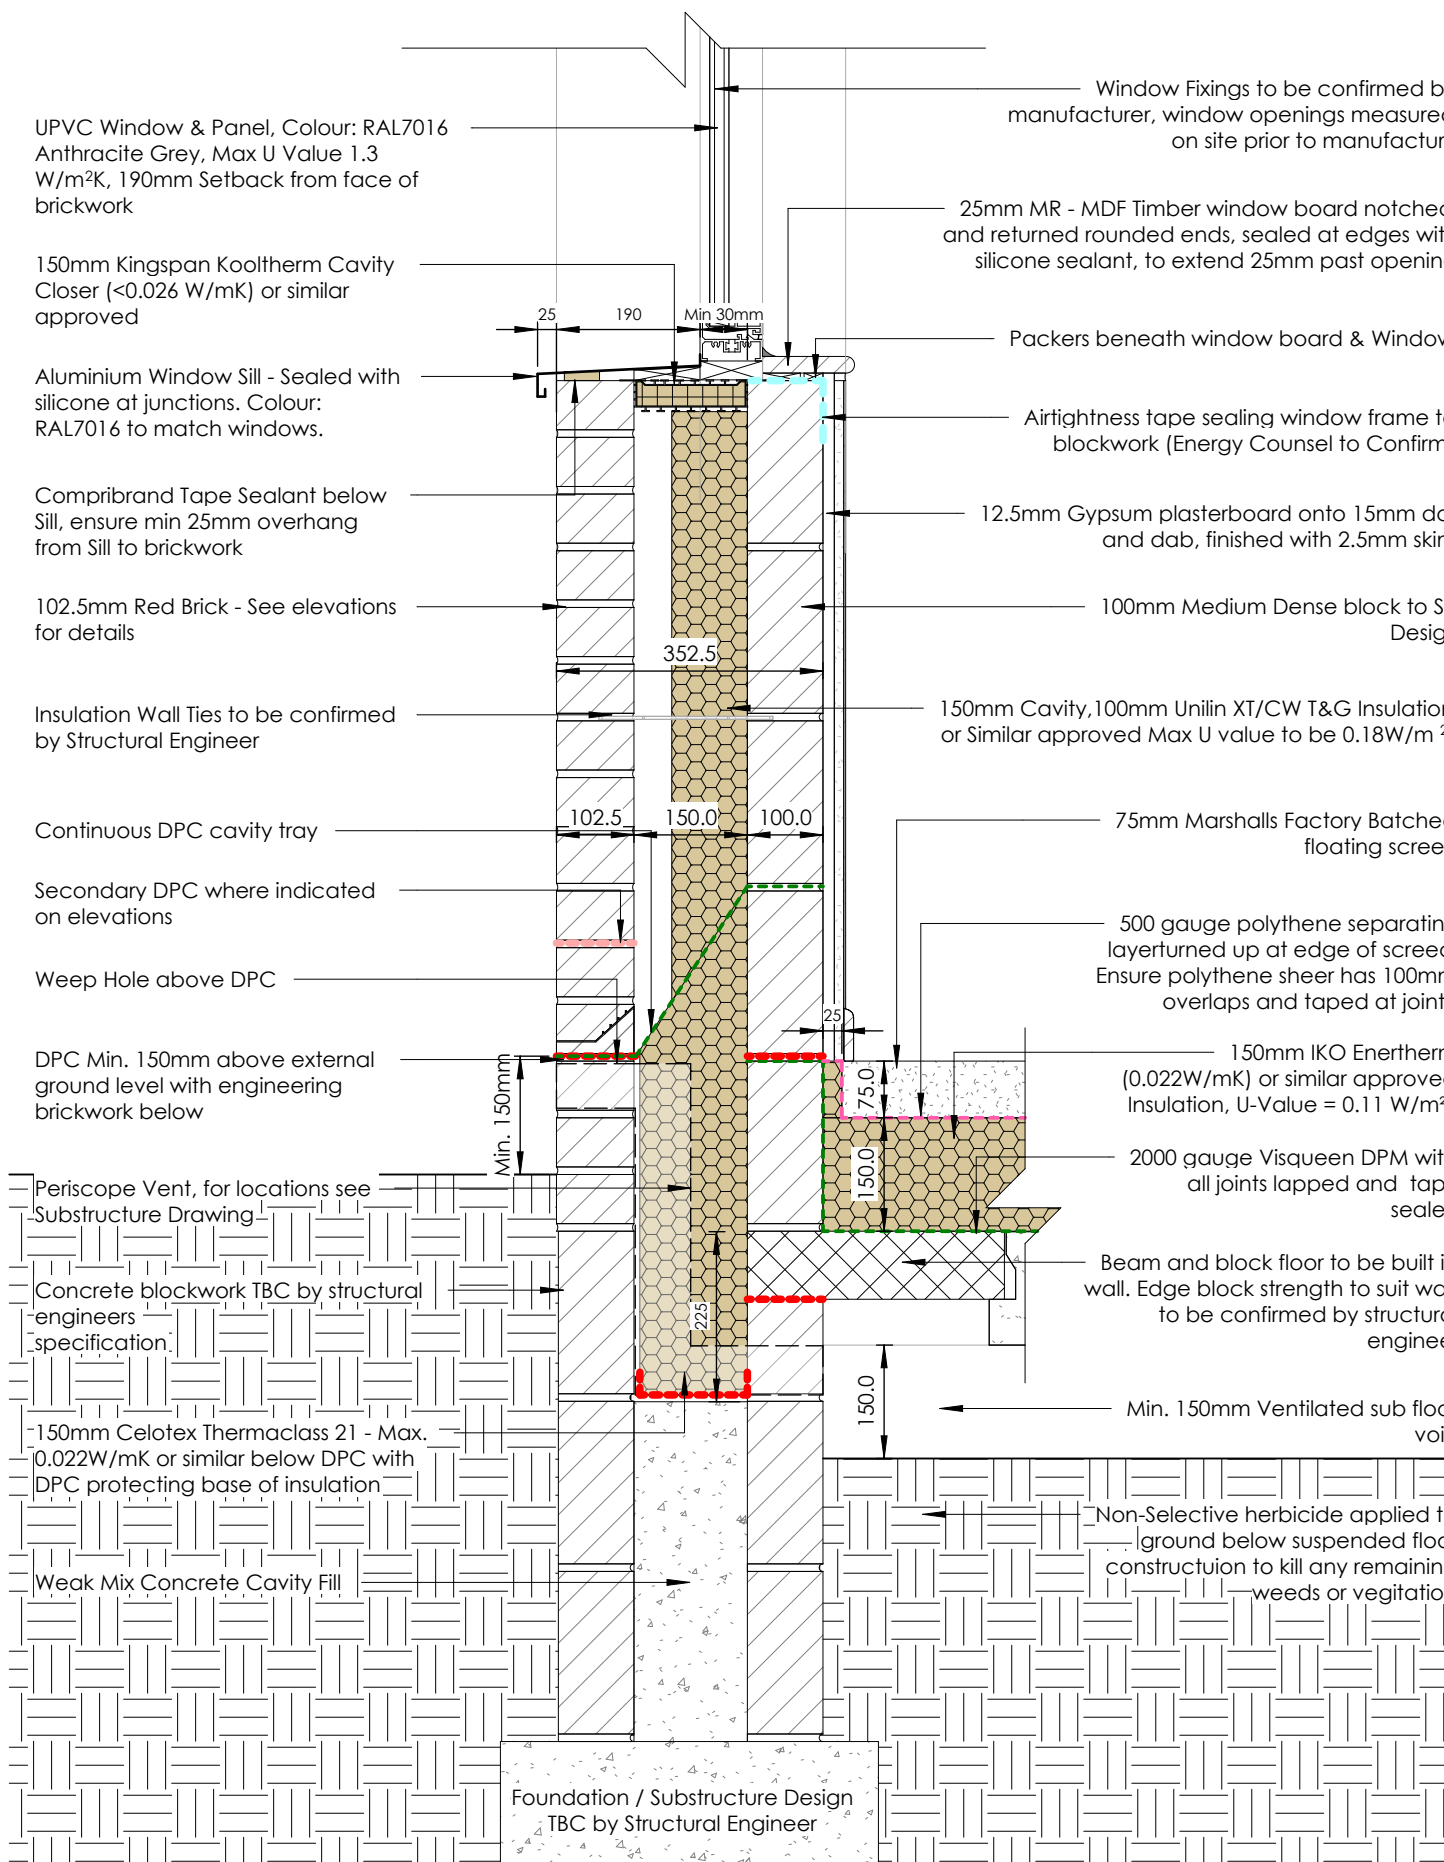


Detail: 01 - Foundation / Window Cill
ACD - MPF-150-E5-04 / MPF-150-E3-01

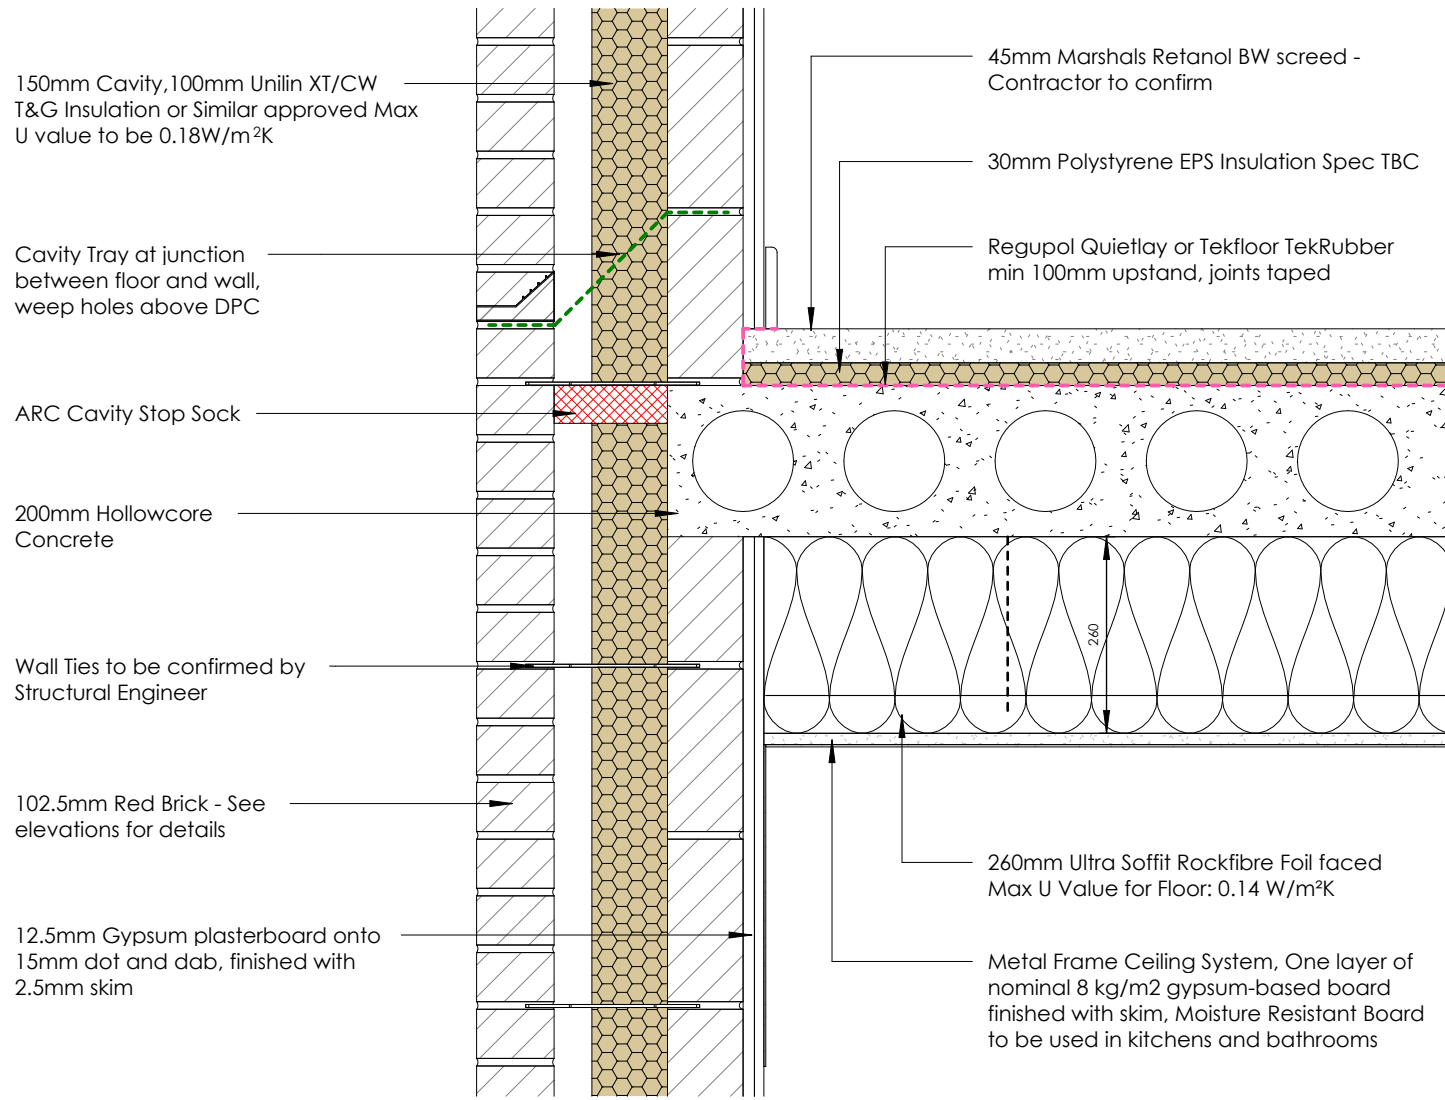


Detail Section: 06 - Insulated Soffit over the plant room

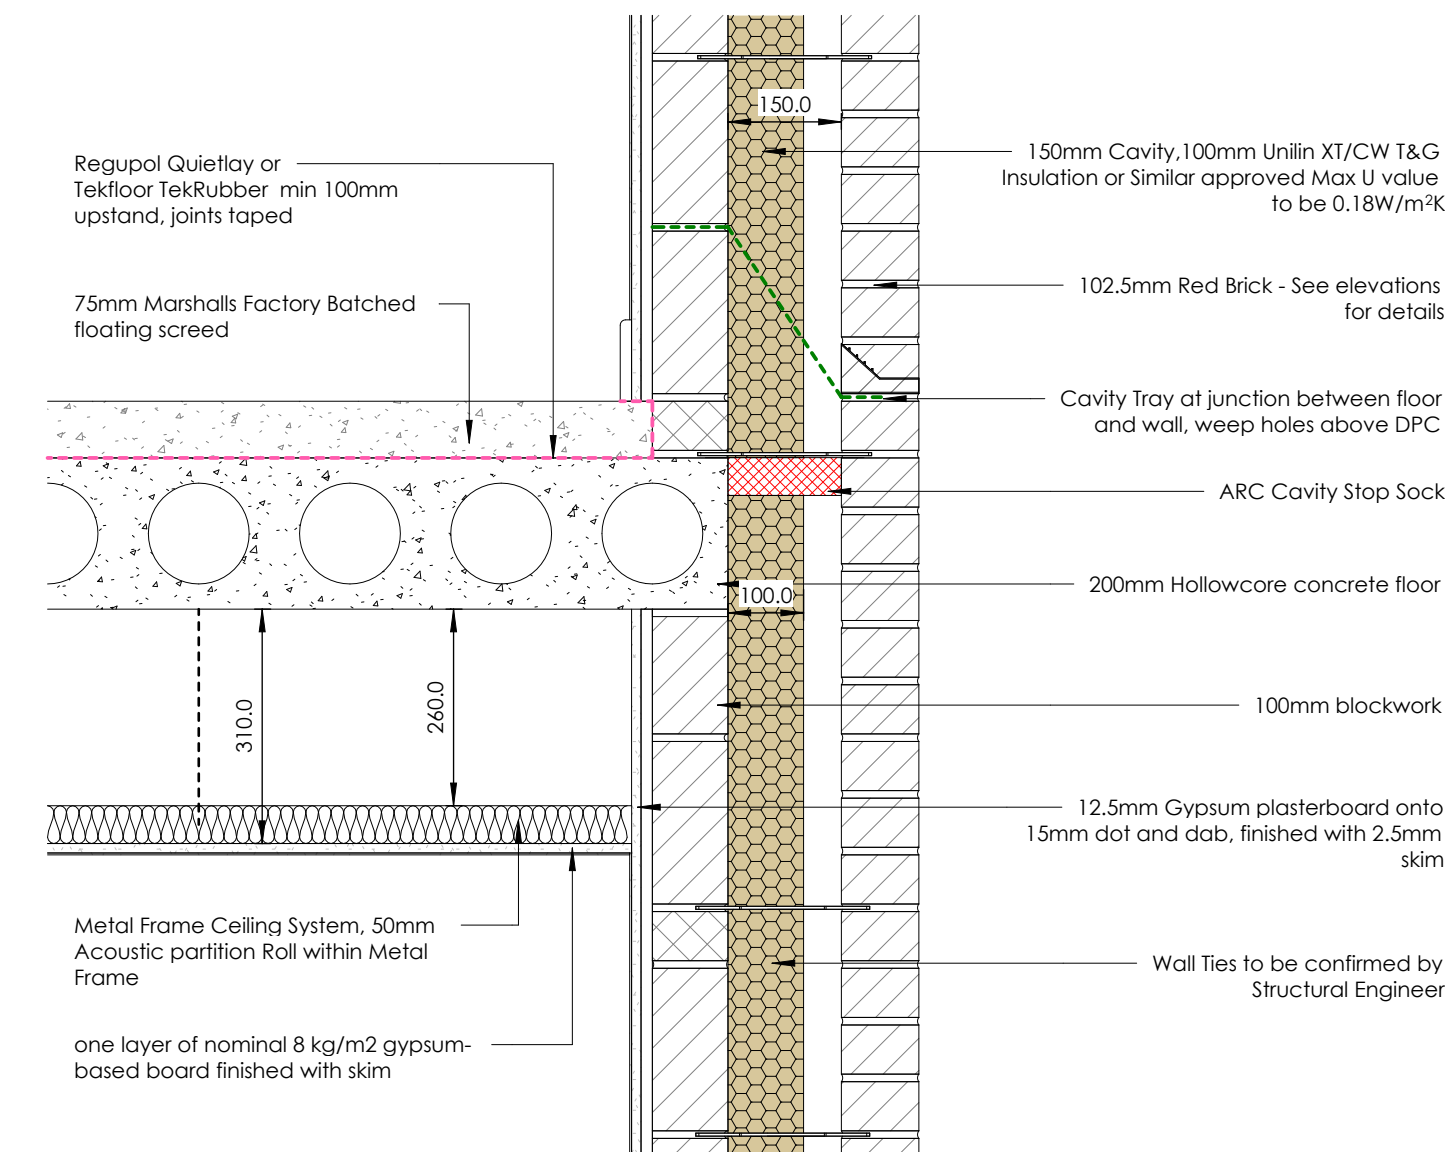


Detail Section: 05 - External Wall / Floor Junction
Robust: E-FC-15, ACD: ACD - MPF-150-E7-01

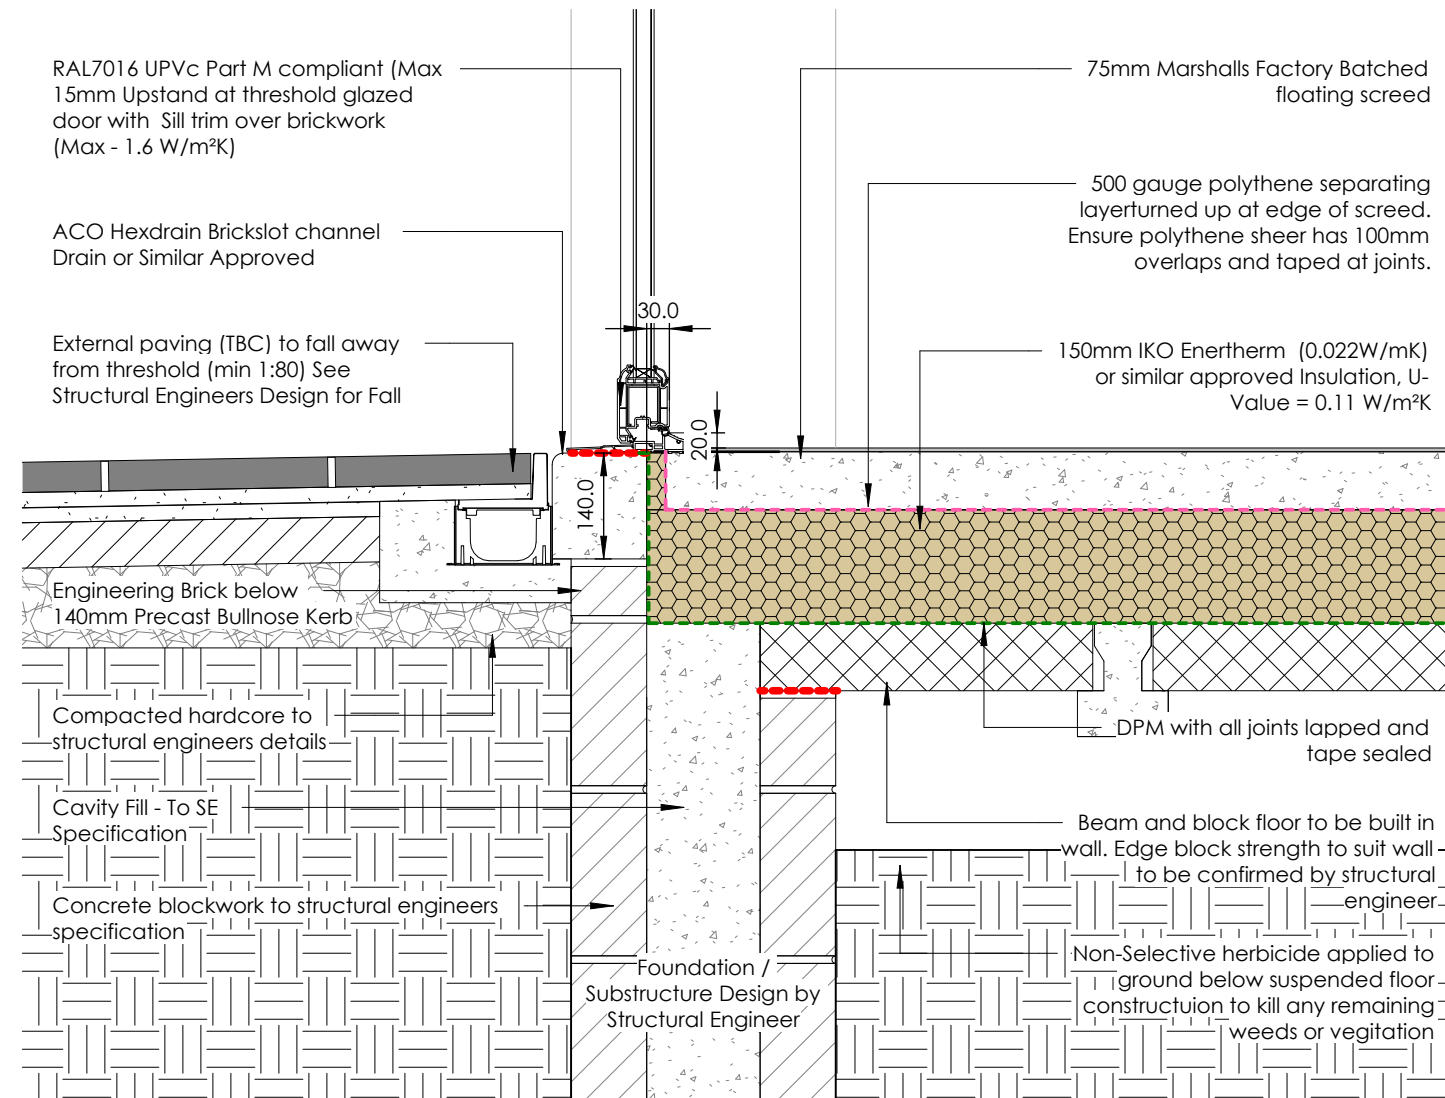


Detail Section: 04 - level Access Threshold

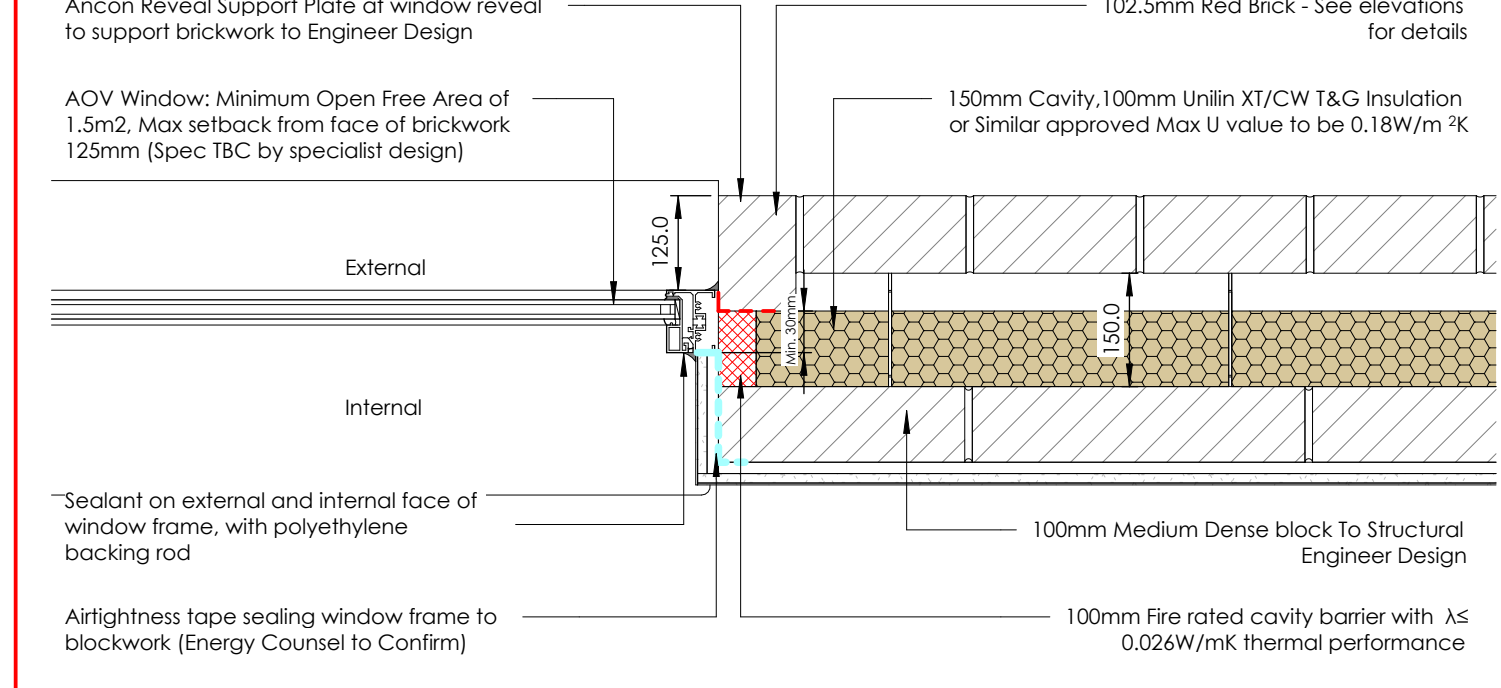

Detail Section: 09 - AOV Window's (WF10 / WS10)
MPF-150-E4-01

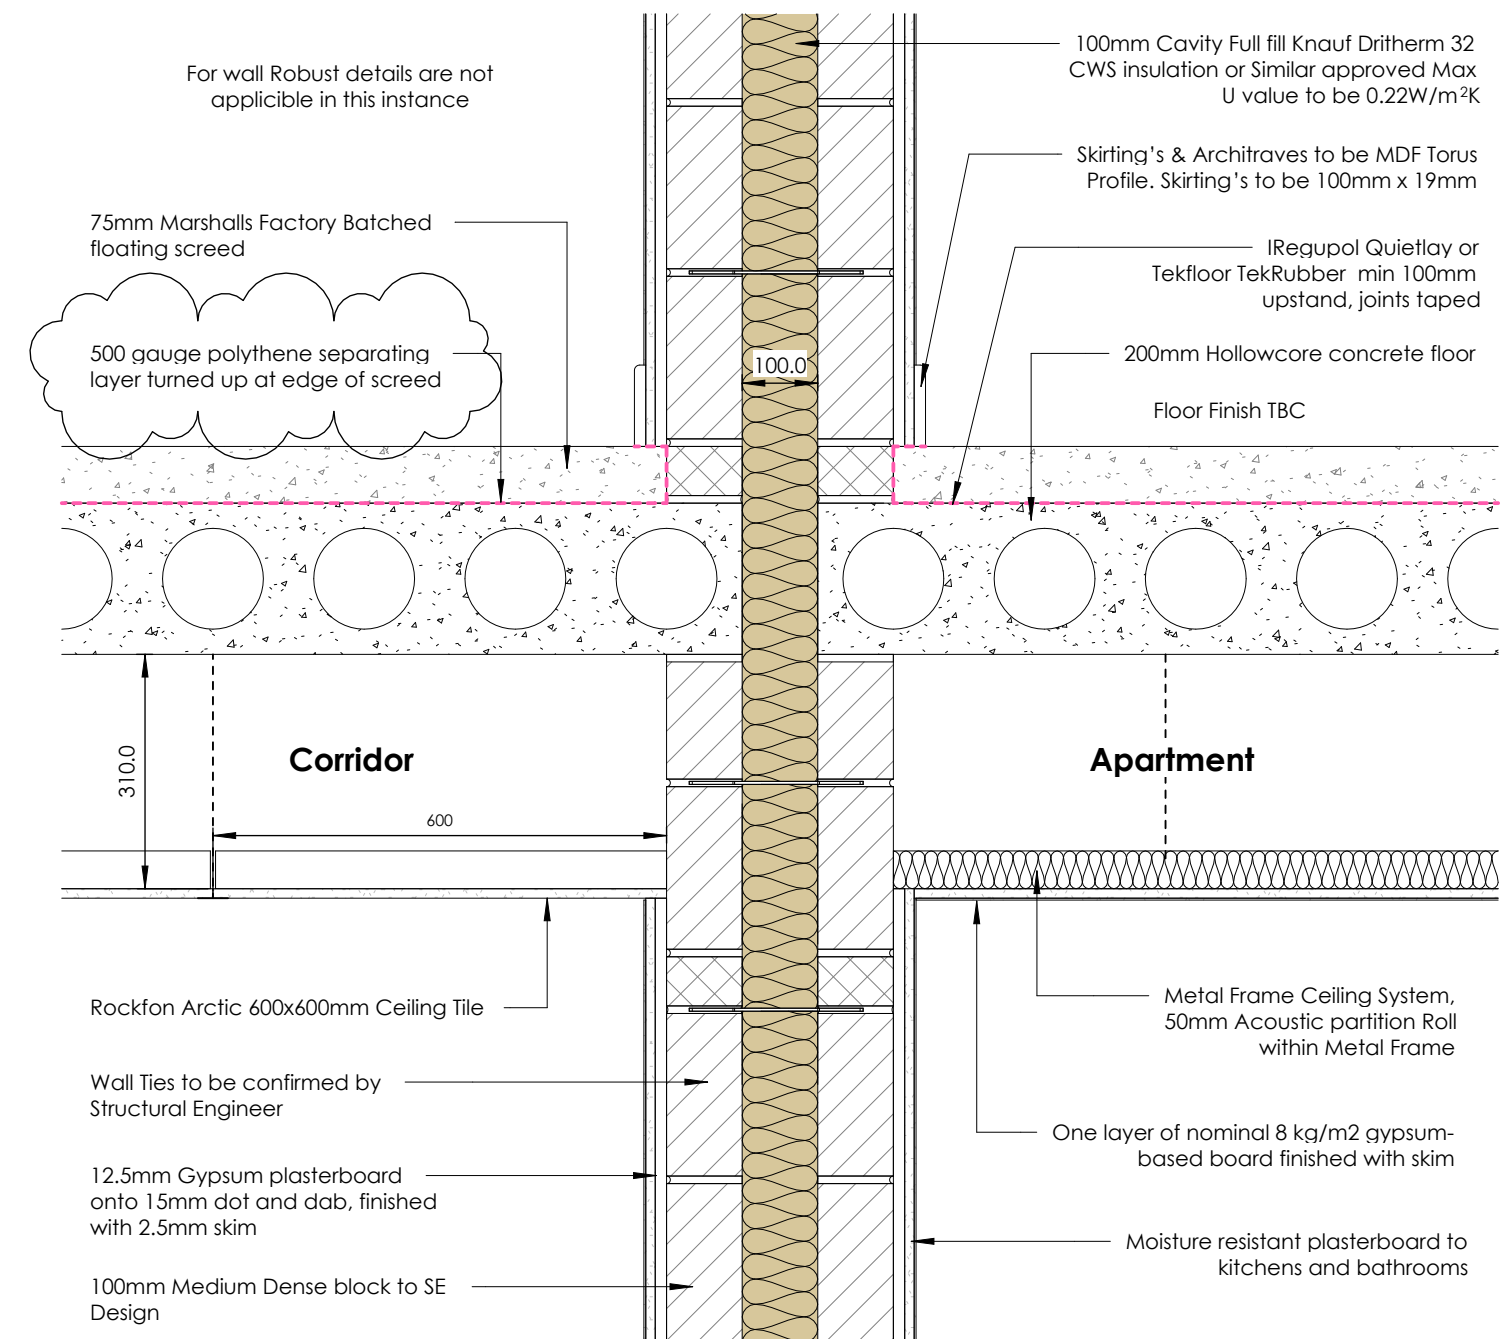

Detail Section: 08 - Party Wall / Floor Junction - Corridor
Robust: E-FC-15, ACD: ACD - MPF-150-E7-01

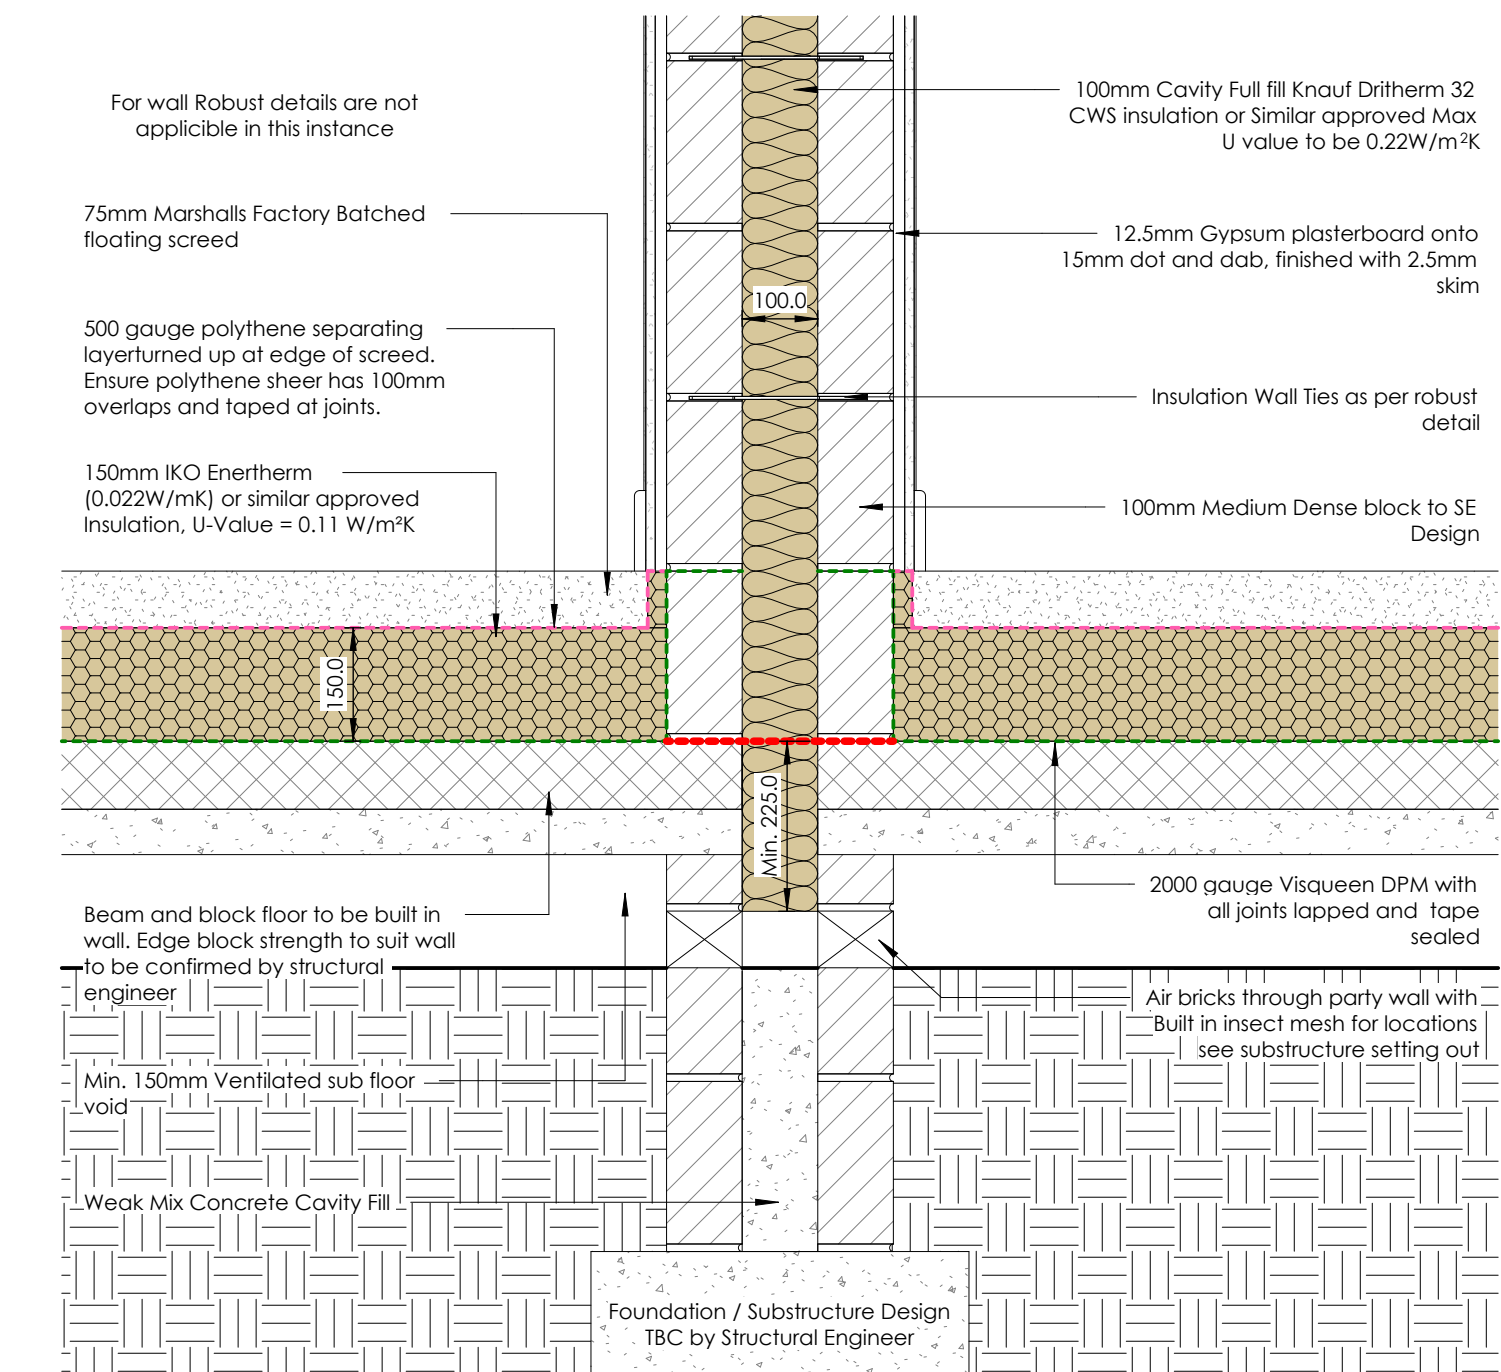

Detail Section: 07 - Party Wall / Foundation Junction -
Corridor -ACD - MPW-P1-04

Notes
© Arcus Consulting
■ THIS DRAWING IS THE SUBJECT OF COPYRIGHT WHICH VESTS IN ARCUS CONSULTING. IT IS AN INFRINGEMENT OF COPYRIGHT TO REPRODUCE THIS DRAWING BY WHATEVER MEANS, INCLUDING ELECTRONIC, WITHOUT THE EXPRESS WRITTEN CONSENT OF ARCUS CONSULTING WHICH RESERVES ALL ITS RIGHTS.
ARCUS CONSULTING ASSERTS ITS RIGHTS TO BE IDENTIFIED AS THE AUTHOR OF THIS DESIGN. ALL DRAWINGS, IMAGES AND MODELS ARE SUBJECT TO THE COPYRIGHT, DESIGNS & PATENTS ACT 1988.
■ DRAWING NOT TO BE SCALED.
■ REPORT ERRORS & OMISSIONS TO ARCHITECT.
■ CHECK ALL DIMENSIONS ON SITE.
■ DRAWING TO BE READ IN CONJUNCTION WITH HEALTH AND SAFETY PLAN AND ALL RELEVANT RISK ASSESSMENTS.
Safety Health and Environmental Information Box
In addition to the hazard/risks normally associated with the types of work detailed on this drawing take note of below. It is assumed that all works on this drawing will be carried out by a competent contractor working, where appropriate, to an appropriate method statement.
Residual

Notes:
Junction details must be read in conjunction with Approved Construction details provided by Energy Counsel, Part O (Overheating) Report and SAP Report / Calculations.
Refer to Referenced Robust details for Acoustic guidance.
All structural Elements are to Structural Engineer's Design.

Rev	Revision Notes	Date
P1	First Issue	22.09.23
P2	General Ammendment	22.11.23
P3	Detail for Planning Condition 19	10.12.23
P4	Window Setback to 190mm - Planning Condition 19	11.03.25
P5	Details Updated - Junctions Added - SAP Calc to confirm details	08.04.25
C1	Construction - To be issued to BC	12/05/25
C2	Aluminium Sill Added / Second DPC allowances	18/06/25
C3	Periscope vent position updated to reflect use of gravel border	19/06/25
C4	Updated to RCL Comments 26/06/25	30/06/25
C5	Ceiling Heights to 2.4m	21/07/25
C6	Insulated Soffit over the plant room & AOV detail added	05/08/25
C7	Screed Spec Updated	20/08/25
C8	Window Head updated, separating layer updated	09/09/25
C9	NMA Submission	14/10/25

Drawing Status:	Stage 5	Suitability:	S5
Job Title:	British Legion, Wythenshawe	Job No:	6811
Drawing Title:	Details 1		
Date:	22.09.23	Scale @A1:	1 : 10
Drawing No:	210002	Drawn By:	MW
		Checked By:	KT
		Rev:	C9

© Drawing & Design Copyright of:

Arcus Consulting LLP
www.arcus.uk.com
info@arcus.uk.com

ARCUS
CONSULTING
Newcastle 0191 272 5781
Manchester 0161 855 3222
Liverpool 0151 708 1060
Cardiff 01222 325 7706
Walesfield 01522 468 9000