




rev	details	by	date
P01	STAGE 4 ISSUE	SB	04.07.2024
P02	STAGE 5	ER	05.03.2025
P03	PLANNING NMA	ER	28.05.2025
P04	PLANNING NMA	ER	16.06.2025
P05	PLANNING NMA	ER	01.10.2025
P06	PLANNING NMA	OC	03.10.2025

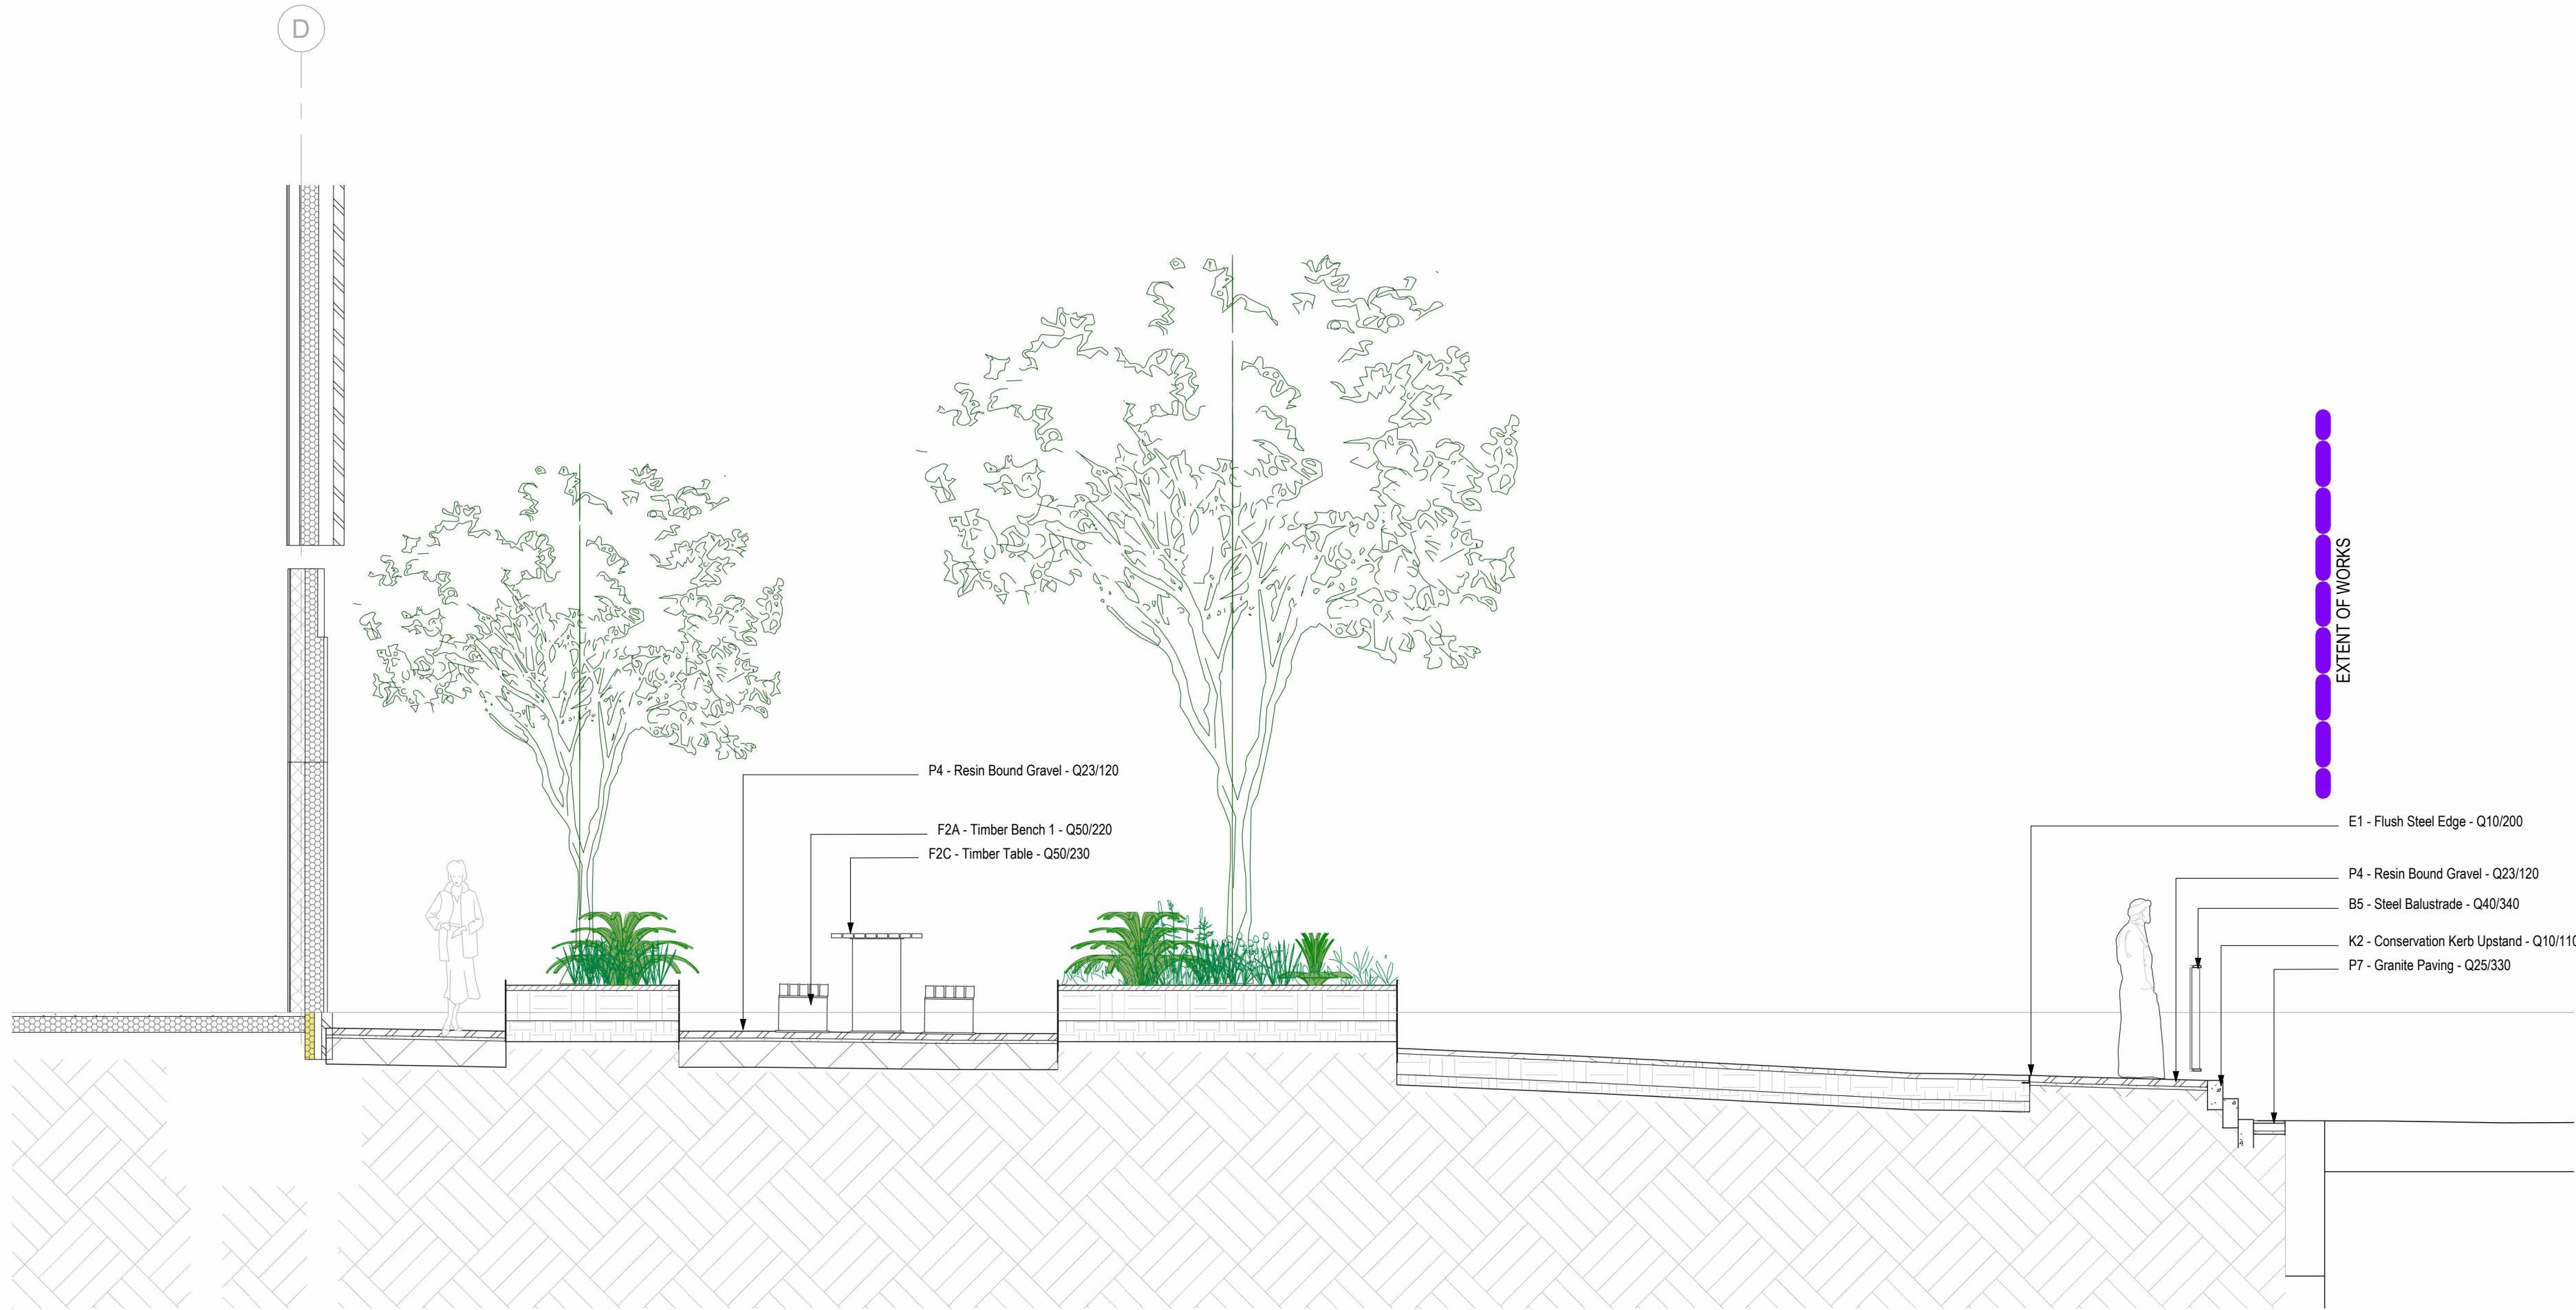


4
900203
Section through resident's garden
1:50 @ A1

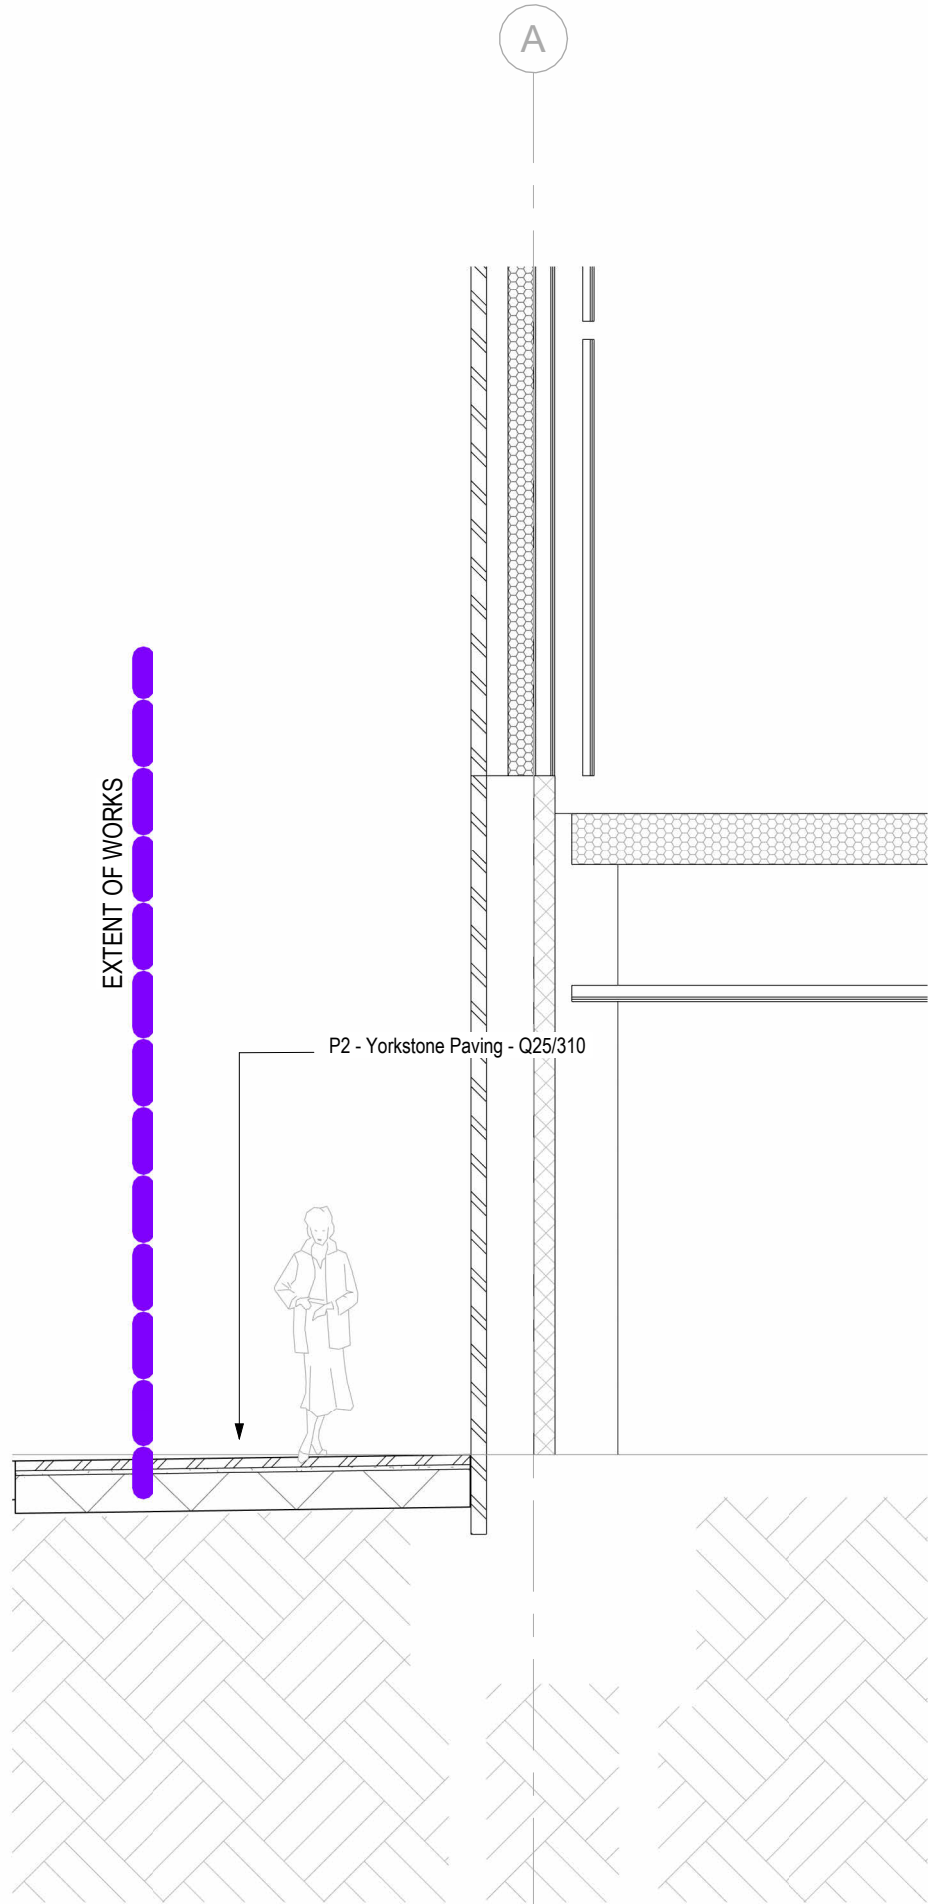


5
900203
Section through Jersey Street - Block B
1:50 @ A1

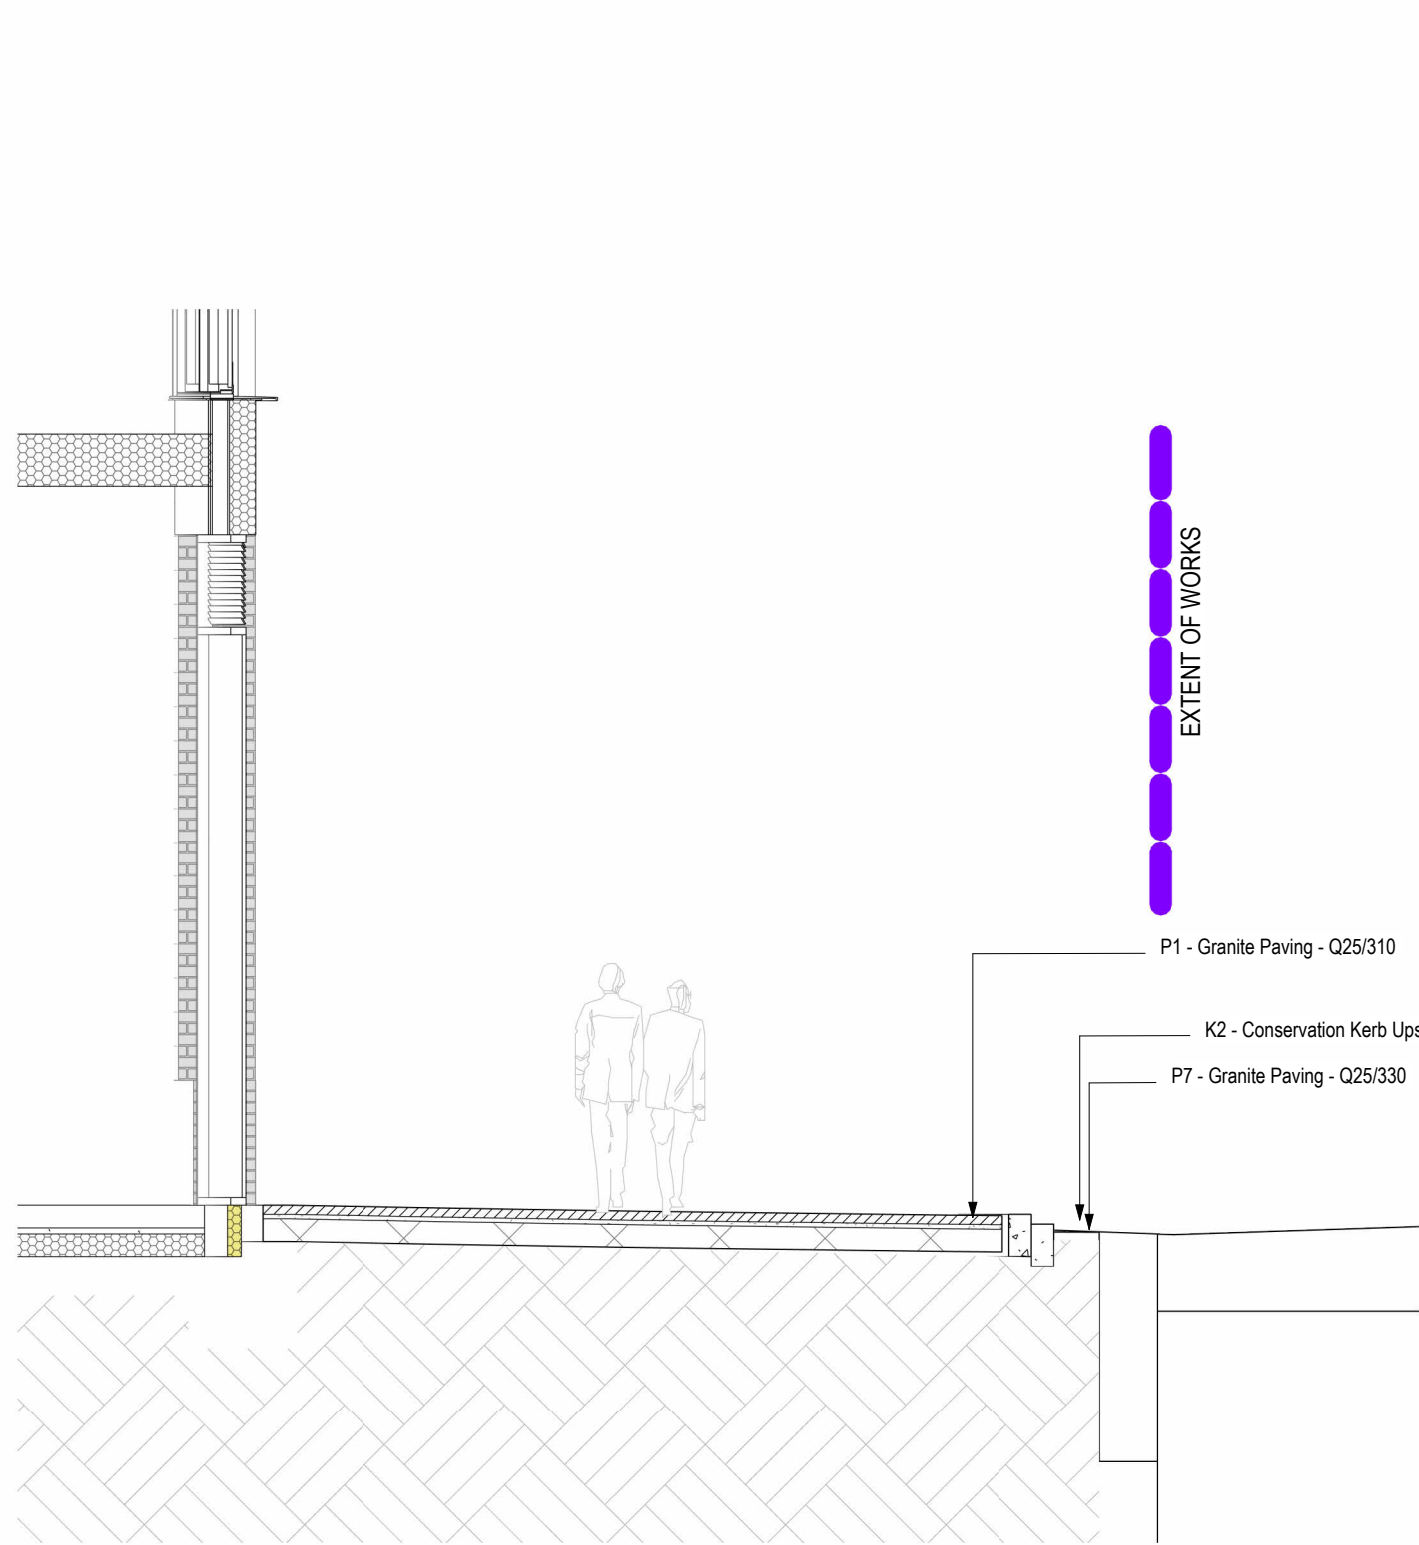

1
900203
Section through Block A to canal edge
1:50 @ A1

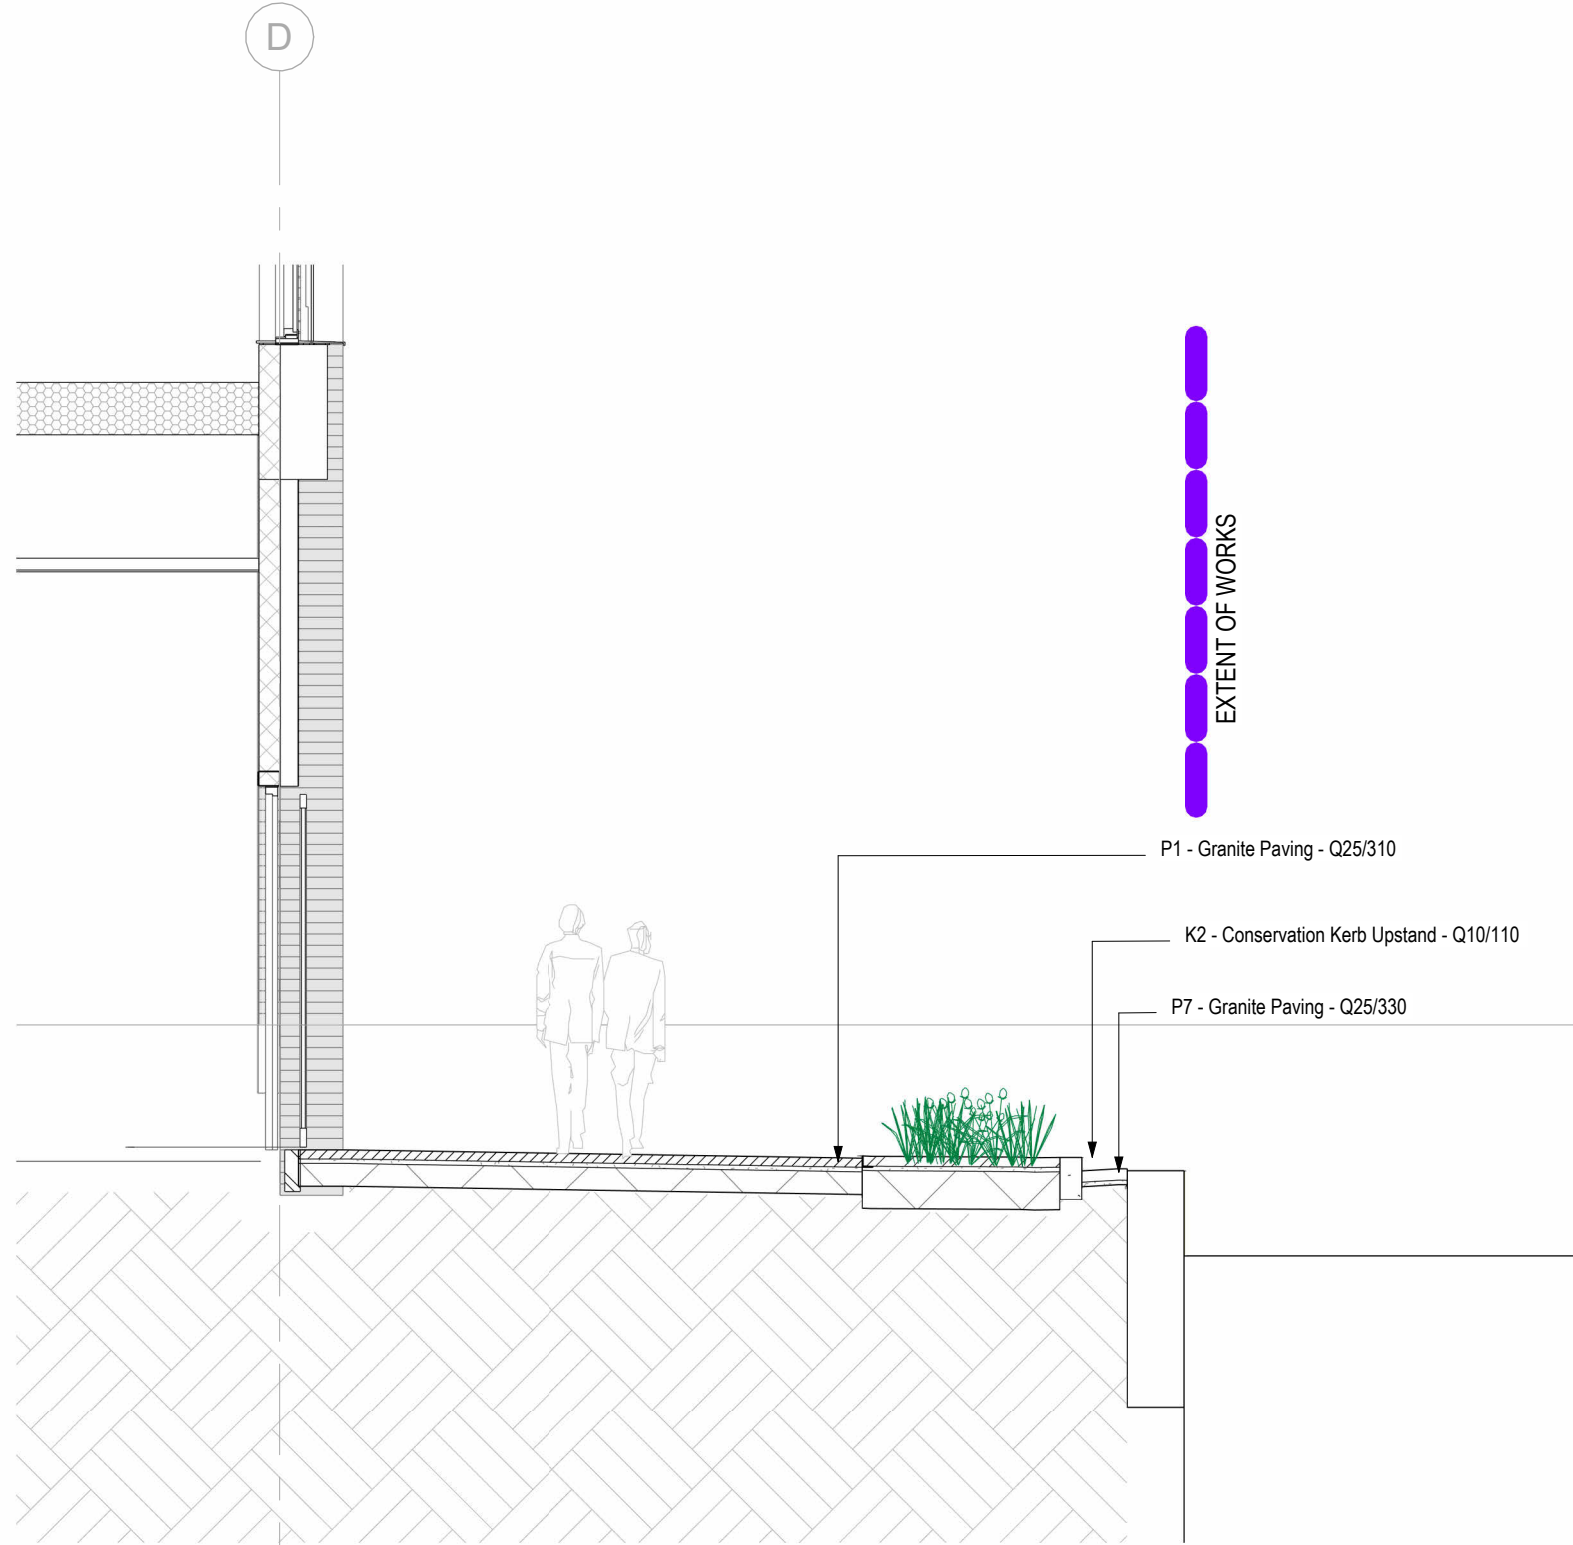

2
900203
Section through Block B and canal edge
1:50 @ A1

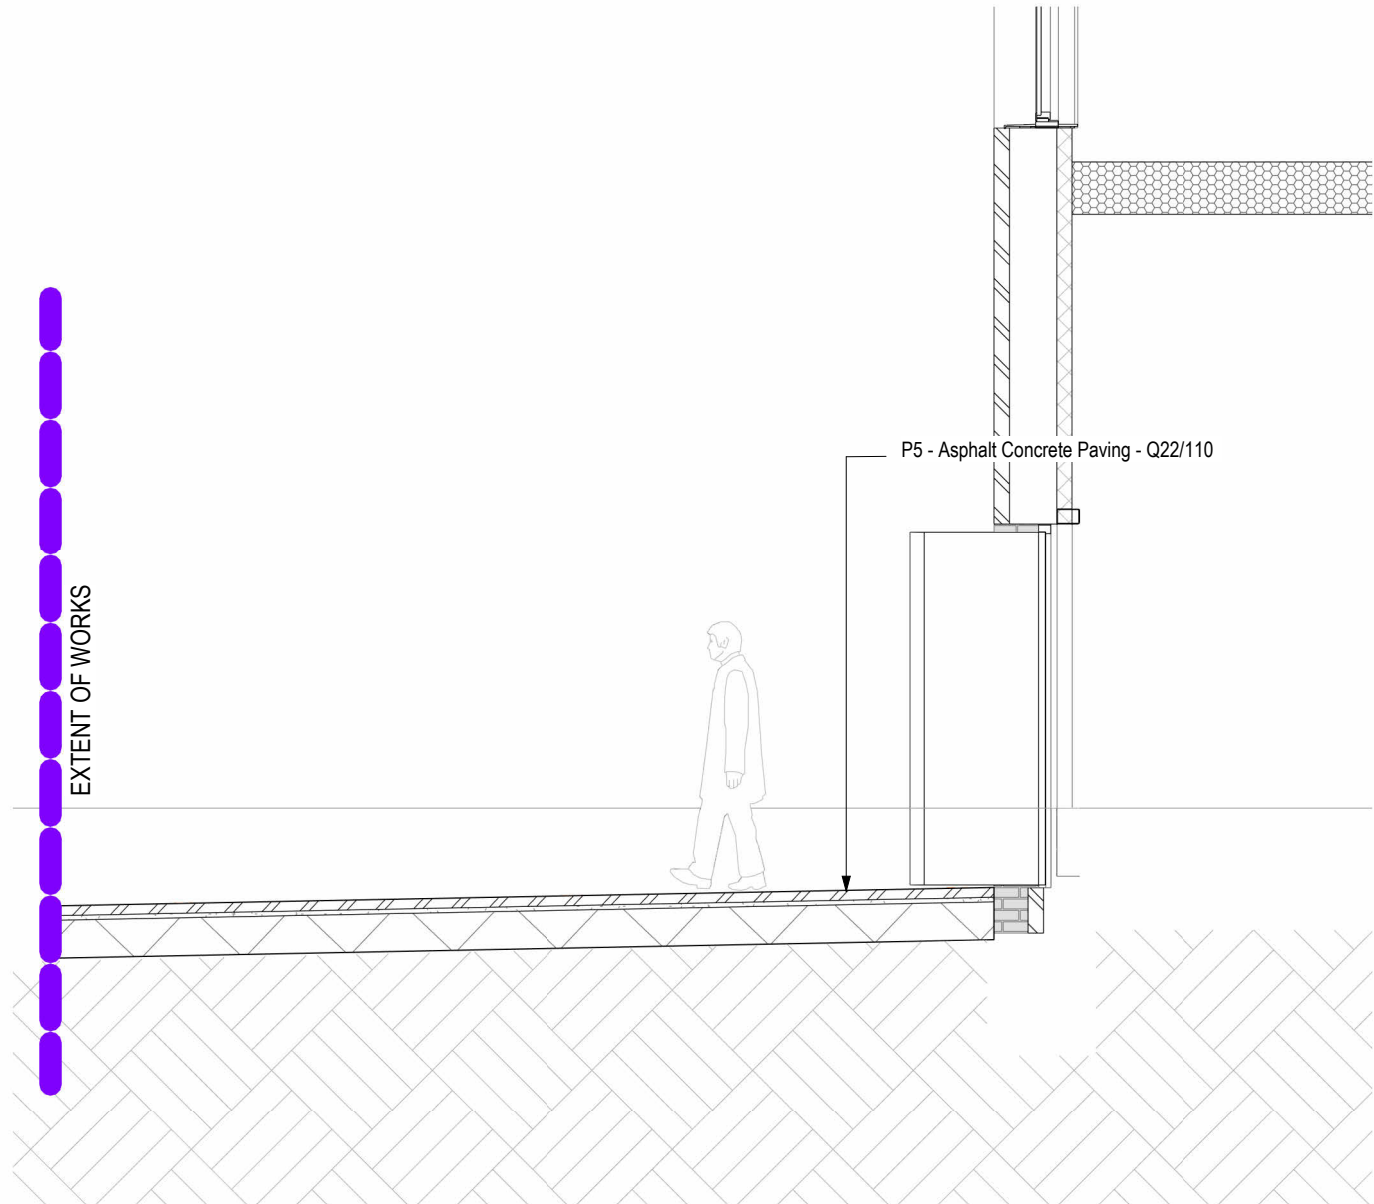

3
900203
Section 7
1:50 @ A1

Jersey Wharf, Ancoats P21641- 00- 001	Project Title
Jersey Site Sections 03	Drawing Title

Planning NMA	Purpose of Issue	Scale 1:50 @A1	Drawn CB
EYJW-GIL-EX-00-DR-L-900203	Date 02.07.2024	Checked SB	Revision
	Drawing Number		P06

S4 - FOR REVIEW AND AUTHORISATION

BUILDERS SISK CONTRACTORS	Client John Sisk and Sons Ltd John Sisk & Son Ltd 2410 Regents Court The Crescent Birmingham Business Park Birmingham B37 7YE
--	--

Gillespies

5th Floor, Phoenix House, 3 South Parade, Leeds, LS1 5QX.
P. +44 (0)113 247 0550 E. Rachel.Taylor@gillespies.co.uk