
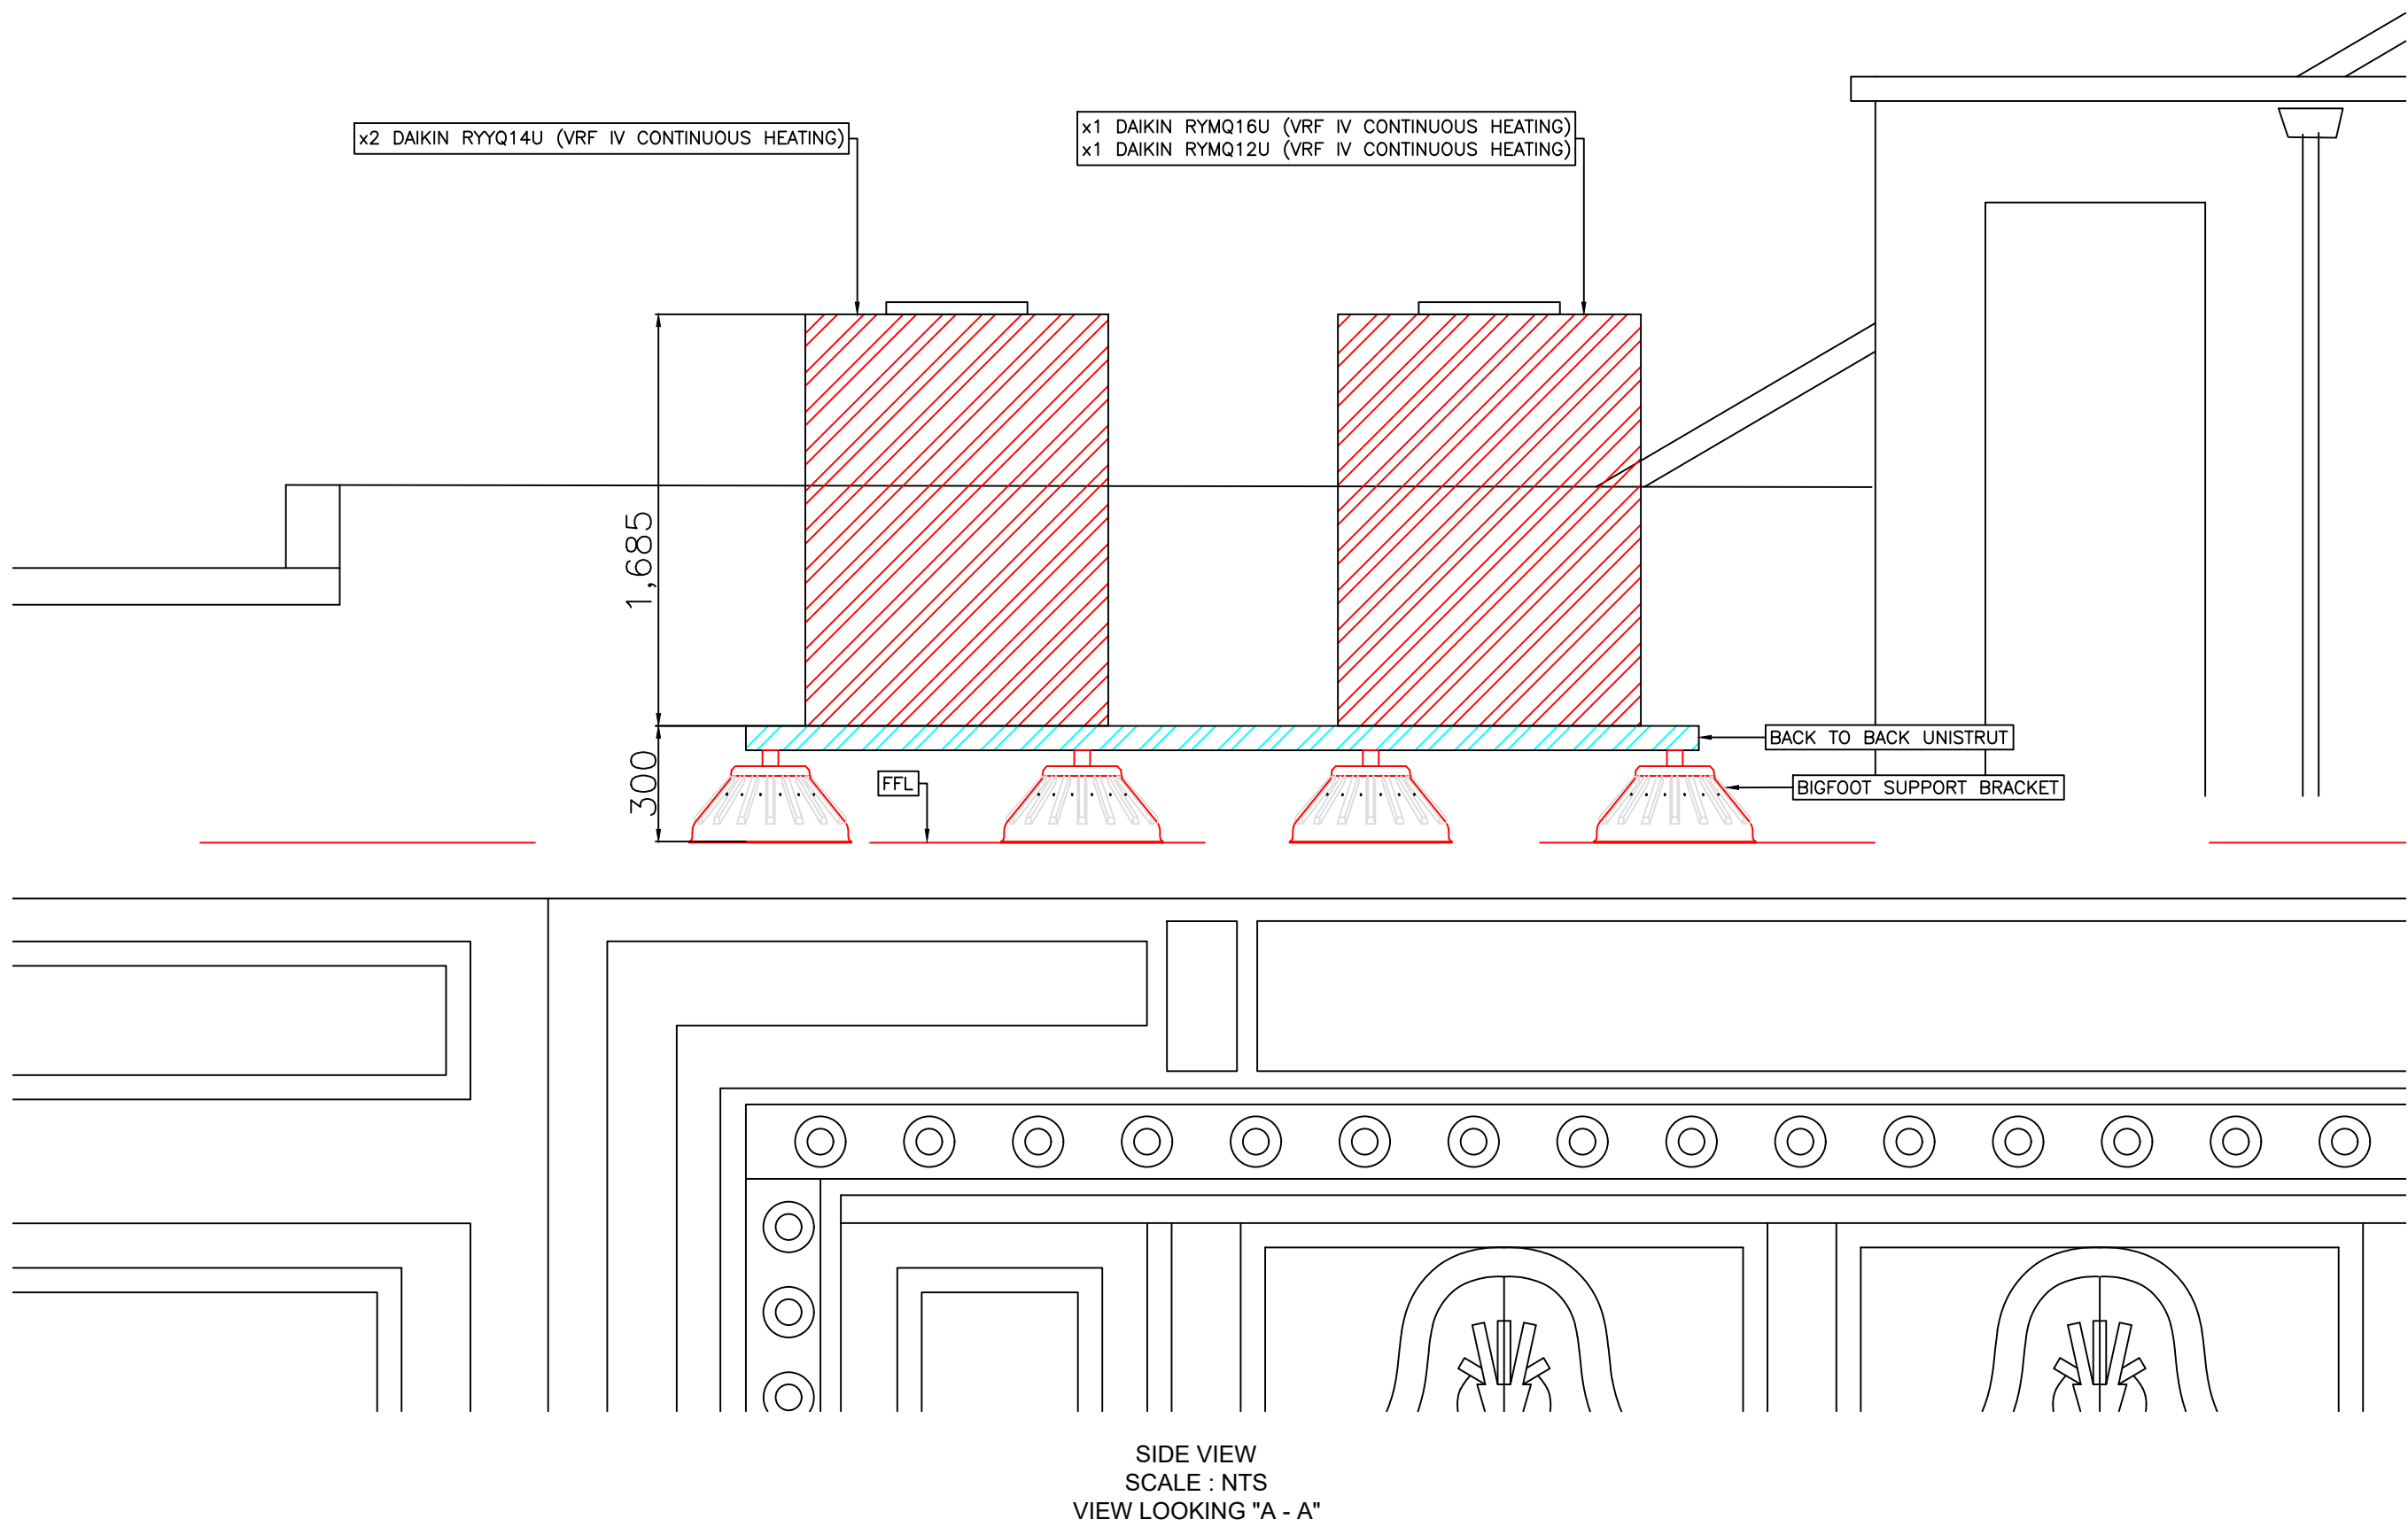
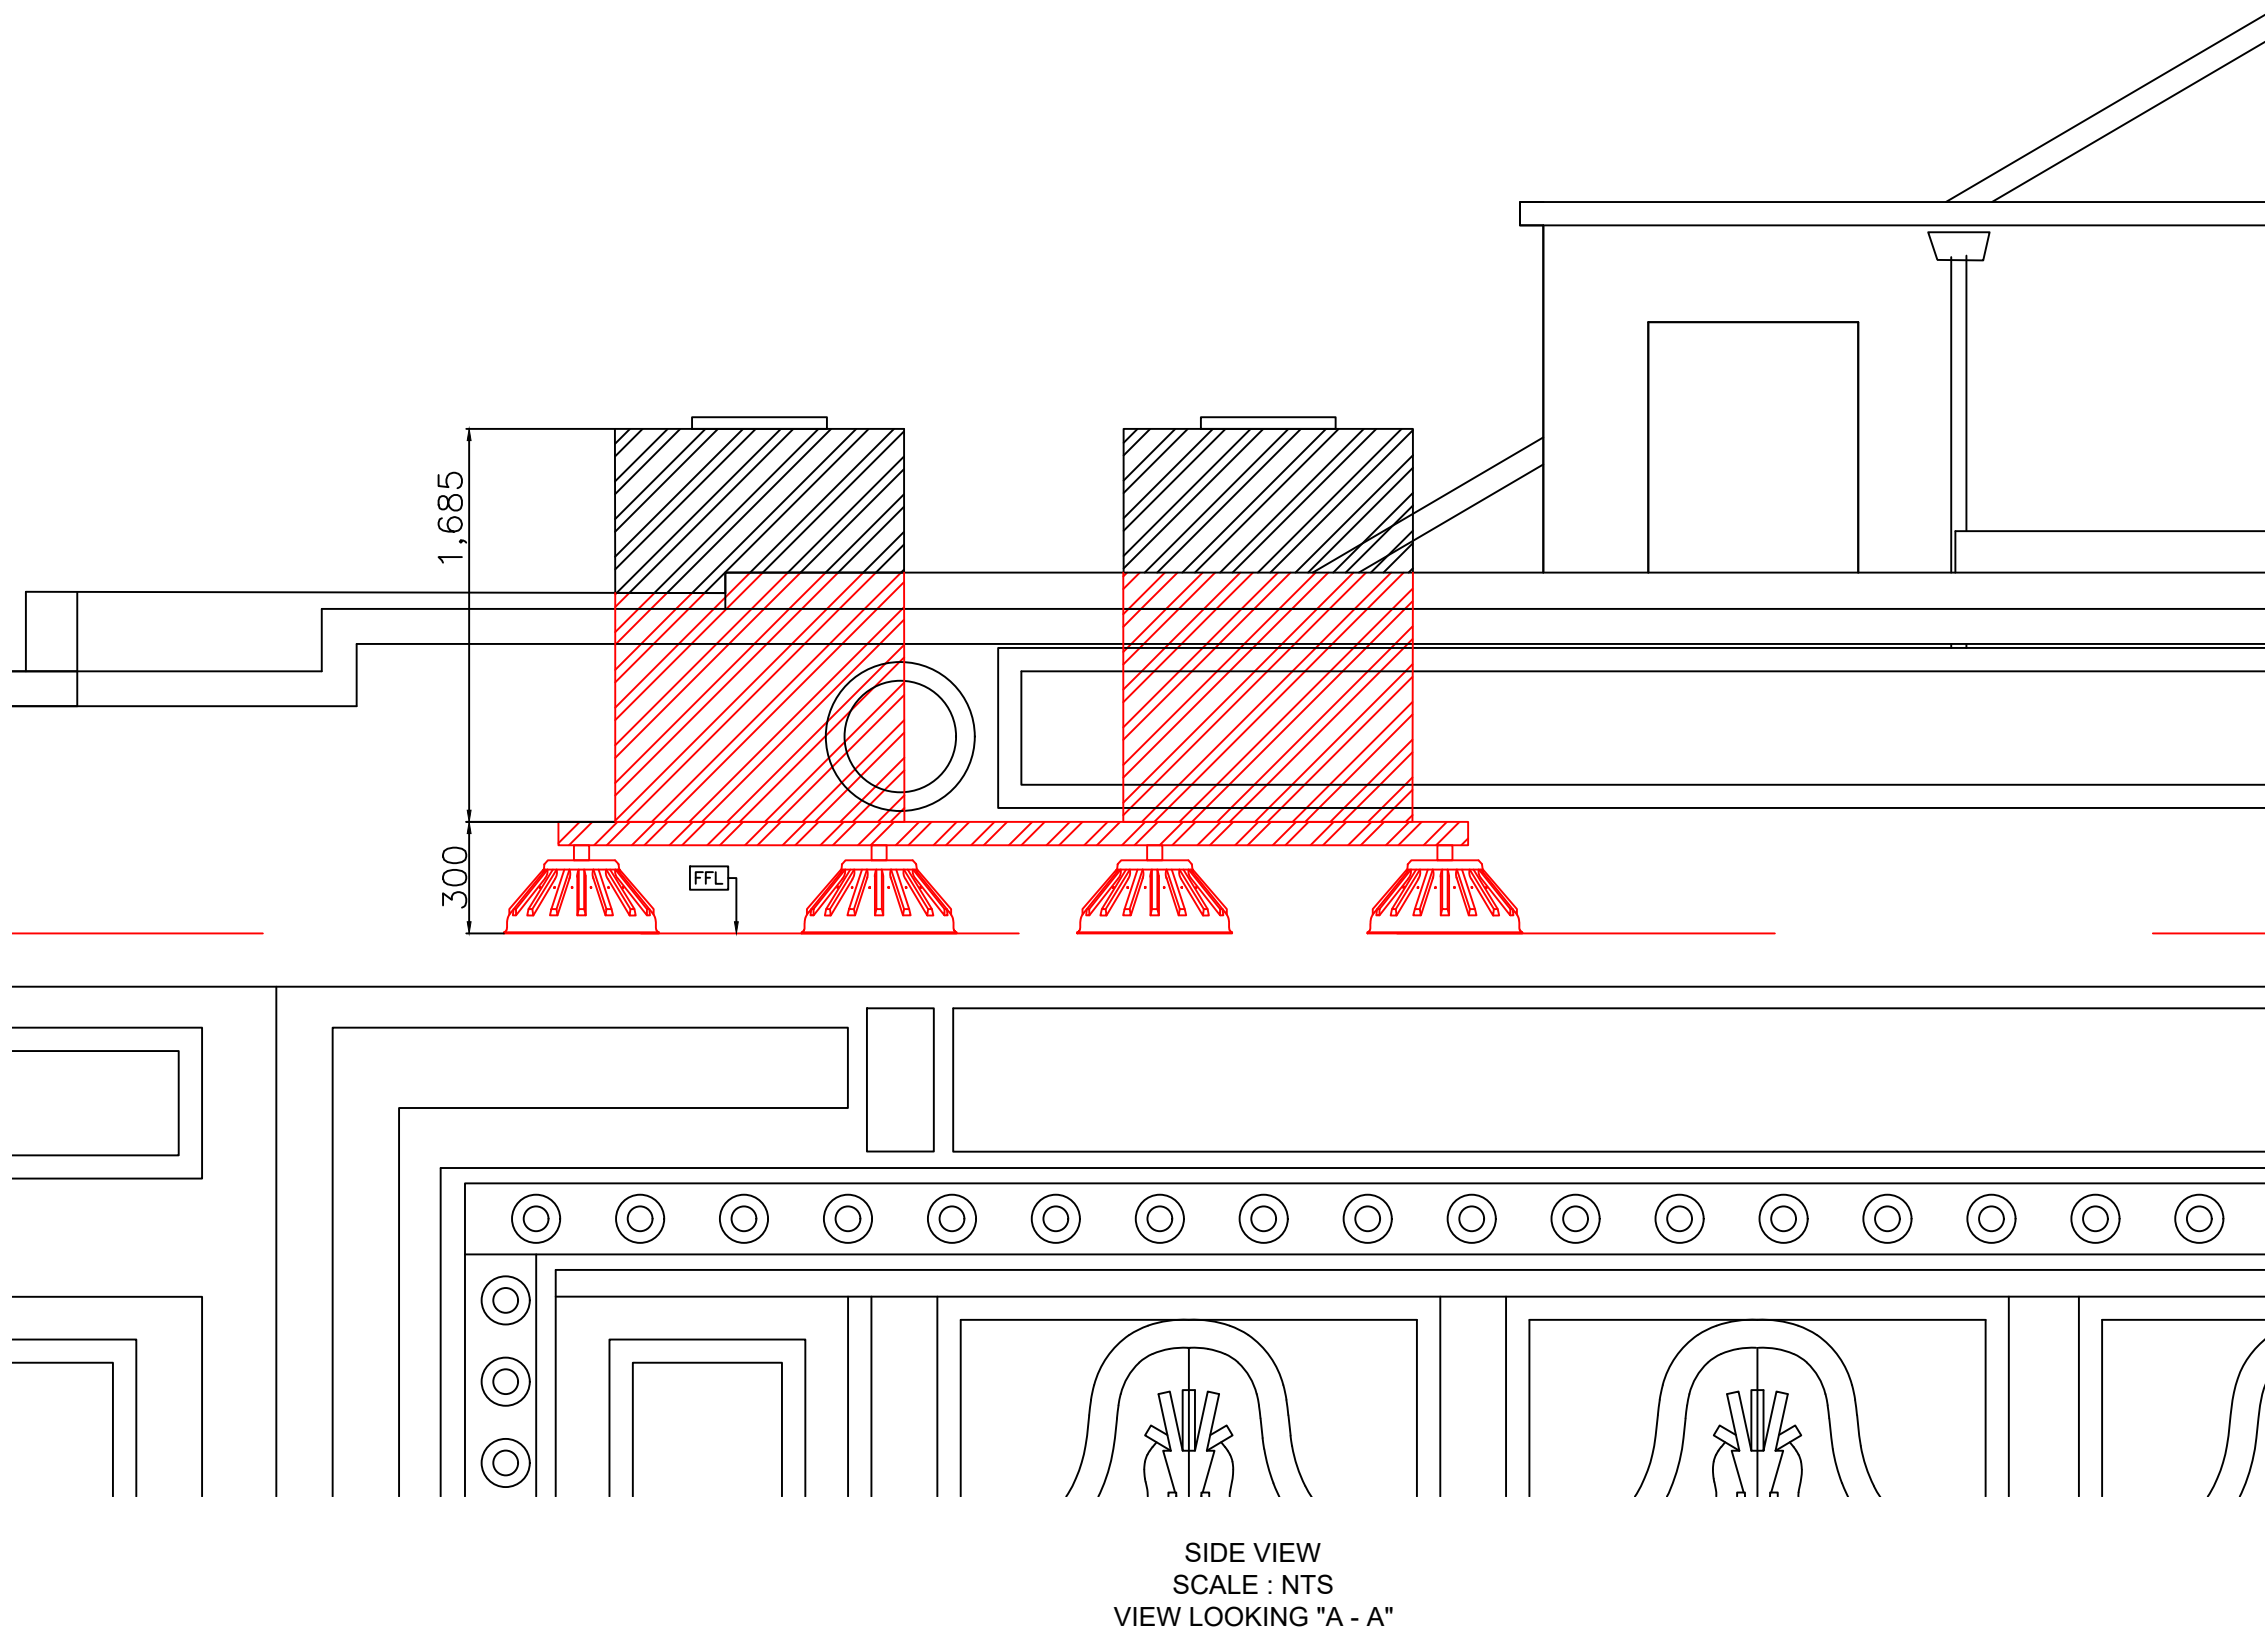
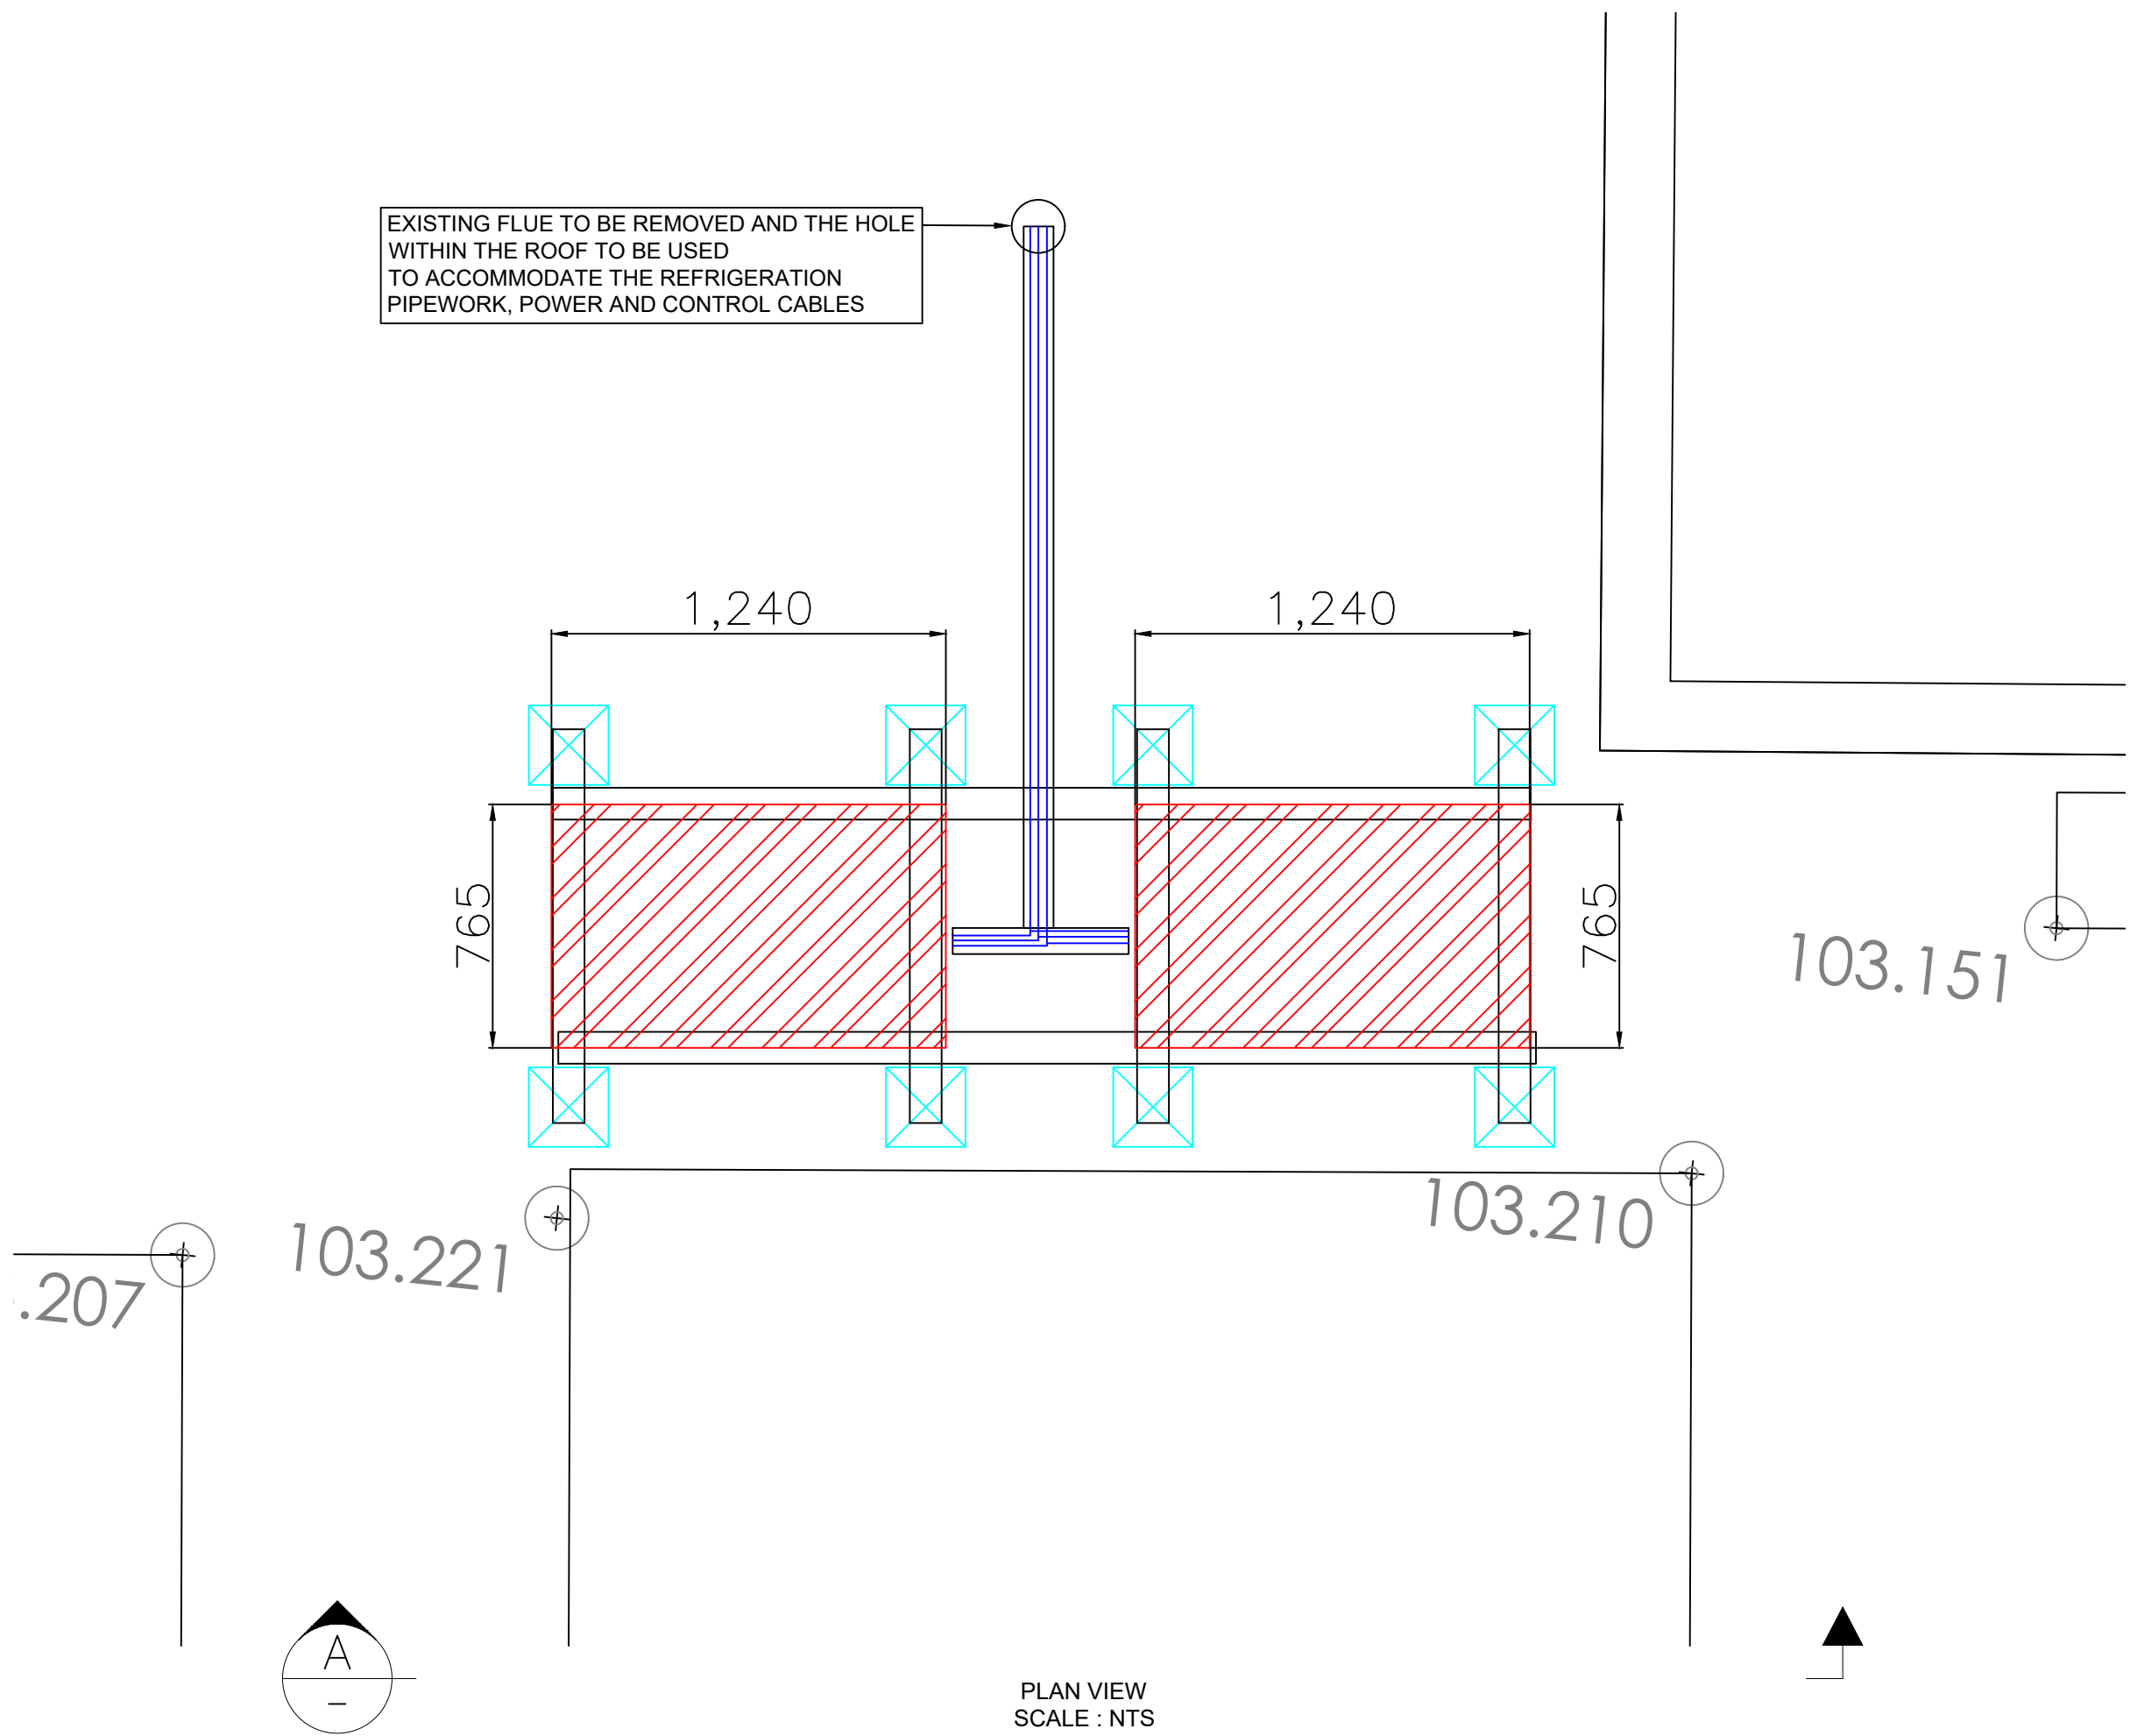


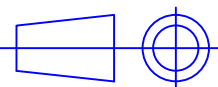

| REV   | DATE               | DESCRIPTION   | DWN BY |
|---|--------------------|---|--------|
| THIS DRAWING IS ISSUED BY J. FLETCHER (ENGINEERS) LTD, AND SUBJECT TO THE CONDITION THAT IT IS NOT COPIED, REPRODUCED OR DISTRIBUTED EITHER IN WHOLE OR PART, OR USED IN ANY WAY DETRIMENTAL TO THE INTERESTS OF J. FLETCHER (ENGINEERS) LTD |                    |   |        |
| <b>FLETCHERS</b><br>ENGINEERING   |                    |   |        |
| J. FLETCHER (ENGINEERS) LTD<br>NASMYTH BUSINESS PARK,<br>10 JAMES NASMYTH WAY,<br>ECCLES,<br>MANCHESTER,<br>M30 0SF   |                    | TEL: 0161 787 7170<br>FAX: 0161 707 5344<br>PROJECTS FAX: 0161 787 7270<br>E-MAIL: enquiries@jfletcher.co.uk<br>WEB: http://www.jfletcher.co.uk |        |
| CLIENT   |                    | THE RITZ   |        |
| PROJECT   |                    | THE RITZ   |        |
| DESCRIPTION   |                    | ROOF TOP WORKS   |        |
| SCALE (A1)<br>1:NTS @ A1   | DATE<br>16/12/2024 | DRAWN BY<br>TC   |        |
| DRAWING No.<br>FE-XX-M-GA-01   | REVISION<br>REV 01 | ISSUED FOR<br>INFORMATION   |        |