CEILING FINISHES KEY

CEILING FINISH - CF01

CEILING SUBSTRATE: CONCRETE OR PLASTERBOARD
CEILING FINISH: PAINT
TOP COATS: 2NO.
FINISH COLOUR: STUDIO GREEN (FARROW & BALL)
COLOUR MATCHED: CROWN TRADE
CLEAN EXTREME SCRUBBABLE MATT

CEILING FINISH - CF02

CEILING SUBSTRATE: PLASTERBOARD (MF CEILING)
CEILING FINISH: PAINT
TOP COATS: 2NO.
FINISH COLOUR: DODIE (COAT)
COLOUR MATCHED: CROWN TRADE
CLEAN EXTREME SCRUBBABLE MATT

CEILING FINISH - CF03

CEILING SUBSTRATE: CONCRETE OR PLASTERBOARD
CEILING FINISH: PAINT
TOP COATS: 2NO.
FINISH COLOUR: LIGHT GREY (FARROW & BALL)
COLOUR MATCHED: CROWN TRADE
CLEAN EXTREME SCRUBBABLE MATT

CEILING FINISH - CF04

CEILING SUBSTRATE: PLASTERBOARD (MF CEILING)
CEILING FINISH: PAINT
TOP COATS: 2NO.
FINISH COLOUR: FRENCH GRAY (FARROW & BALL)
COLOUR MATCHED: CROWN TRADE
CLEAN EXTREME SCRUBBABLE MATT

CEILING FINISH - CF05

CEILING SUBSTRATE: CONCRETE
CEILING FINISH: PAINT
TOP COATS: 2NO.
FINISH COLOUR: SILK GREY (RAL 7044)
COLOUR MATCHED: CROWN TRADE
CLEAN EXTREME SCRUBBABLE MATT

CEILING FINISH - CF06

CEILING SUBSTRATE: CONCRETE
CEILING FINISH: PAINT
TOP COATS: 2NO.
FINISH COLOUR: BREWER (COAT)
COLOUR MATCHED: CROWN TRADE
CLEAN EXTREME SCRUBBABLE MATT

CEILING FINISH - CF07

CEILING SUBSTRATE: CONCRETE
CEILING FINISH: PAINT
TOP COATS: 2NO.
FINISH COLOUR: SHADOW WHITE (FARROW & BALL)
COLOUR MATCHED: CROWN TRADE
CLEAN EXTREME SCRUBBABLE MATT

CEILING FINISH - CF08

CEILING SUBSTRATE: CONCRETE
CEILING FINISH: PAINT
TOP COATS: 2NO.
FINISH COLOUR: SHADED WHITE (FARROW & BALL)
COLOUR MATCHED: CROWN TRADE
CLEAN EXTREME SCRUBBABLE MATT

CEILING FINISH - CF09

CEILING SUBSTRATE: CONCRETE
CEILING FINISH: PAINT
TOP COATS: 2NO.
FINISH COLOUR: RAL 9005
COLOUR MATCHED: CROWN TRADE
CLEAN EXTREME SCRUBBABLE MATT

CEILING TREATMENTS KEY


CEILING COVING - CC01

CEILING SUBSTRATE: MF PLASTERBOARD
MANUFACTURER: ORAC
CORNICE: CB01
CORNICE FINISH: PAINT
TOP COATS: 2NO.
FINISH COLOUR: DODIE (COAT)
COLOUR MATCHED: CROWN TRADE
CLEAN EXTREME SCRUBBABLE MATT

BULKHEADS

BULKHEAD: CAT A PERIMETER BULKHEAD

BULKHEAD: CAT B MF CEILING BULKHEAD

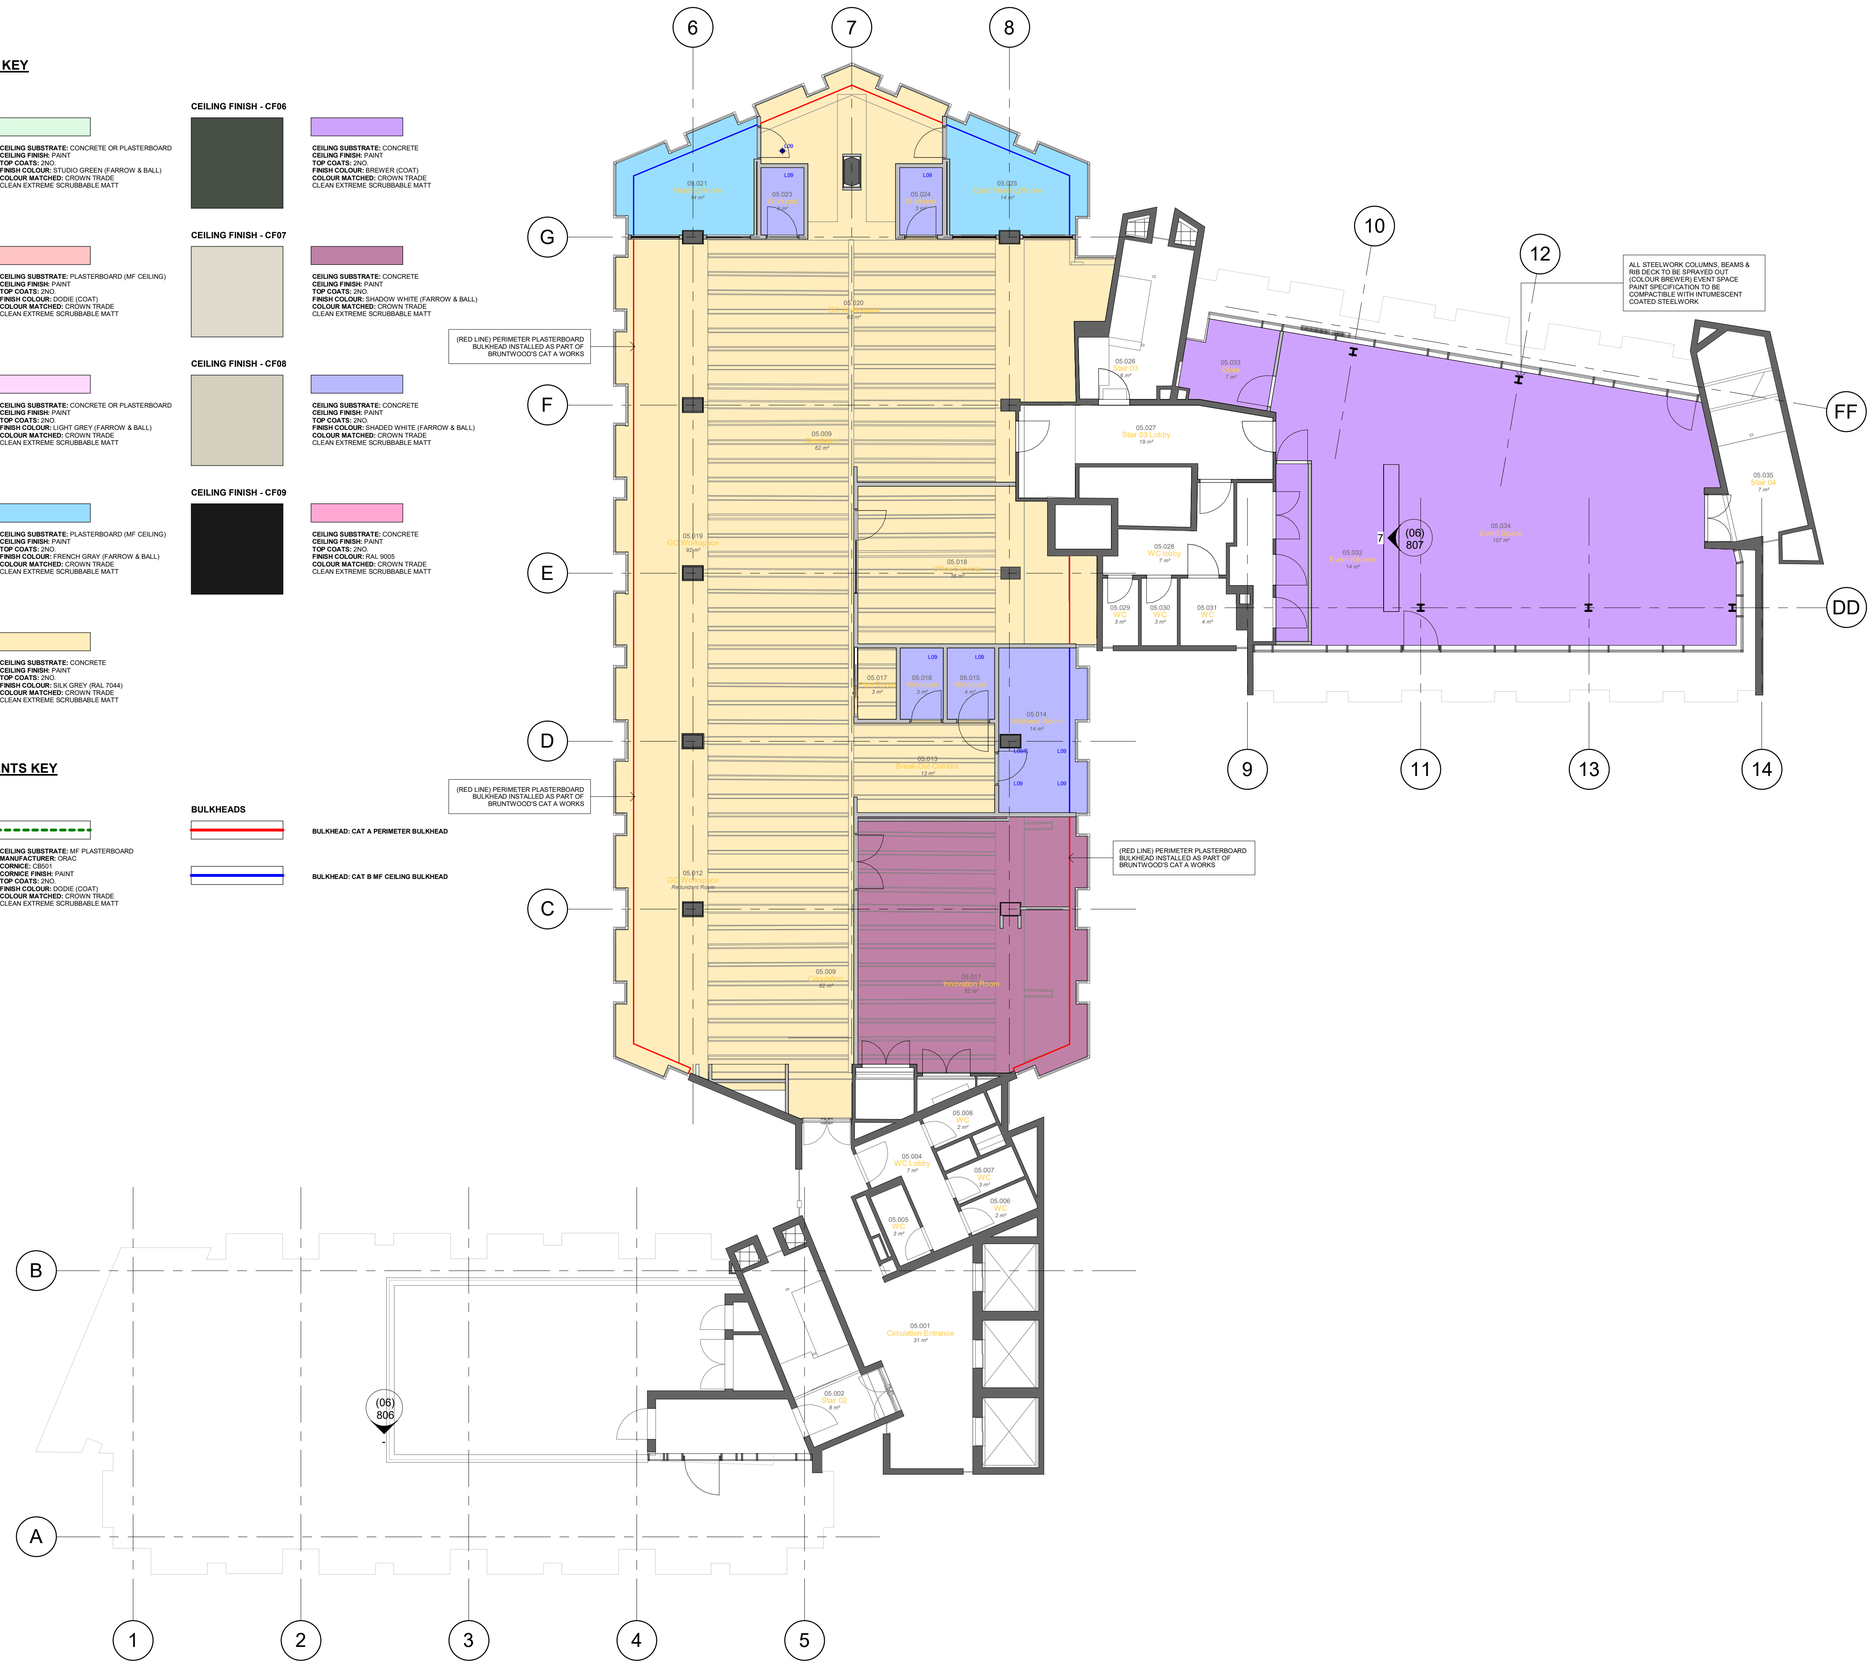

1 L05 - RCP - FINISHES PLAN

1 : 100

0 0.5m 1m 2m 3m 4m

ORIGINAL A1

\Drawing Note

DO NOT SCALE FROM THIS DRAWING. ALL DIMENSIONS TO BE CHECKED ON SITE. (DRAWINGS MAYBE SCALED FOR LOCAL AUTHORITY & PLANNING PURPOSE ONLY)

Copyright Protected. STAMP ARCHITECTS LIMITED
Company Registration No. 12034339

FOR PLANNING

\Site Visit | \Site Visit Date

\Project Notes

EXISTING INFORMATION BASED ON EXISTING CAD BUILDING SURVEY PROVIDED

ALL DIMENSIONS SHOULD BE CHECKED PRIOR TO ANY FABRICATION, MANUFACTURERING OR INSTALLATION

\Consultant | \Consultant Drawing Ref.:

GENERAL NOTES

CONTRACTOR RESPOSIBLE TO MAKE GOOD CONCRETE SOFFIT (WHERE REQUIRED) ENSURING DEBRI IS REMOVED AND HOLES FILLED PRIOR TO DECORATION; APPROPRIATE PRIMERS, UNDERCOATS USED TO SUITE DIFFERENT CEILING TYPES.

ALL MEP & ELECTRICAL MOUNTED (OPEN PLAN) CEILING SERVICES ARE TO BE DECORATED TO MATCH CEILING COLOUR

ALL STEELWORK COLUMNS, BEAMS & RIB DECK TO BE SPRAYED OUT TO SPECIFIED PAINT COLOUR; PAINT SPECIFICATION SHOULD BE COMPACTIBLE TO BE USED ON INTUMESCENT PAINT

\Rev	\By	\Description	\Date
03	DJ	ISSUED FOR LISTED BUILDING APPLICATION	29/08/25
02	DJ	ISSUED FOR TENDER	04/07/25
01	DJ	WORK IN PROGRESS	27/05/25

STAMP ARCHITECTS

\Project Info

\Site Address: 61 KING STREET, MANCHESTER, GREATER MANCHESTER, M2 4PD

\Client Name: GUNNERCOOKE

\Drawing Info

(PR) 5TH FLOOR - CEILING FINISHES PLAN

\Drawing Ref

\Date	\Scale	\Sheet Size
29/11/24	As indicated	A1

\Project No.	\Drawing No.	\Revision
SA_131	(04) 304	03