



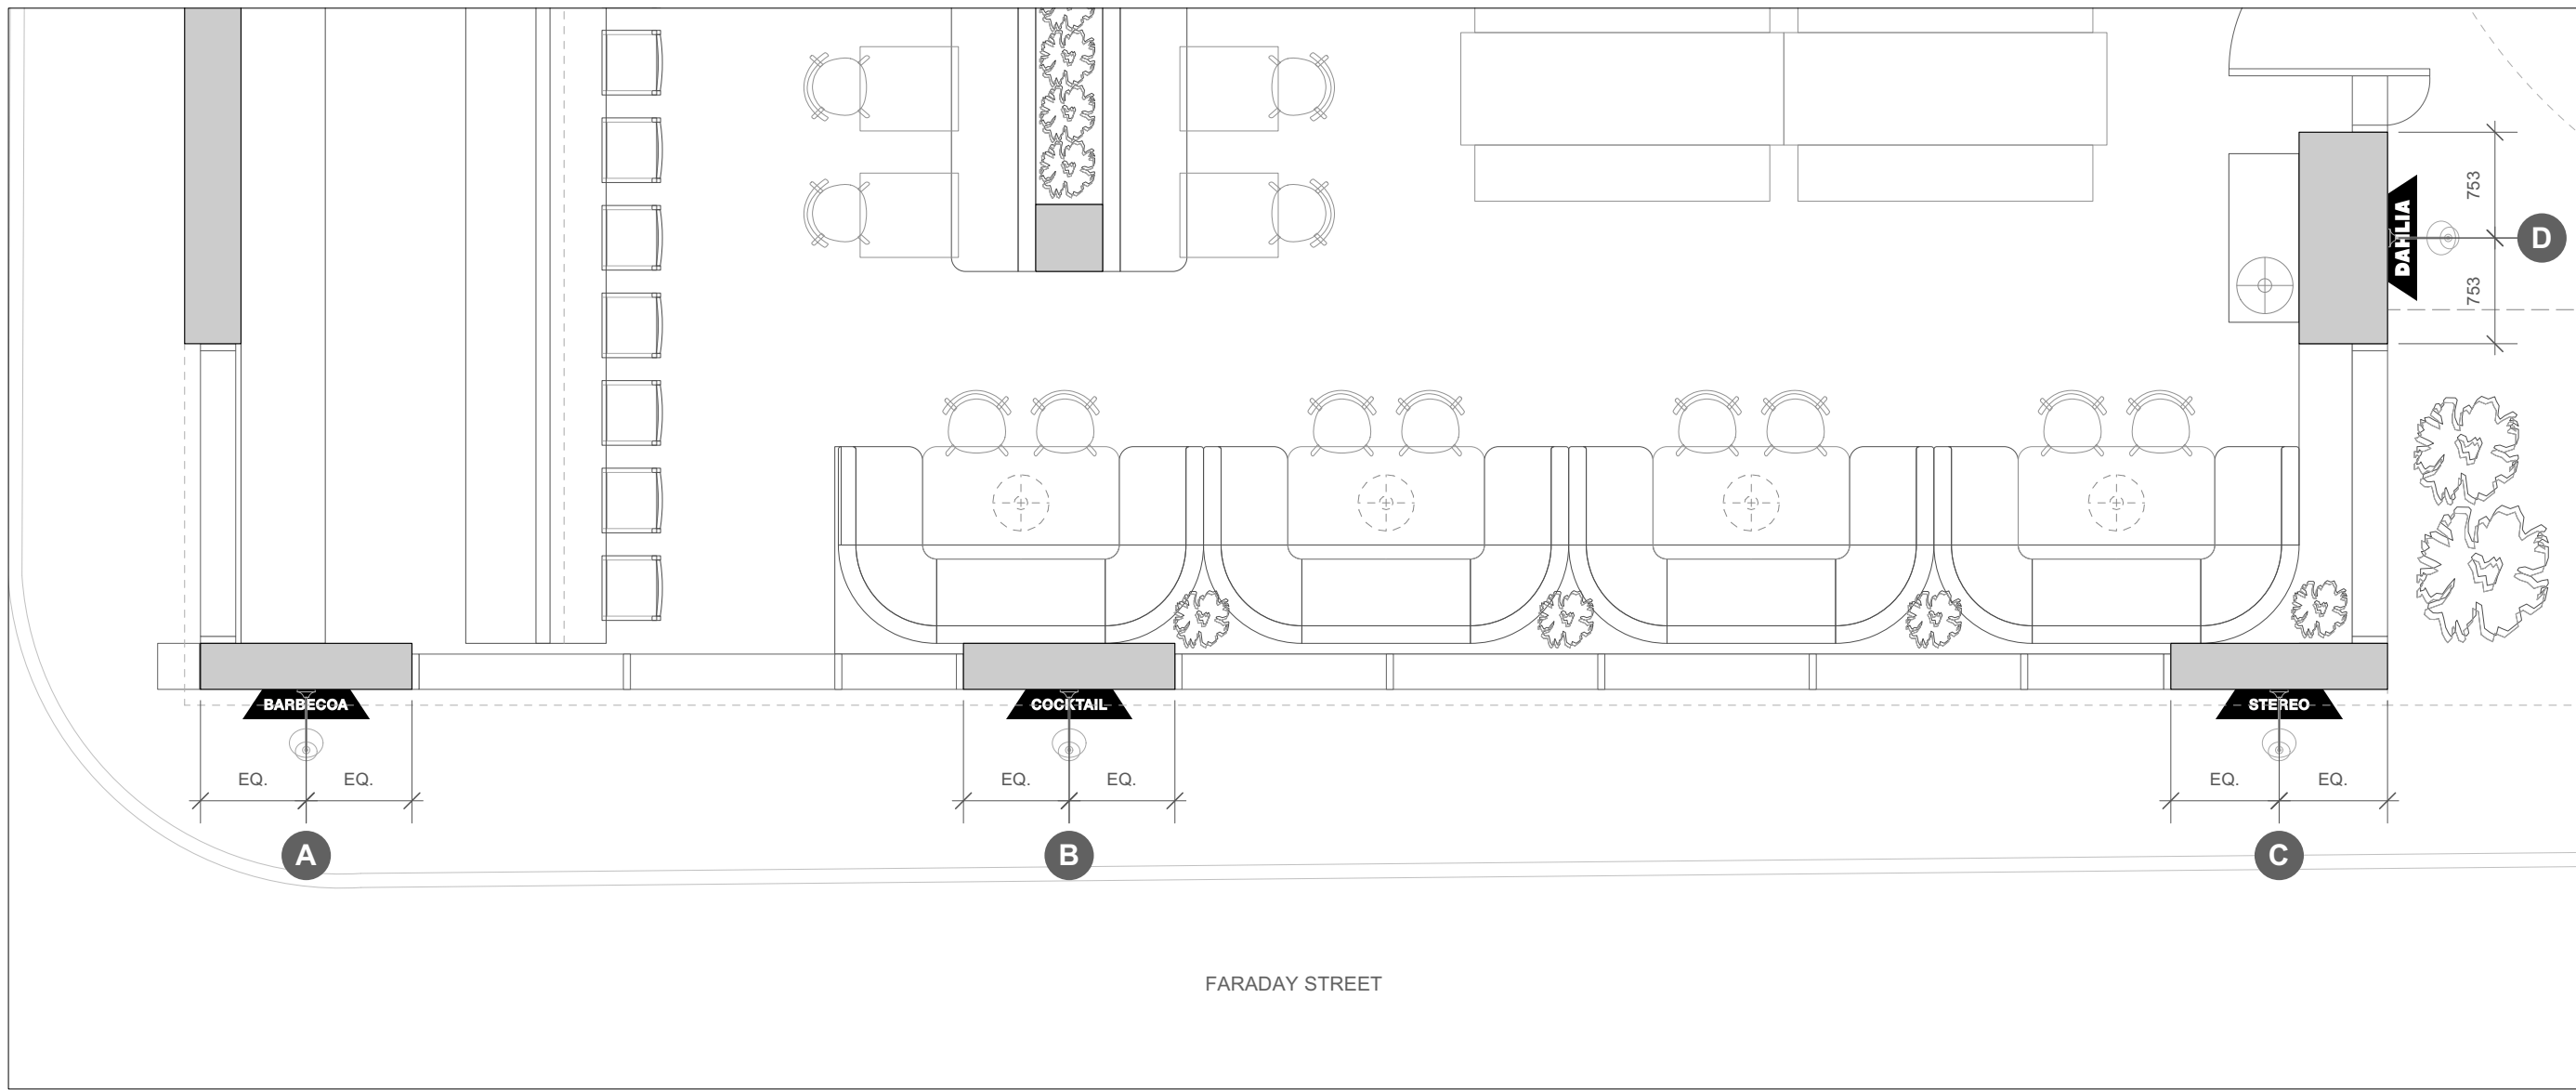

1 WALL SIGNAGE LOCATION PLAN
Scale: 1:50

PROPOSED (LF-01) EXTERNAL WALL LIGHT

FAIRBURN OUTDOOR WALL LIGHT
SUPPLIER: THE WALL LIGHTING CO.
FINISH: ANTIQUE SILVER
MATERIAL: BRASS / STEEL
SIZE: 470mm (H) X 240mm (W)
MAX. PROJECTION: 560mm
BULB TYPE: LED E27 / 2700K WARM WHITE
IP RATING: IP65
WEIGHT: 1.2kg
MAX. WATTAGE / VOLTAGE: 6.5W / 220V

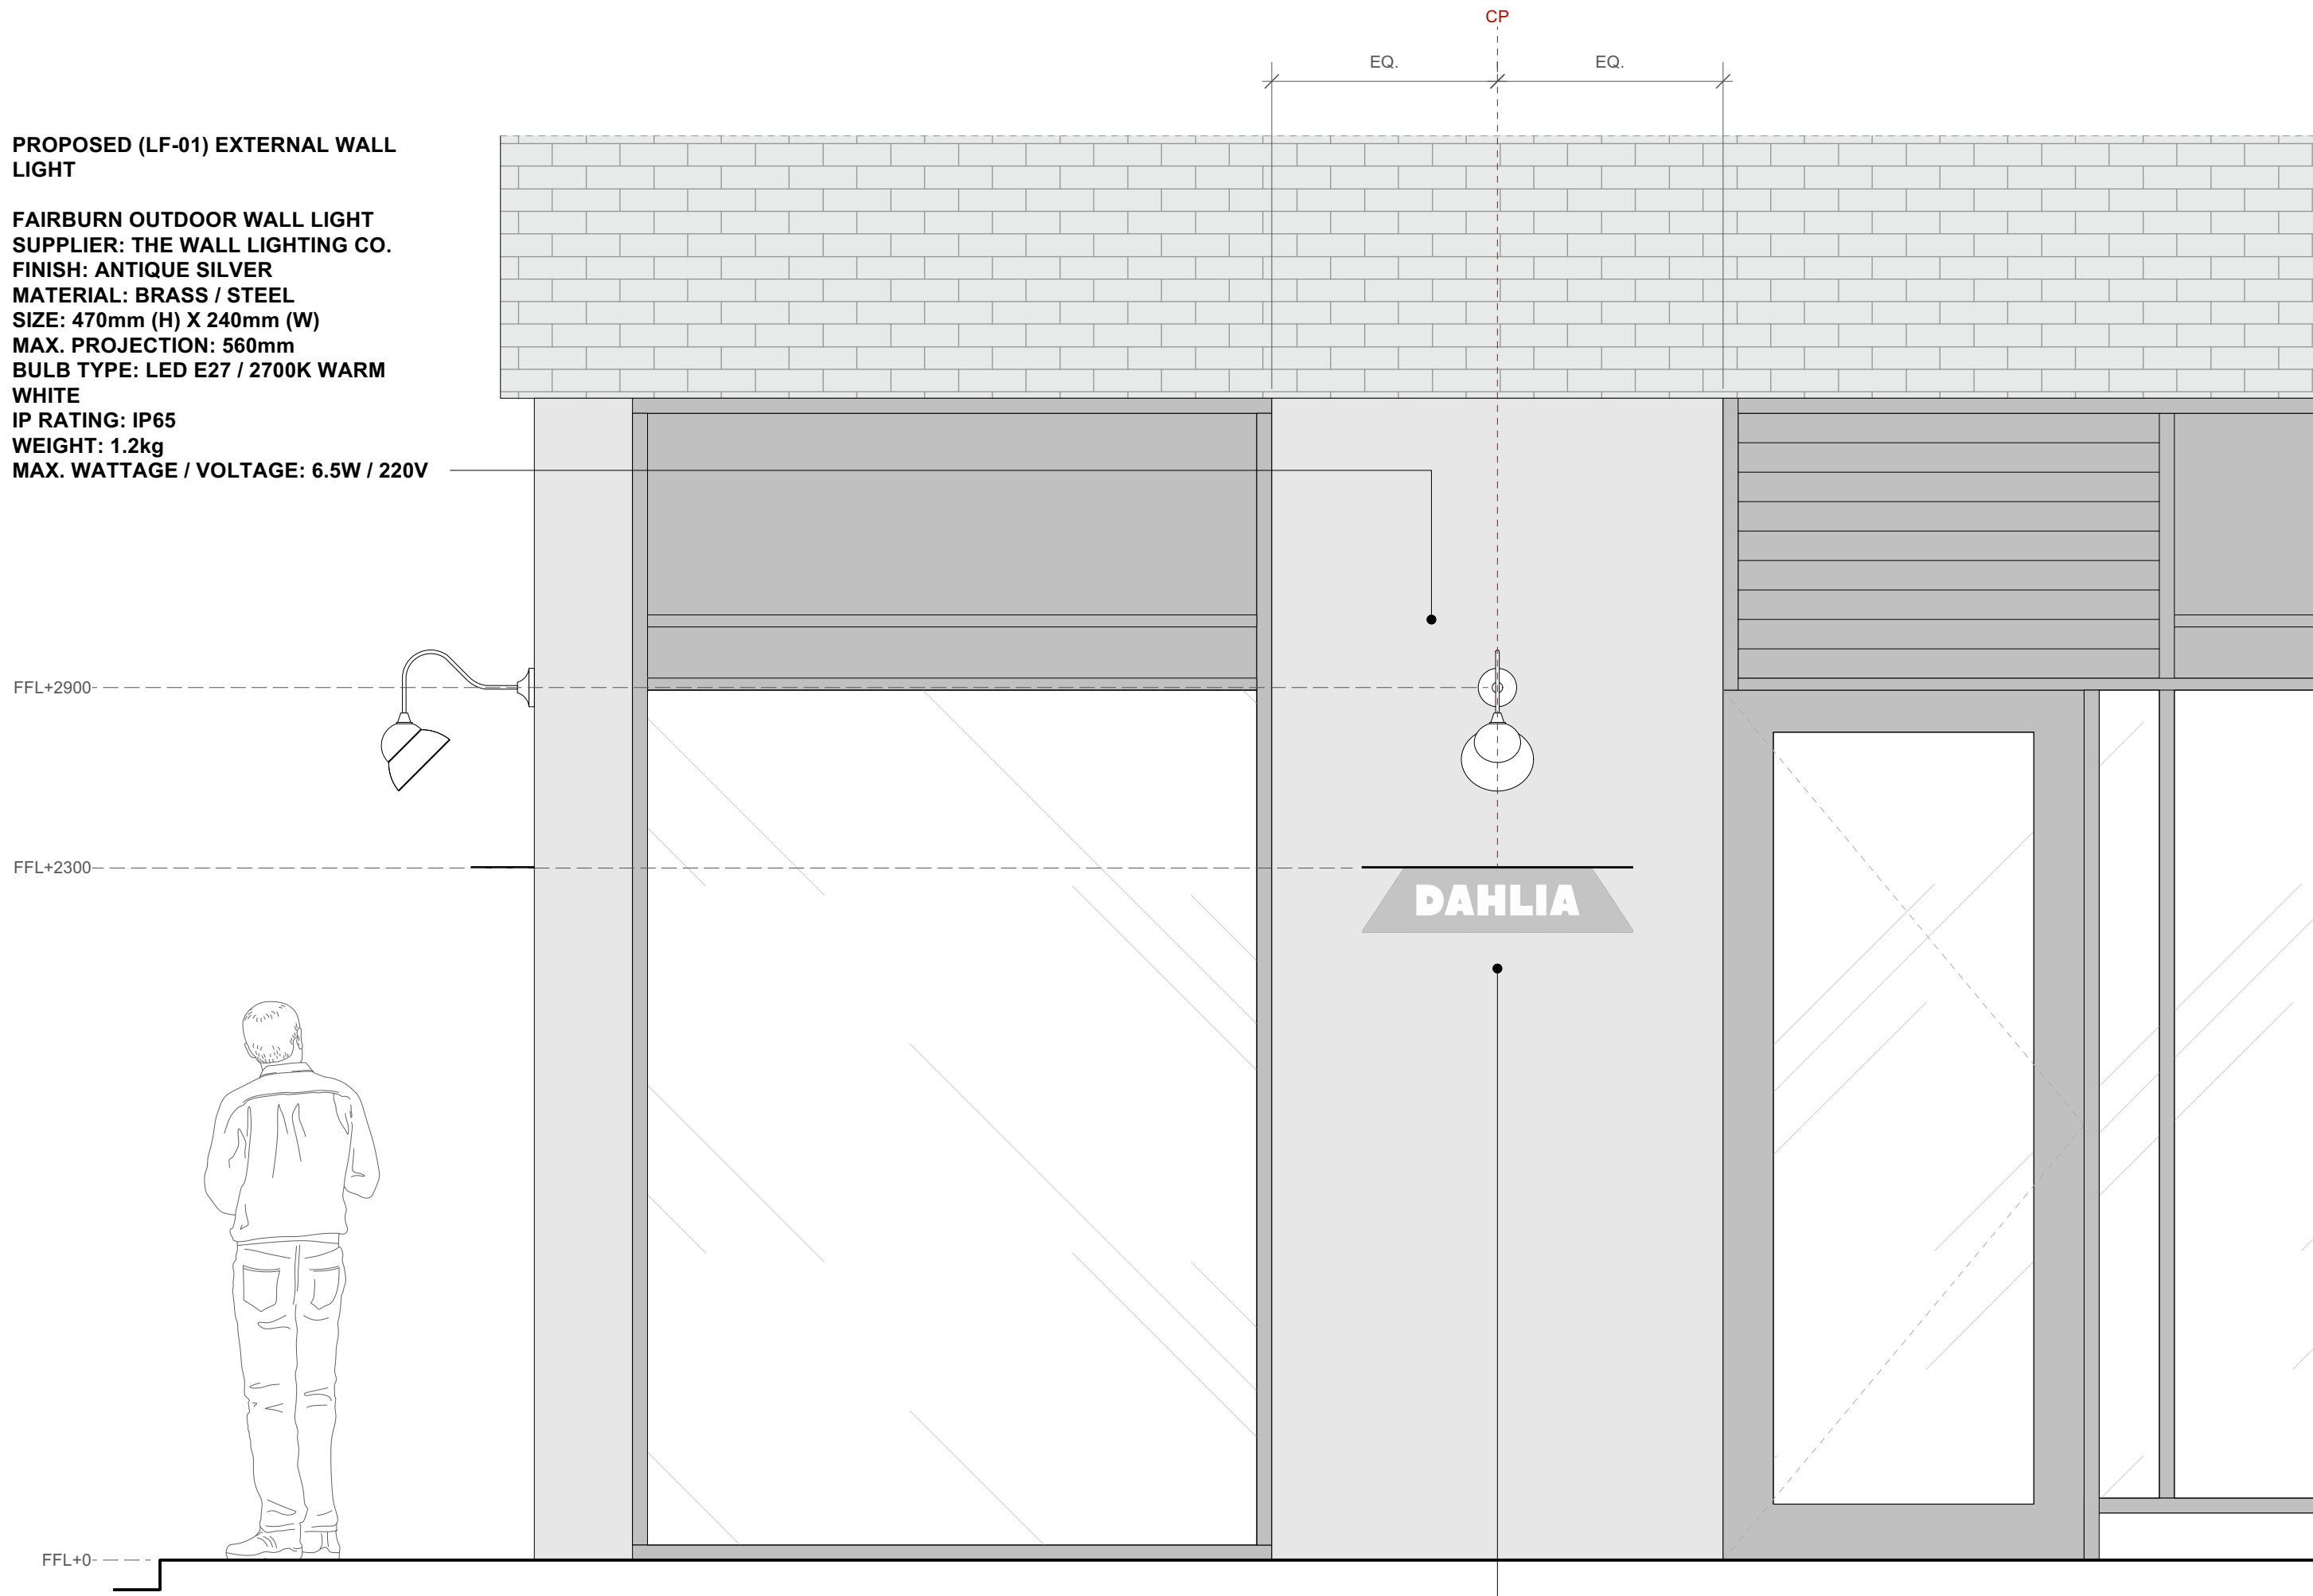


2 WALL SIGNAGE SETTING OUT
Scale: 1:20

PROPOSED WALL MOUNTED SIGNAGE


FINISH: 5mm BRUSHED STAINLESS STEEL WITH CNC CUT-OUT LETTERING
SIGNAGE SIZE: 900mm (W) X 210mm (D) X 5mm (H)
MAX. PROJECTION: 210mm




3 SIGN A
Scale: 1:5

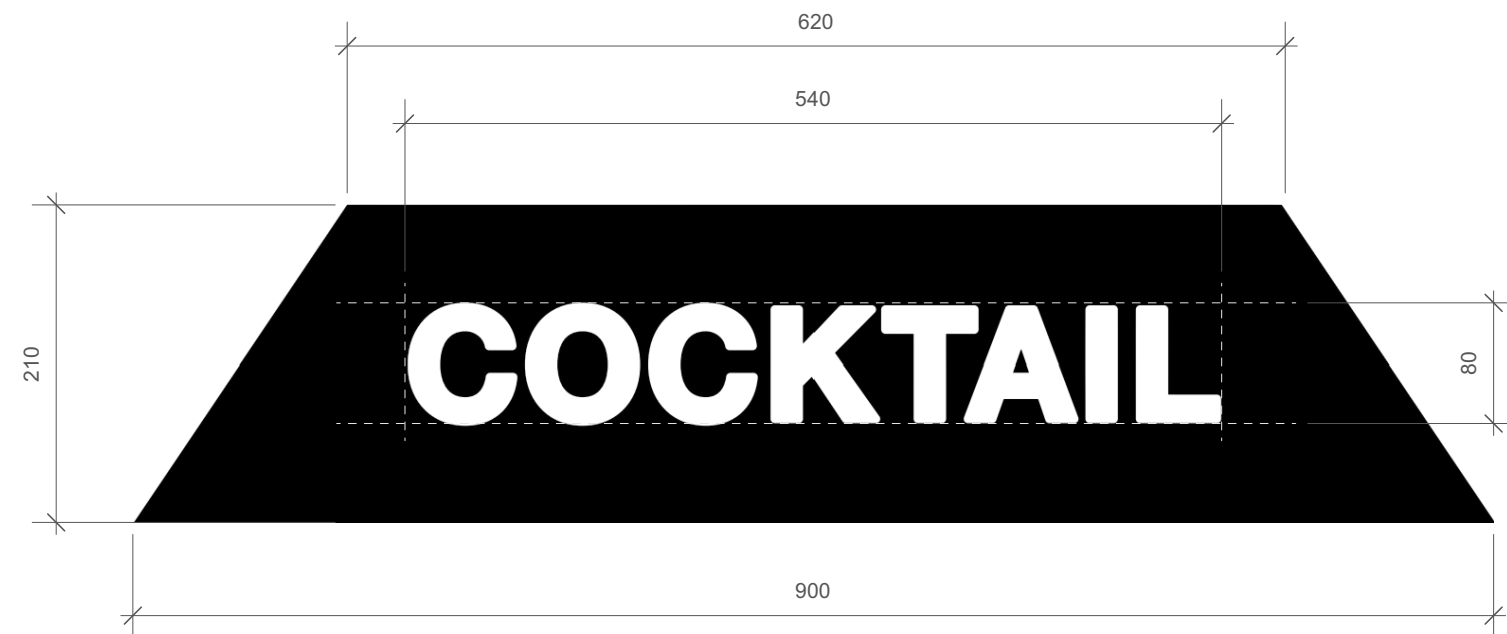

4 SIGN B
Scale: 1:5

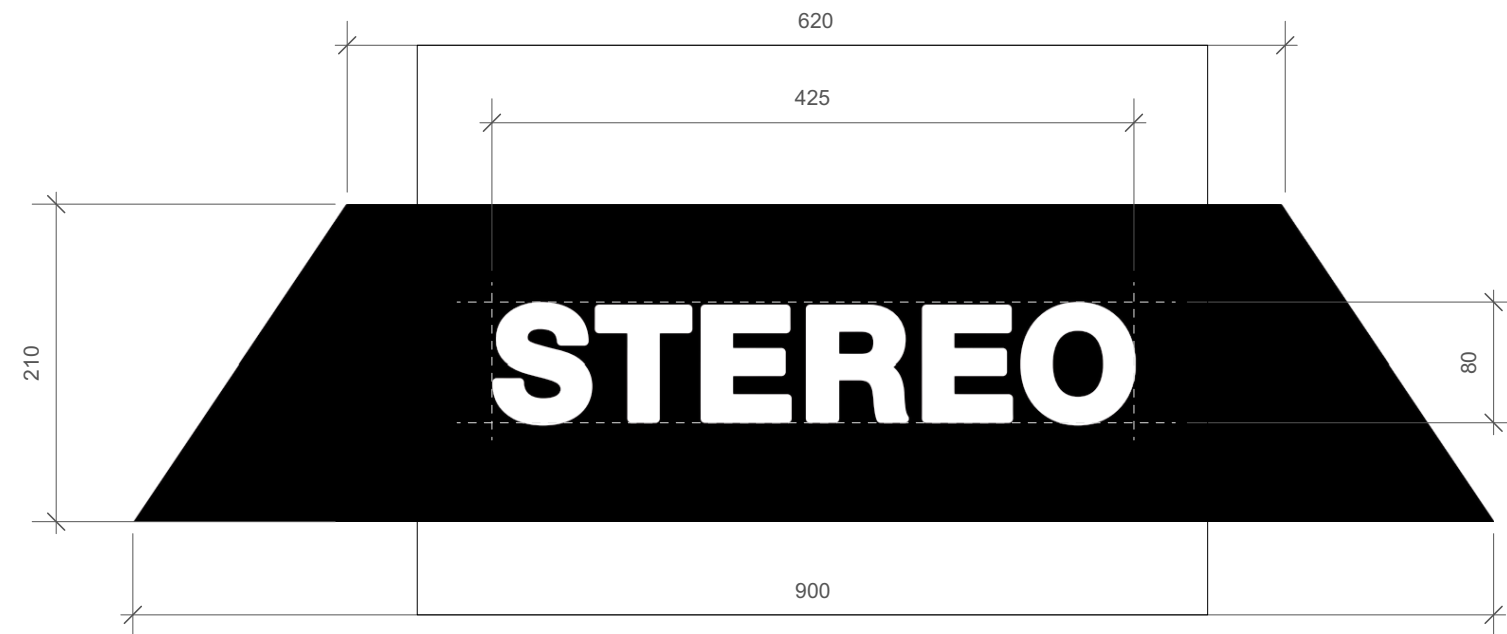

5 SIGN C
Scale: 1:5

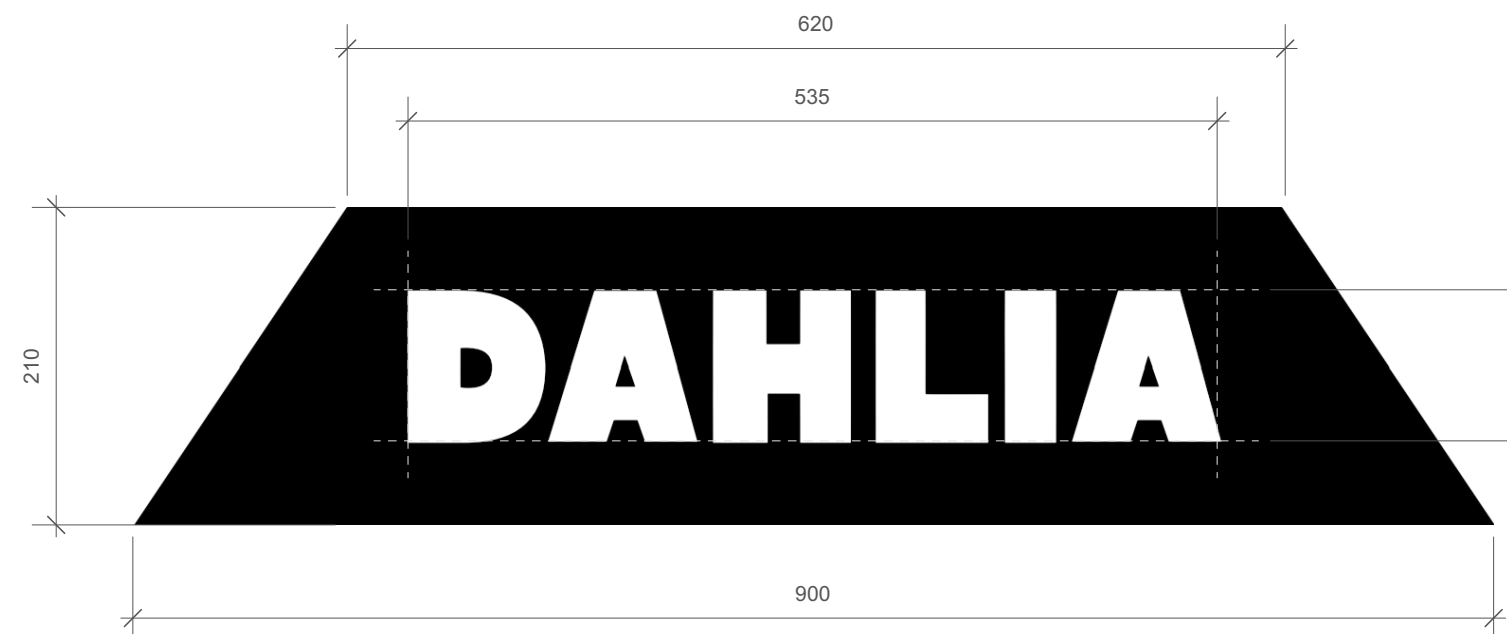

6 SIGN D
Scale: 1:5

GENERAL NOTES

01. DRAWINGS ARE FOR INFORMATION ONLY AT STAGE 4 AND TO SHOW DESIGN INTENT. ALL DIMENSIONS ARE THEREFORE SUBJECT TO FULL SITE SURVEY AND DEVELOPMENT WITH SUB-CONTRACTORS. SPECIALIST SUBCONTRACTOR TO PROVIDE FABRICATION DRAWINGS FOR REVIEW BY SONDAY AND CLIENT.

02. DRAWINGS TO BE READ IN COLOUR.

REFERENCE IMAGES



001 EXTERNAL WALL SIGNAGE



002 WALL LIGHT STYLE

REV.	DATE	DESCRIPTION
P01	23/09/2025	ISSUE FOR PLANNING APPROVAL APPLICATION

PROJECT NUMBER	CLIENT	PROJECT NAME
SS-018	WANT STUDIOS	THE HIVE
PROJECT ADDRESS		
UNITS 1&2, THE HIVE, 47 LEVER STREET, MANCHESTER, M1 1FN		
SCALE	SHEET SIZE	DRAWING TITLE
VARIES	A1	METAL WALL MOUNTED SIGNGAGE
DRAWN BY	REVISION	DRAWING NO.
PH	P01	018-SS-ZZ-00-DR-I-20304

SONDAY STUDIOS

1. DRAWINGS HAVE BEEN PRODUCED BY SONDAY AND MAY NOT BE REPRODUCED IN WHOLE OR PART, OR USED FOR THE MANUFACTURE OF ANY ARTICLE WITHOUT THE EXPRESS PERMISSION OF THE COPYRIGHT HOLDERS.
2. USE FIGURED DIMENSIONS ONLY. ALL DIMENSIONS MUST BE SET OUT AND CHECKED BY THE SELECTED CONTRACTOR ON SITE PRIOR TO COMMENCEMENT OF CONSTRUCTION.
3. THIS DRAWING IS TO BE READ IN CONJUNCTION WITH ALL RELEVANT ARCHITECTS, SERVICE ENGINEERS AND SONDAY DRAWINGS AND SPECIFICATIONS AS RELEVANT.
4. SELECTED CONTRACTOR IS TO SUBMIT RELEVANT DRAWINGS TO BUILDING REGULATION AND LEGISLATION APPROVAL AUTHORITIES AS REQUIRED TO COMPLY WITH THE SPECIFICATION.

© SONDAY STUDIOS LTD.

WWW.SONDAY-STUDIOS.COM