


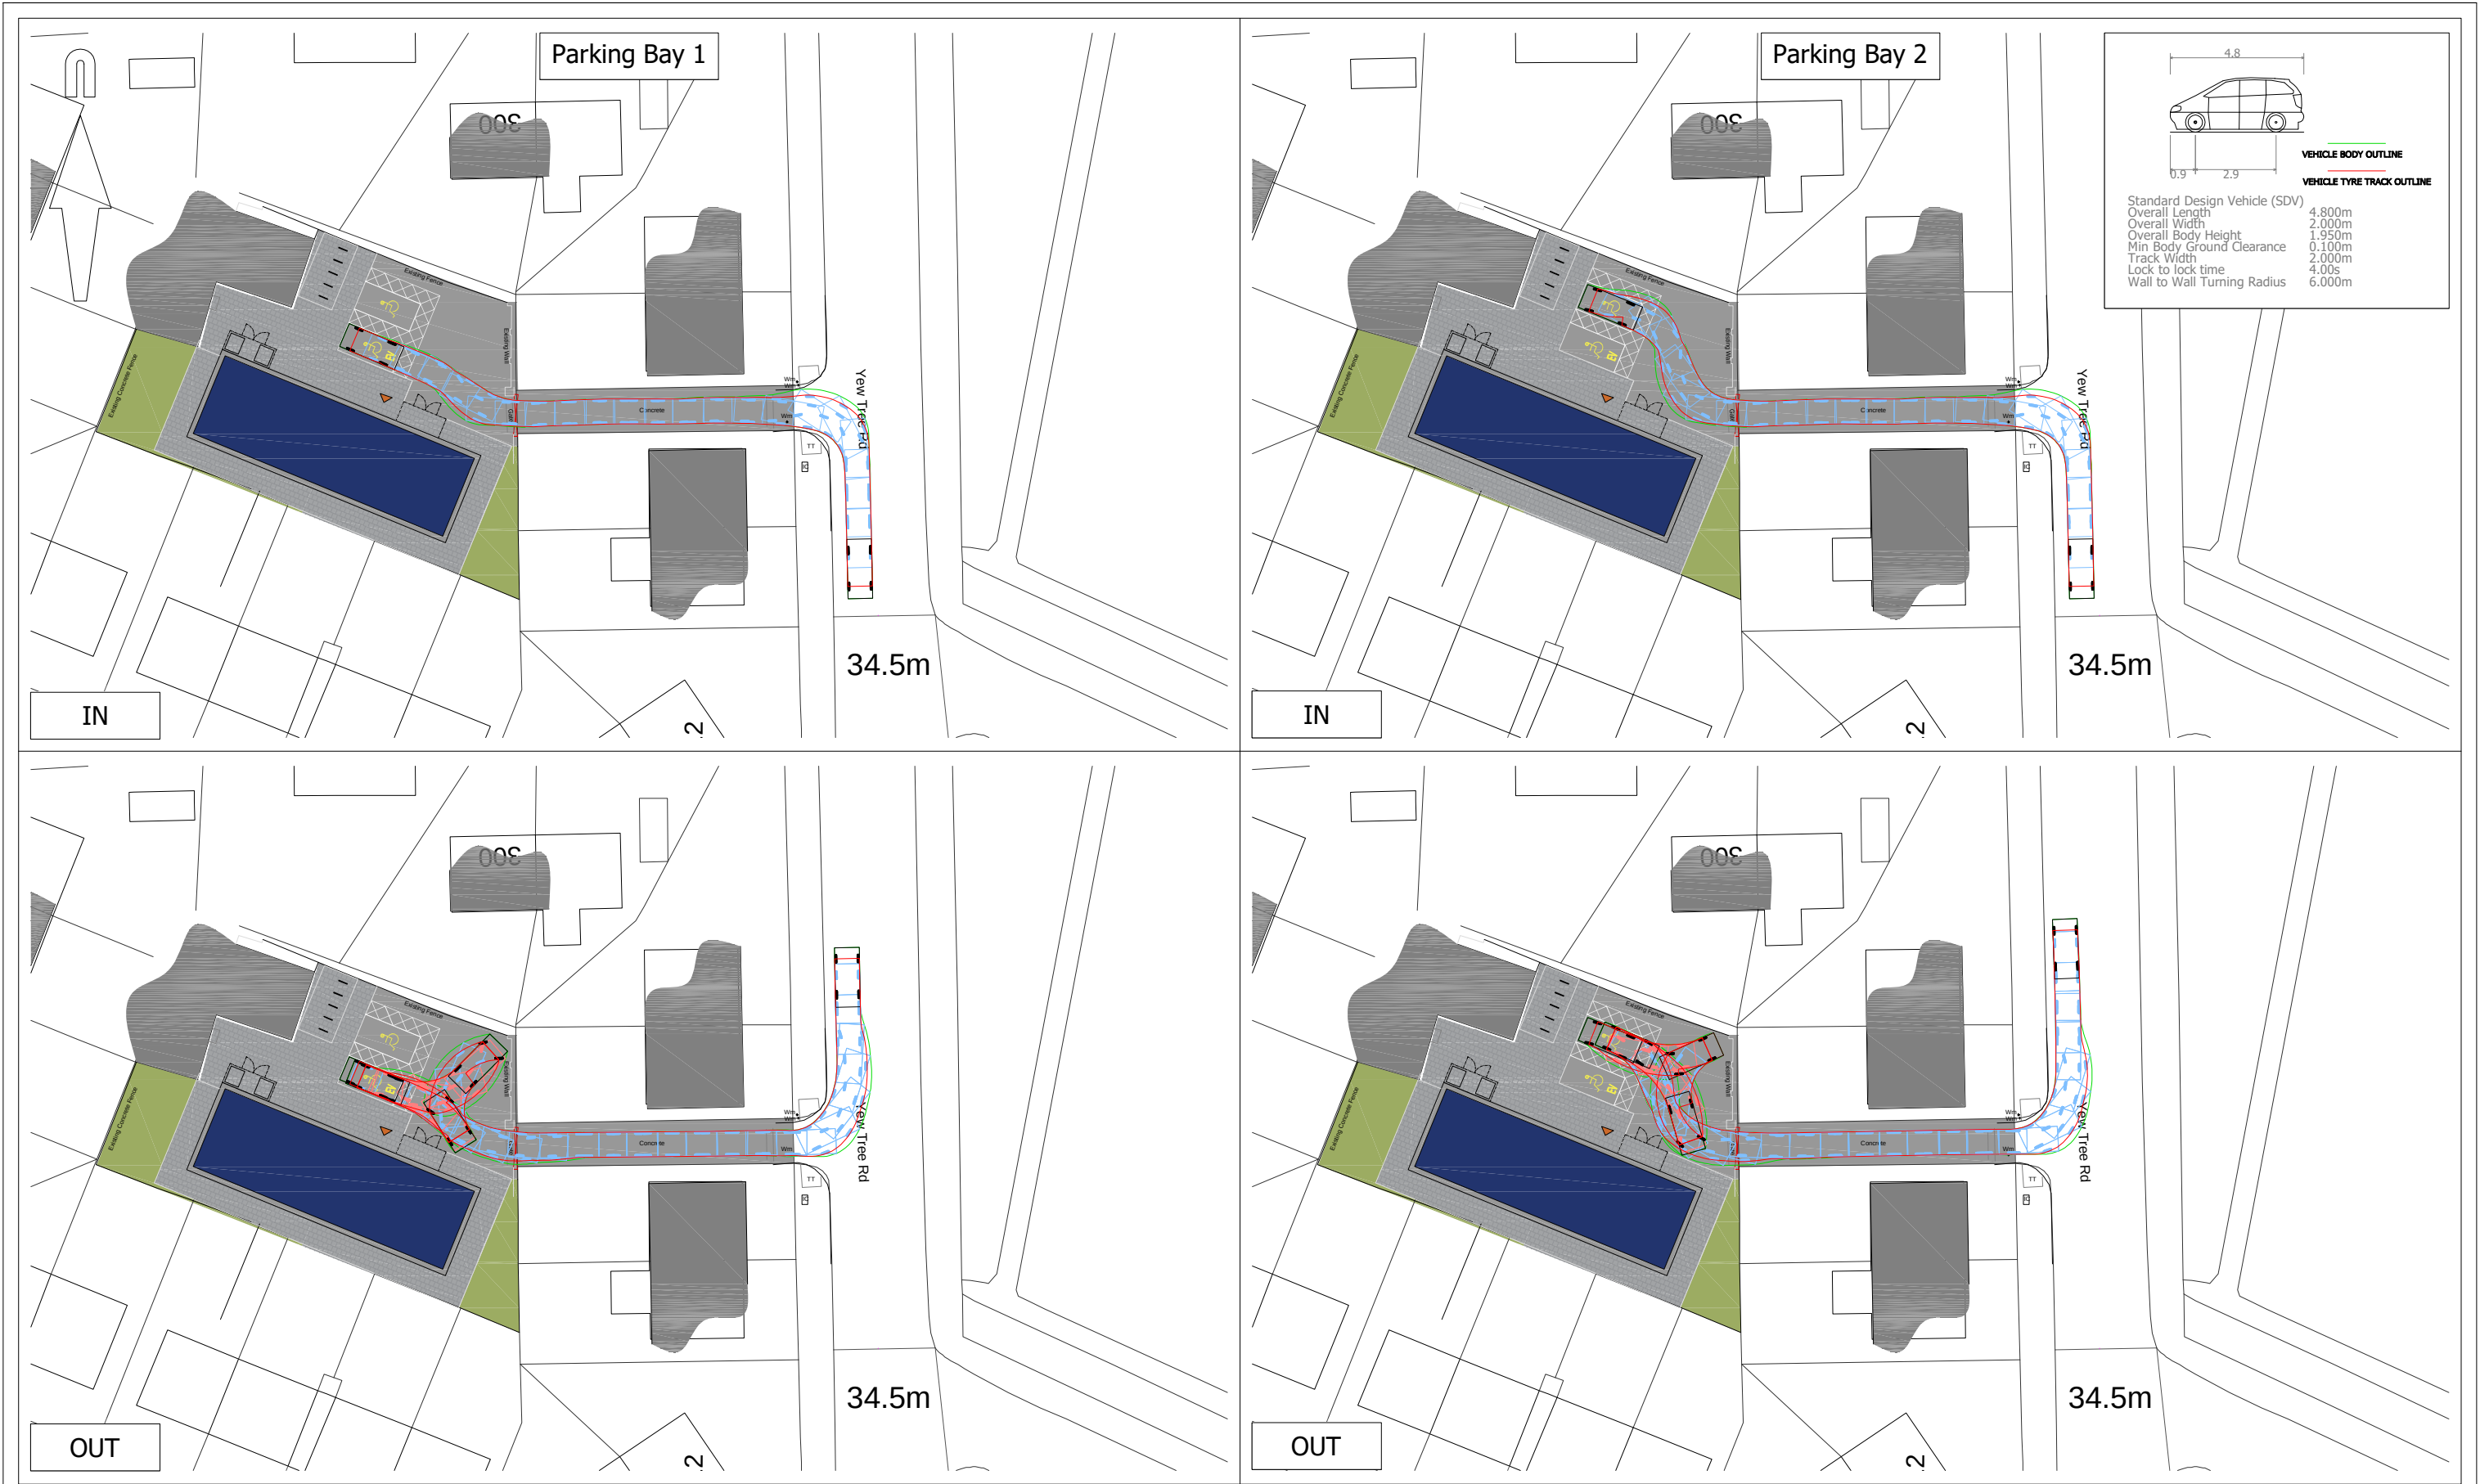

© Crown copyright, all rights reserved. 2025. Licence number AC0000808122.



Mayer Brown Limited
Society Building 1 Portwall Square Bristol BS1 6BH
Telephone 0117 9251027
enquiry@mayerbrown.co.uk www.mayerbrown.co.uk

client

CORSTORPHINE & WRIGHT

project

YOUTH HUBS SITE 21
OMYOP DEPOT, YEW TREE ROAD, MANCHESTER

title

SWEPT PATH ANALYSIS
VEHICLE: CAR - STANDARD DESIGN VEHICLE
MANOEUVRE: ACCESSING PARKING BAYS

scale

1:500 @ A3

drawn by

RB

checked by

HI

date created

26/06/25

date revised

-

cad file

250626 - LAYOUT

suitability

P1

rev.

-

drawing number

B/CWAYOUTHUBS.1/21-TK01