



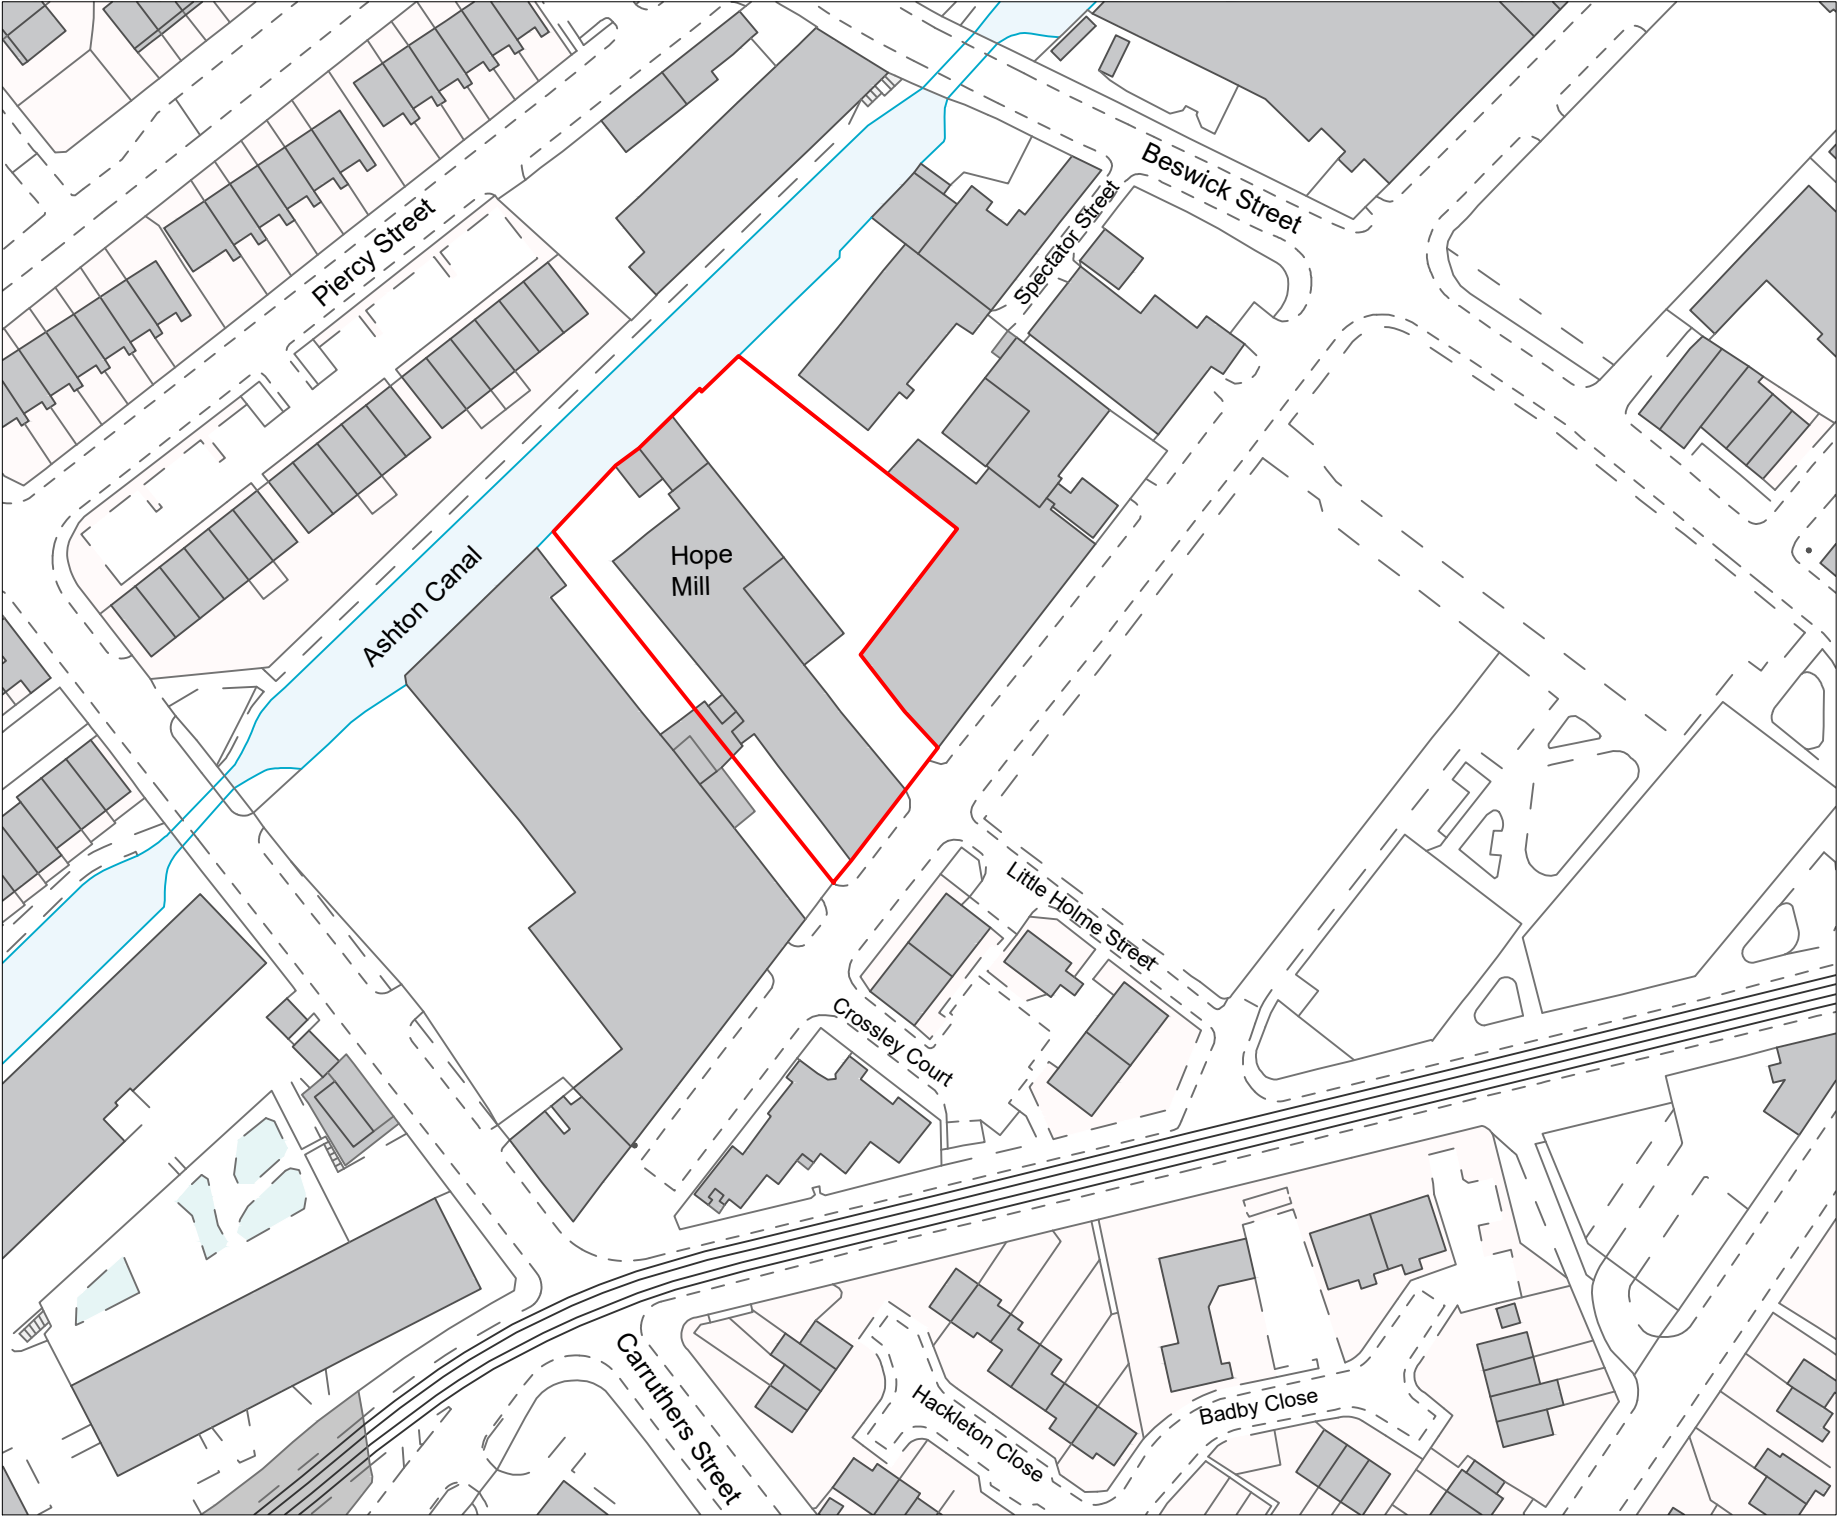

1 Site Location Plan

1 : 1250

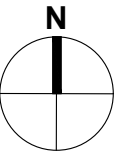

This drawing must be printed in colour, if this text is not **RED** the drawing must be reprinted.

Notes

Unless indicated, this drawing is for information only and should not be used for construction. Do not scale, use figured dimensions only. All dimensions to be checked on site. This drawing should be printed and read at the original size, as stated. Cartwright Pickard Architects accepts no responsibility for errors that occur as a result of reviewing this drawing at any other size.

Cartwright Pickard Architects prepared this drawing using Revit 2022 and does not accept liability for any loss or degradation of that information held in the drawing resulting from the translation from the original file format to any other file format or from the recipients reading of it in any other programme or an earlier version of the programme referred to above. Cartwright Pickard Architects accepts no liability for use of this drawing by parties other than the party for whom it was prepared or for purposes other than those for which it was prepared.

DWG

Issues

This drawing is issued in DWG format it is an uncontrolled version and is provided to enable the recipient to prepare its own documents/drawings for which it is solely responsible. It is based on background information current at the time of issue. Cartwright Pickard Architects accepts no liability for any alterations to, additions to or discrepancies arising out of changes to such background information which occur after it has been issued by Cartwright Pickard Architects.

Drawing Revisions

Date:

Rev:

Note:

30.06.25

P01

Issued for planning

Check

: RO

CARTWRIGHT PICKARD

Client

AWOL Studios

Project

1050 | Hope Mill Ground Floor

Building Name

Hope Mill Ground Floor

Manchester Office

Unit 310 Ducie House

Ducie Street

Manchester M12JW

Tel 0161 944 7444

© Cartwright Pickard Architects Ltd.

cartwrightpickard.com

Drawing Original Size

A3

Drawing Title

Site Location Plan

Scale

As indicated @ A3

Drawing Created

June 25

Drawing Status

Revision

P01

Drawing No.

1050-CPA-ZZ-ZZ-DR-A-0100