


ELEVATION AA
1:500

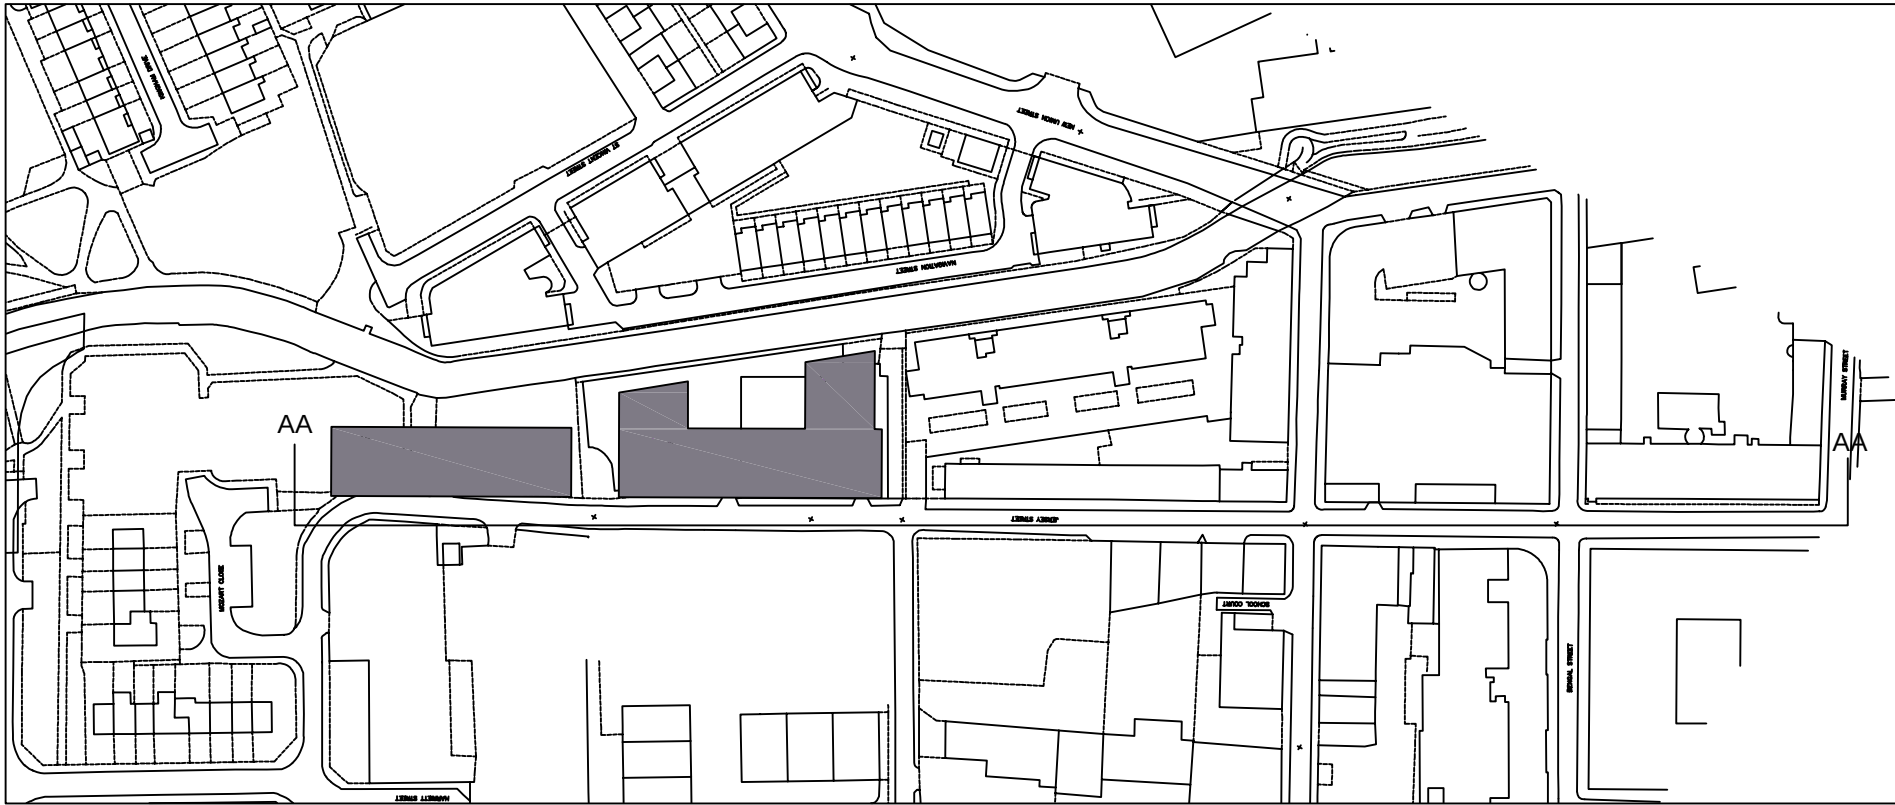

The contractor is responsible for checking dimensions, tolerances and references. Any discrepancy to be verified with the Architect before proceeding with the works. Where an item is covered by drawings to different scales the larger scale drawing is to be worked to.

Do not scale drawing. Figured dimensions to be worked to in all cases.

Where products have been specified, PRP have reviewed applicable products available in the UK at the time of writing the specification, from which products named in the specification have been selected.

Where the contractor wishes to propose alternative products, representative samples and a full technical appraisal should be submitted by the contractor to the employer demonstrating that their proposed alternative has equal or better performance.

Any alternative products are subject to design team, building control, warranty provider and employer acceptance.

CDM REGULATIONS 2015. All current drawings and specifications for the project must be read in conjunction with the Designer's Hazard and Environment Assessment Record

All intellectual property rights reserved.

Rev	Date	Description	Dwn	Ckd	Drawn	LT
A	29/04/2022	Issued for Planning	LT	AH	Checked	AH
B	01/05/2022	Elevations updated to show revised window head, MVHR exhaust moved to soffit of window reveal.	AH	FS	Date	29/04/2021
C	19/01/2024	Planning drawings updated to incorporate agreed minor material amendment changes. Balconies removed, building height reduced, building footprint reduced and updated apartment mix and layouts	AH	FS	Scale @ A1	1:500
D	12/06/2025	Section 96A application	AH	SC		

JERSEY WHARF ANCOATAS
PROPOSED JERSEY STREET
ELEVATION

JWA-PRP-A1-ZZ-DR-A-002304
REV D
PLANNING

PRP

prp-co.uk
Manchester
0161 242 8950