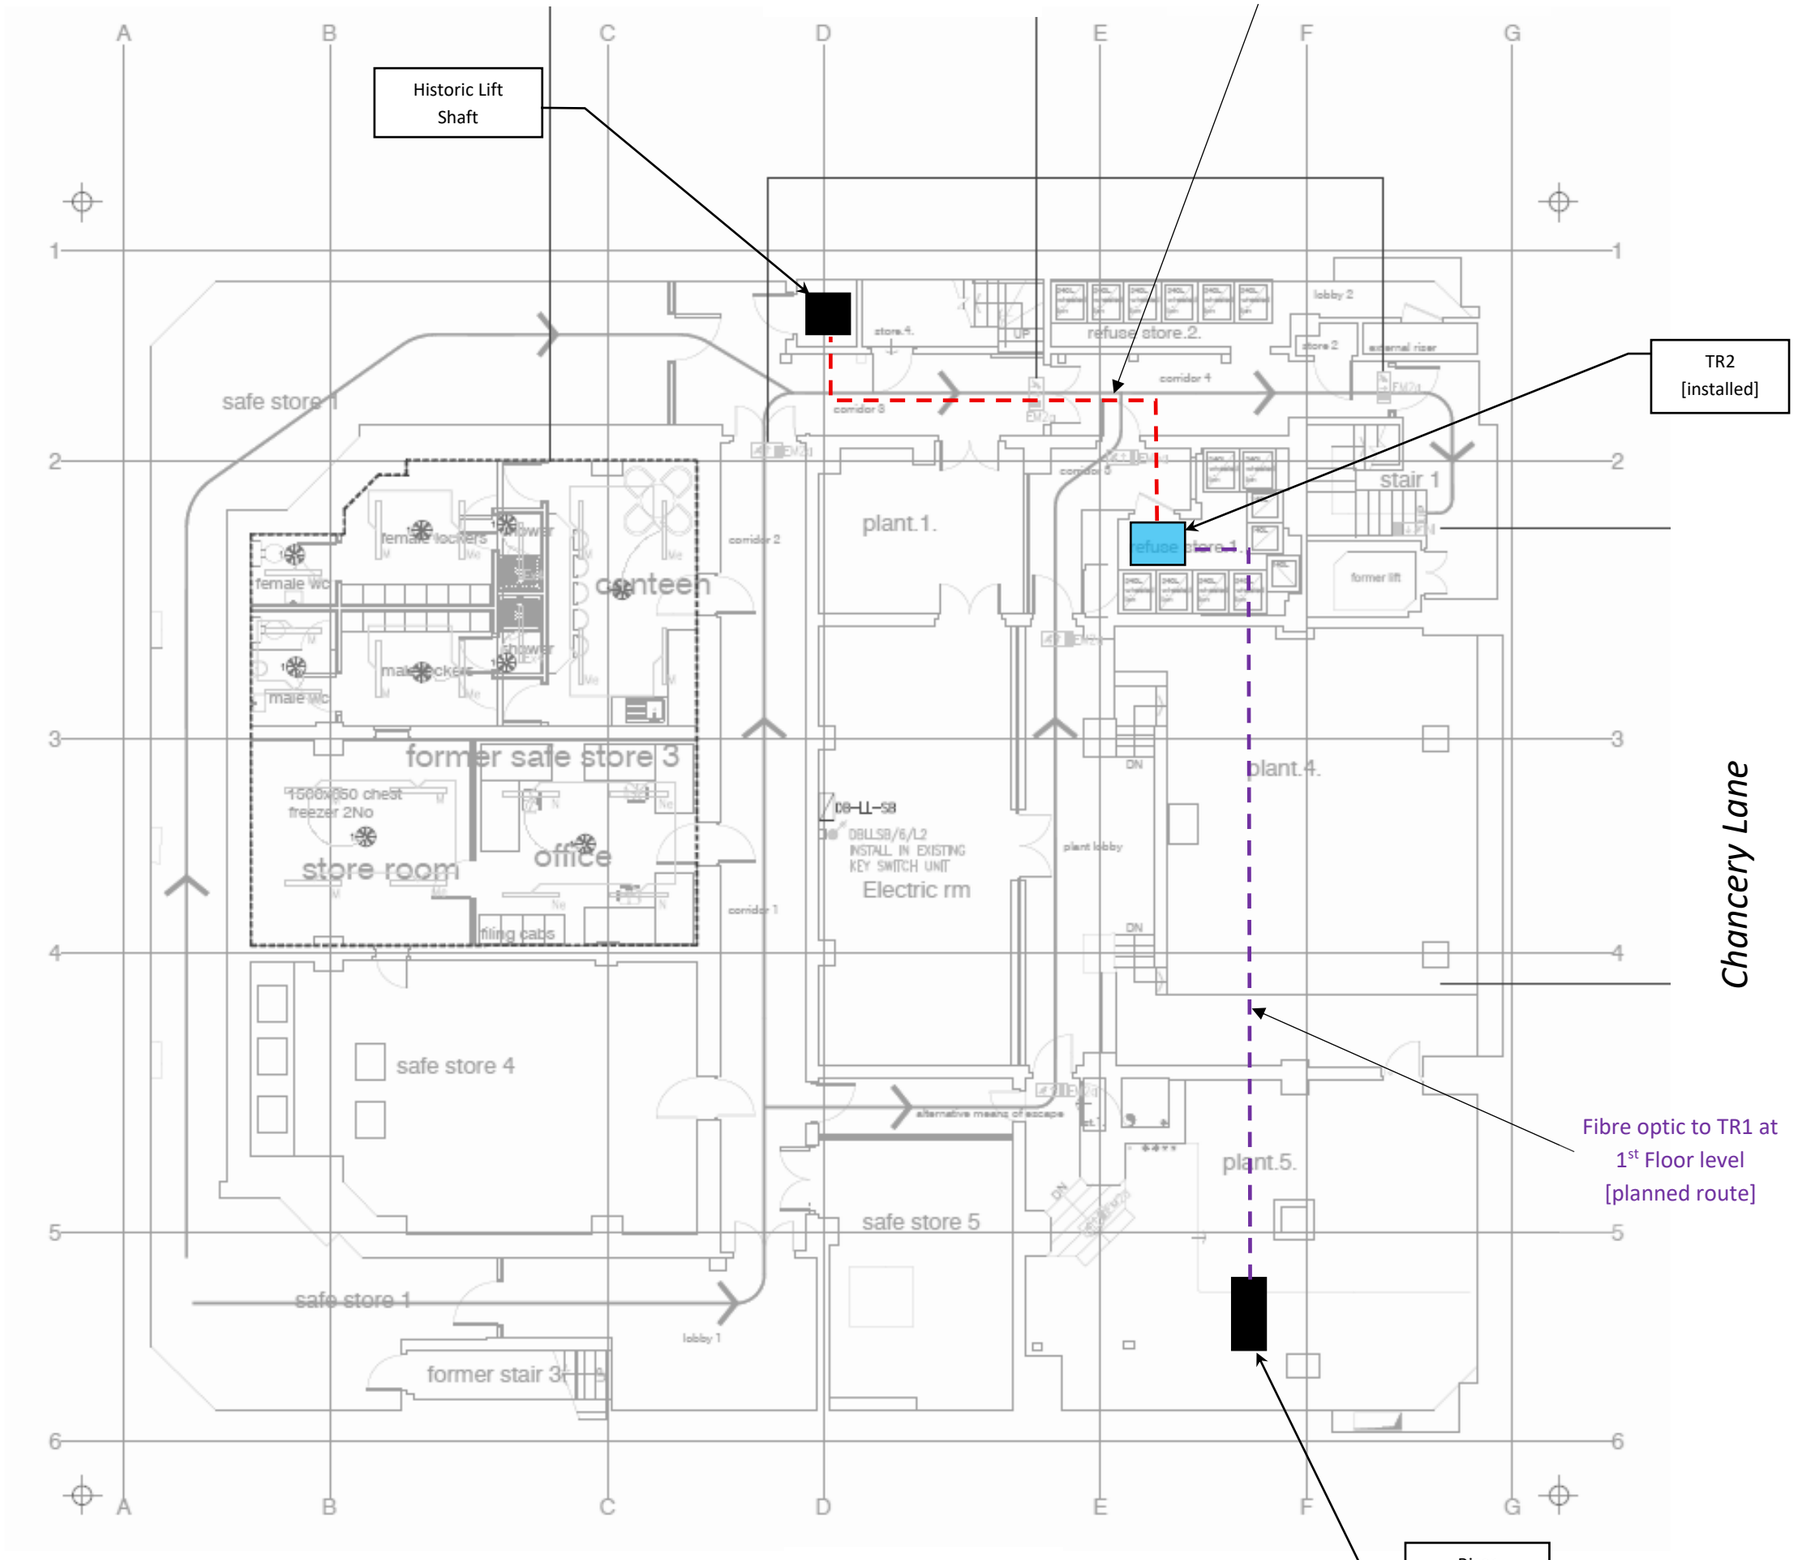


Notes:

1. *Multicore and fibre optic cabling not yet installed at Basement level. This is due to the zones not yet being complete.*
2. *Drawing shows planned cable routes. Exact routes to be confirmed. Any significant deviation shall be notified to the planning authority.*
3. *Cable routes for Zones 5 and 9 to be determined.*
4. *TR2 located in back-of-house store area.*
5. *Multicore and fibre optic cables fixed to cable tray in risers.*
6. *Multicore cables fixed to newly fitted cable tray in historic lift shaft.*
7. *Contractor plans to run multicore and fibre optic cables along existing exposed cable tray at ceiling level.*
8. *Multicore cables are all extra low voltage DC.*
9. *First two issues of drawing showed Upper Basement level.*
10.

Revision History [present & previous revision only]

02	Notes: For planning	Date: 19/9/25
	By: E. Cummins	Checked: A. Bashford
01	Notes: For tender	Date: 5/6/24
	By: E. Cummins	Checked: C. Wozencroft

Sheet Size: A3	Scale: NTS	Project Number: CN23-016-J837

CORROSION ENGINEERING SOLUTIONS

Unit S1, 64-66 Akeman Street,
Tring, Hertfordshire, HP23 6AF

T: +44 (0) 1442 767 899
E: info@corrosionengineering.co.uk
W: www.corrosionengineering.co.uk

Project:
Hotel Gotham, Cathodic Protection System

Drawing Title:
Internal Cabling Routes – Lower Basement Level

Client:
Marshall Commercial Development Projects

Drawing No.: CN23-016-J837-D012	Rev: 02