




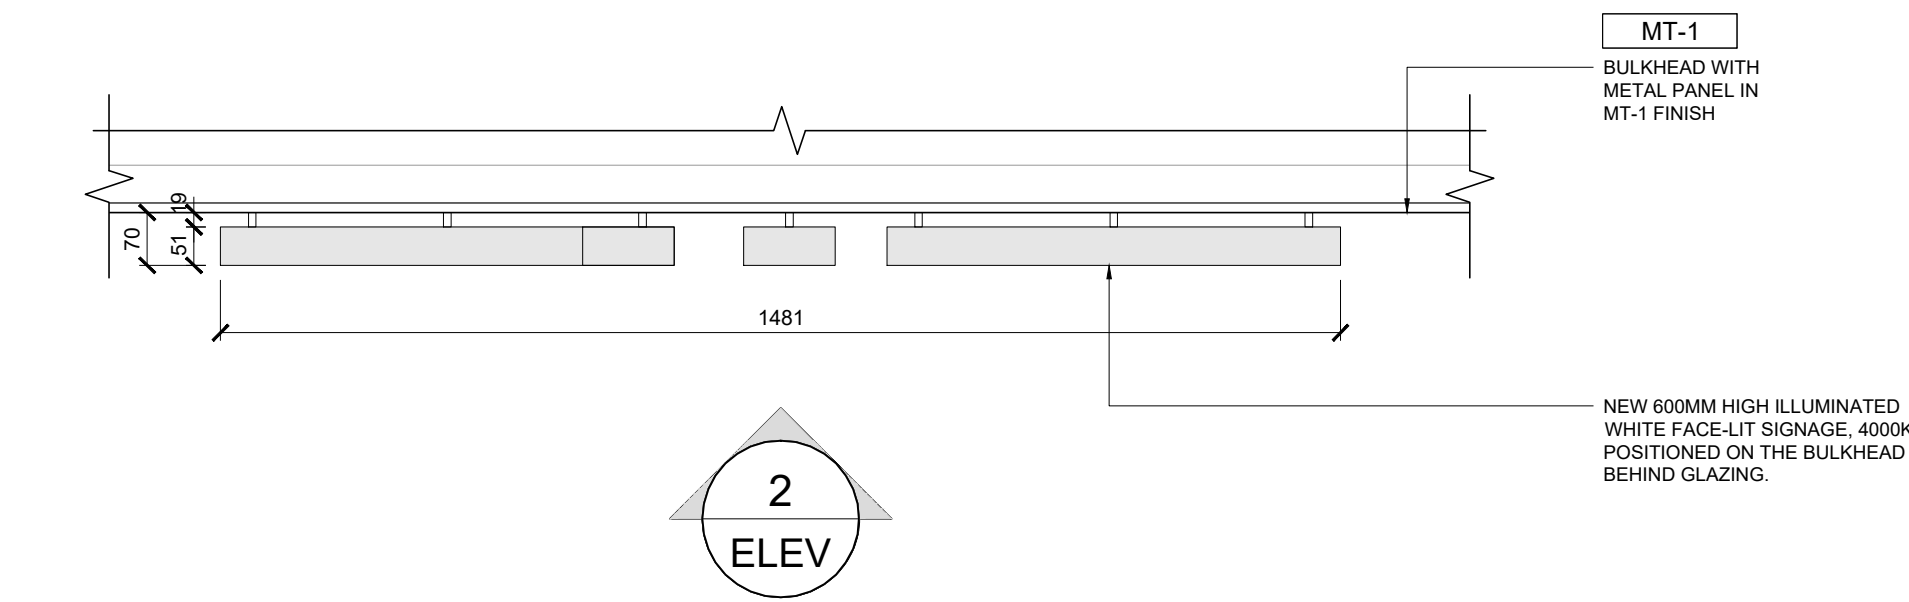

1 PROPOSED SIGNAGE PLAN
scale 1:10

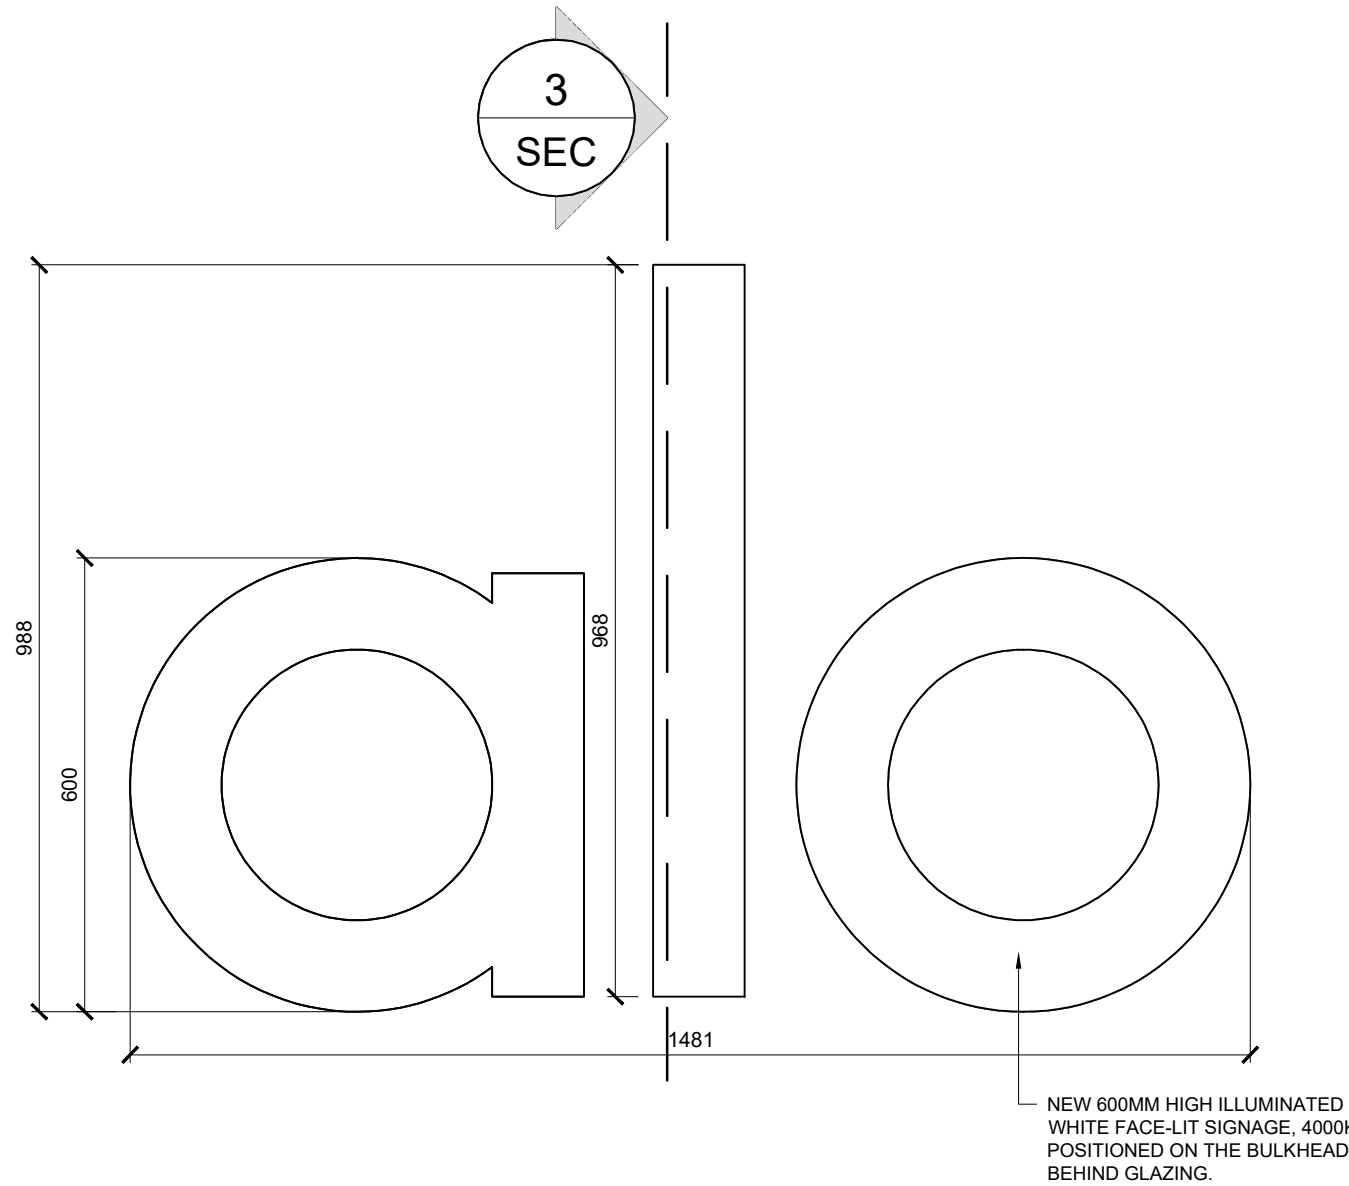

2 PROPOSED SIGNAGE ELEVATION
scale 1:10

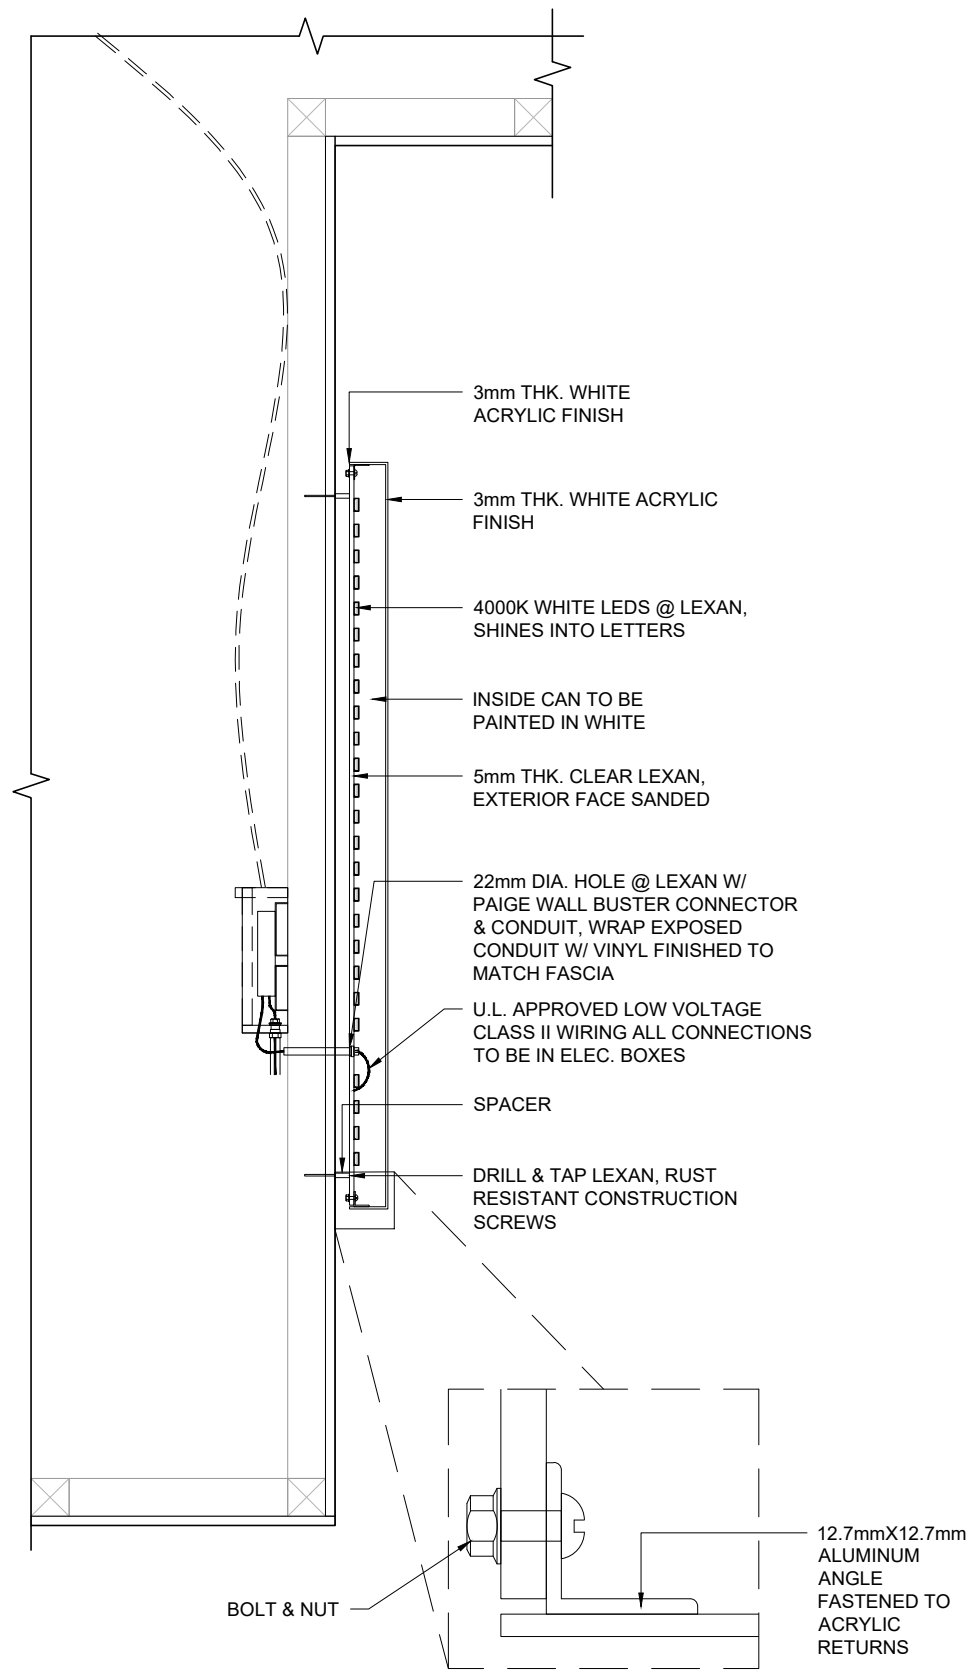

3 DETAIL
scale 1:10



GENERAL NOTES
This drawing is the property of zebra Projects Ltd and is not to be copied, reproduced, retained or disclosed to any unauthorised person, either wholly, electronically or in part without the written consent of zebra Projects Ltd.

ILLUSTRATED BRIEF
Any drawing prefixed with 'illustrated brief' in the drawing title block must not in any way be used on site as a construction drawing or used for final detailed costing.

MAINTENANCE NOTES

PLEASE NOTE:
ALL DIMENSIONS, DRAWINGS, DETAILS AND SPECIFICATIONS MUST BE VERIFIED BY CONTRACTORS PRIOR TO COMMENCEMENT OF WORKS. PLEASE REPORT ANY ISSUES TO ZEBRA PROJECTS LTD PRIOR TO COMMENCEMENT OF WORKS.
ALL DRAWINGS AND DETAILS MUST BE APPROVED BY ZEBRA PROJECTS LTD PRIOR TO COMMENCEMENT OF WORKS.
ALL MATERIALS MUST CONFORM TO CURRENT BUILDING STANDARDS AND HEALTH AND SAFETY REQUIREMENTS.
ALL SPECIFIED ITEMS OR EQUIPMENT MUST BE INSTALLED ACCORDING TO THE MANUFACTURER'S GUIDELINES.
ALL FINISHES MUST BE APPROVED BY ZEBRA PROJECTS LTD PRIOR TO COMMENCEMENT OF WORKS.
FOR SETTING OUT PURPOSES, DIMENSIONS SHOULD BE TAKEN FROM THE ISSUED SETTING OUT DRAWINGS.
CONTRACTORS MUST APPROVE CONSTRUCTION DETAILS PRIOR TO COMMENCEMENT OF WORKS AND SHOULD ADVISE SUITABLE ALTERNATIVES WHERE NECESSARY.
THIS DRAWING MUST BE READ IN CONJUNCTION WITH ALL ASSOCIATED DRAWINGS. PLEASE NOTIFY ZEBRA PROJECTS LTD SHOULD ANY DISCREPANCIES BE IDENTIFIED.
DESIGN AND COPYRIGHT OF ZEBRA PROJECTS LTD.

IFC

D	REVISED FOLLOWING COMMENTS	LL	19.06.2025
C	IFC ISSUED	GM	02.06.2025
B	REVISED FOLLOWING BRAND COMMENTS	SE	23.04.2025
A	FIRST ISSUE	GM	11.04.2025
REVISION		INIT	DATE

W:\DESIGN\BRANDS\ALO YOGANEW BULTH0300_ALO YOGA_ARNDALE CENTER_MANCHESTER_UK\Cad drawings\Current\PLANNING PACK

CAD REFERENCE

CLIENT
alo
ALO MANCHESTER ARNDALE, MANCHESTER, UK

PROJECT TITLE
PROPOSED SIGNAGE DETAILS

DRAWING TITLE	
AS SHOWN @ A1	14-MAR-2025
SCALE	DATE
40300	GM
PROJECT NO.	DRAWN BY
074	D
DRAWING NO.	REVISION

zebra
PROJECTS LTD

MANFIELD HOUSE
1 SOUTHAMPTON STREET
LONDON
ENGLAND
WC2R 0LR
TEL: +44 (0)20 7940 9040