

12404

ST GABRIEL'S COURT EXTERNAL SIGNAGE

REVISION	DATE	DESCRIPTION	DRAWN BY	CHECKED BY
P01	20/06/2025	First issue	IC	JP

SIGN TYPE EXT01 - BUILDING NAME SIGN



SPECIFICATION

3mm aluminium panel with exterior grade printed text detail to face.
Mounted on undersized 5mm thick backboard to create shadow stand-off.
Concealed fixing to substrate.

- Fixing:** Screw fixed to substrate
- Quantity:** 4no.
- Font:** Inter Black
- Colours:** 100% Black
White



Notes:

Colour References:

- 100% Black
- White

FOR REVIEW

DO NOT MANUFACTURE
FROM THIS DOCUMENT

Drawing No:

n/a

Revision:

P01

Start Date: 20/06/2025

Rev. Date: 20/06/2025

Drawn By: IC

Checked By: JP

Client:

McLaren

Project:

St Gabriel's

SIGN TYPE EXT01 - BUILDING NAME SIGN

SCHEDULE



01-EXT-01



01-EXT-02



01-EXT-03



01-EXT-04

Notes:

Colour References:

FOR REVIEW
DO NOT MANUFACTURE
FROM THIS DOCUMENT

Drawing No:

n/a

Revision:

P01

Start Date: 20/06/2025

Rev. Date: 20/06/2025

Drawn By: IC

Checked By: JP

Client:


McLaren

Project:

St Gabriel's



SIGN TYPE EXT02 - SITE IDENTITY SIGN

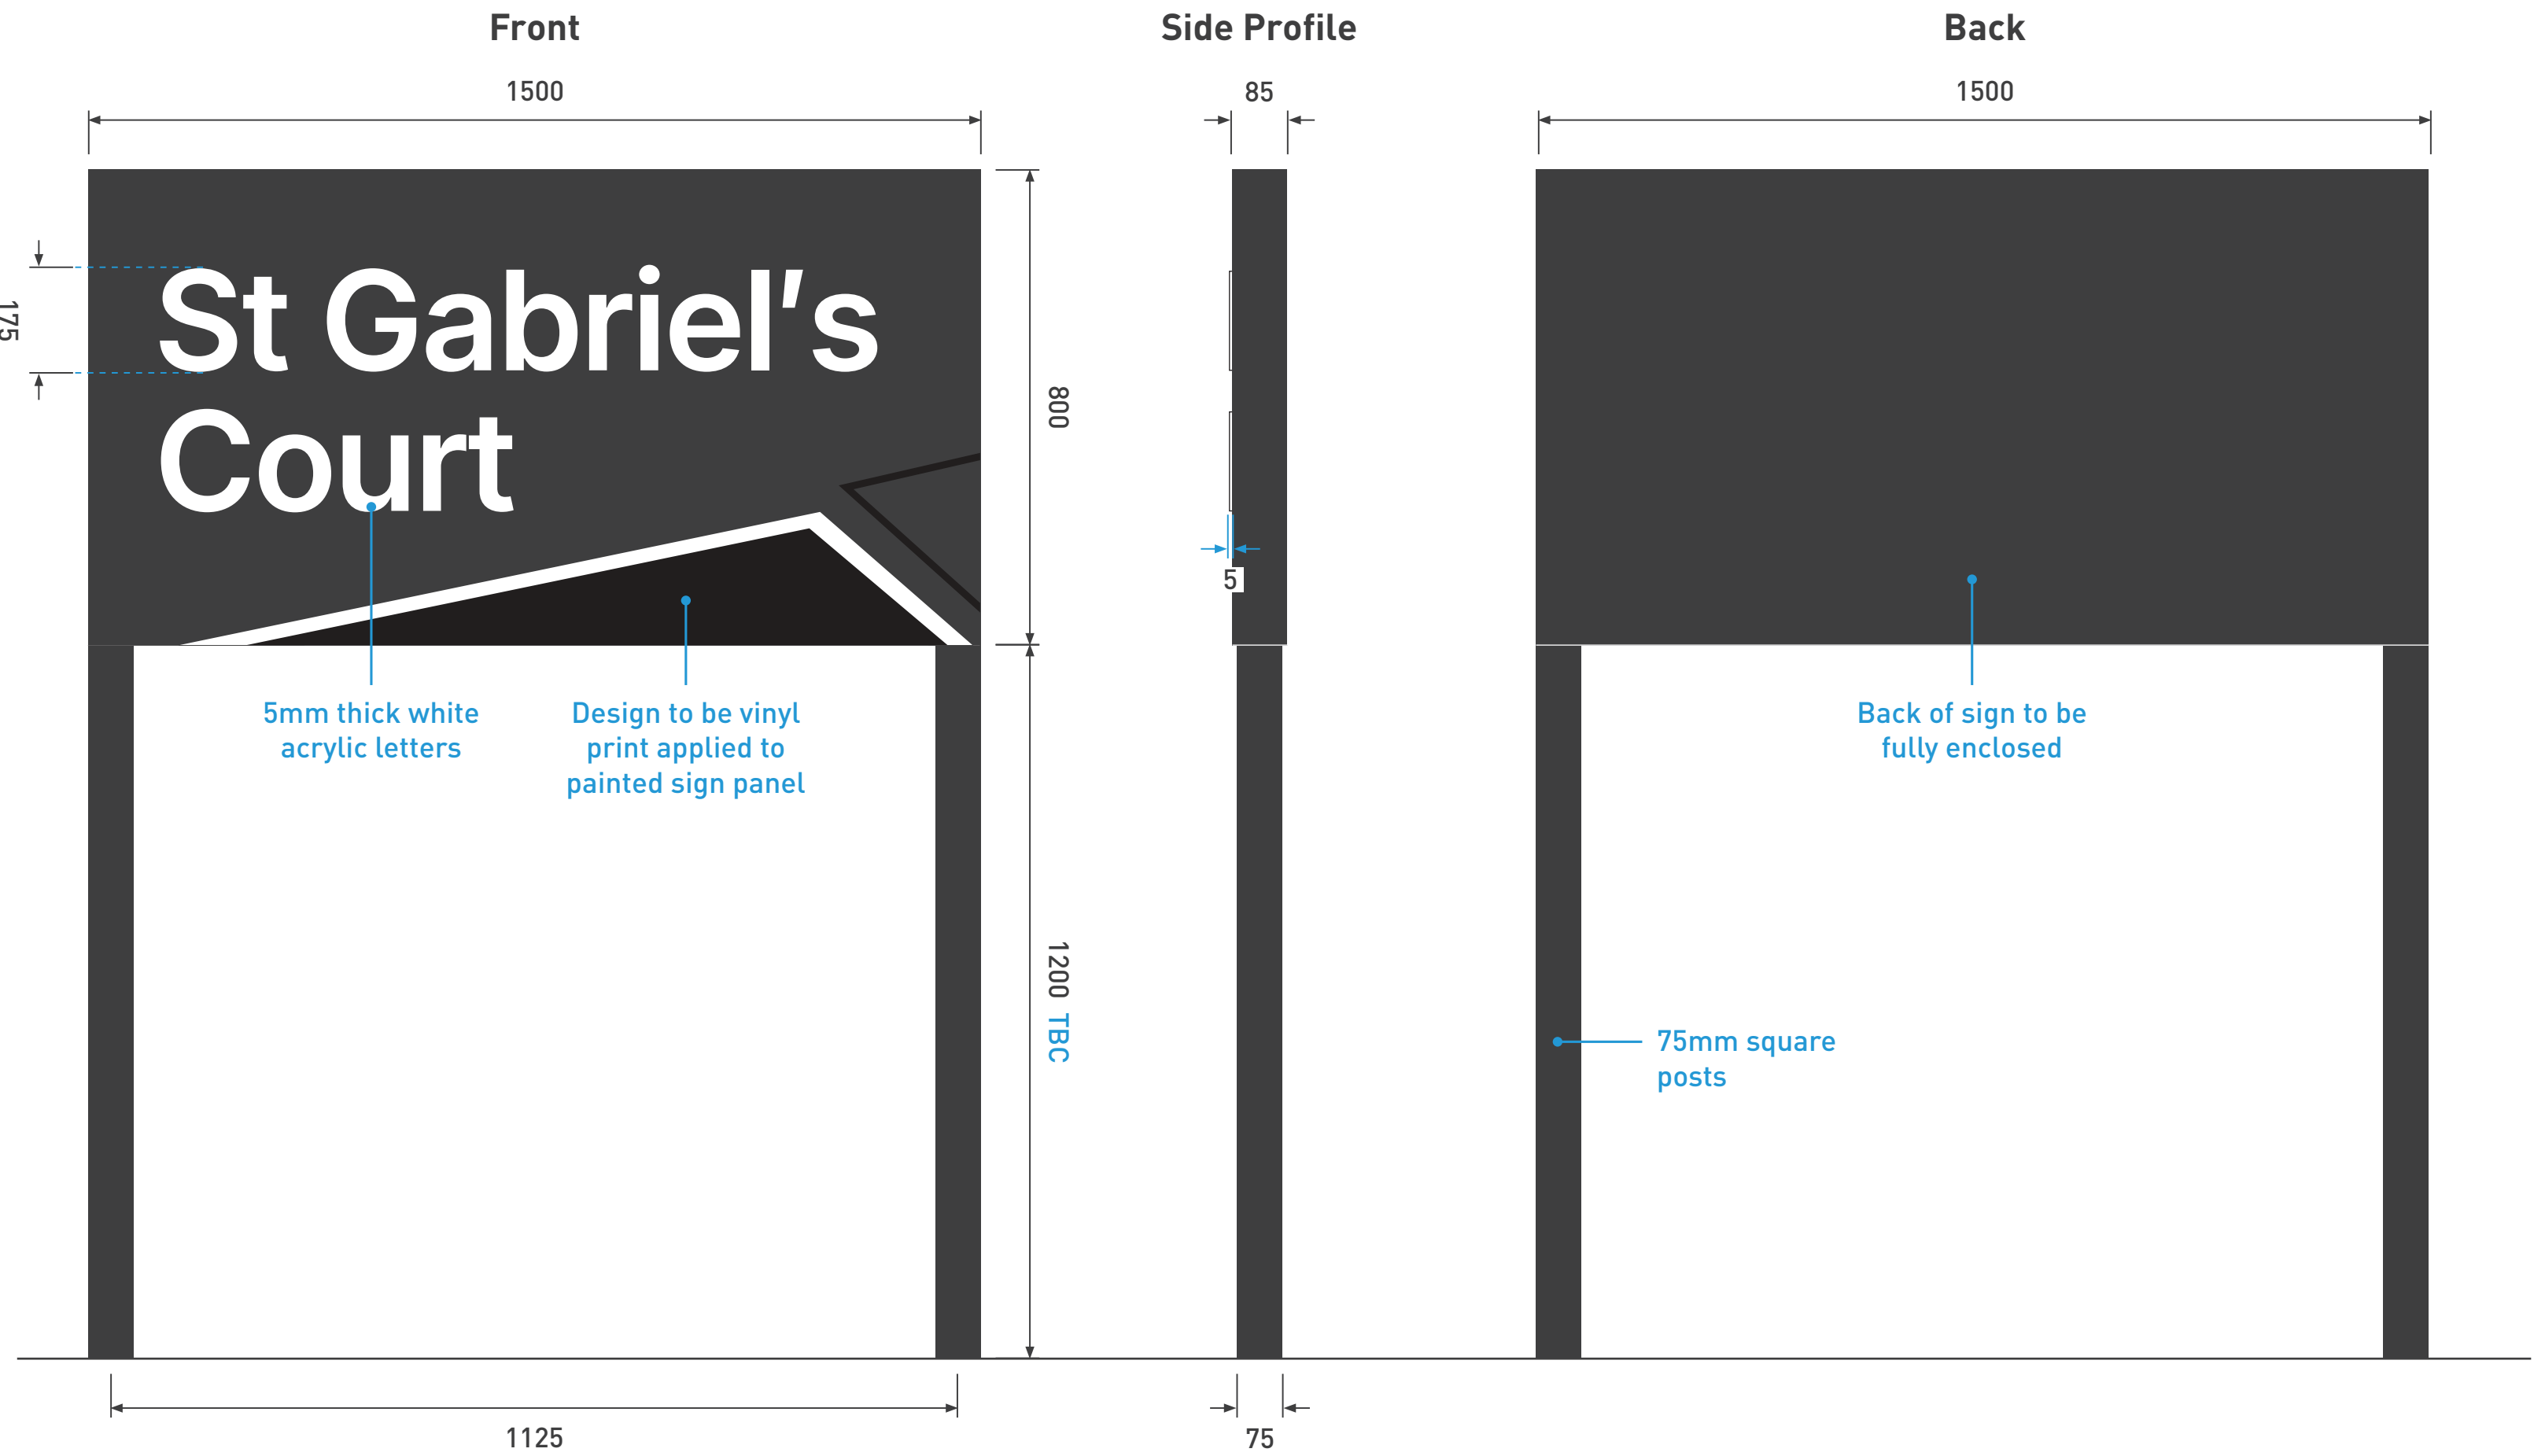

- TYPE EXT02**
- Overall dimensions 1500mm wide x 900mm high
 - Freestanding post and panel style sign consisting of bespoke fabricated subframe overlaid with PPC aluminium plate sign, incorporating laser cut 5mm thick individual lettering mounted to face to read 'St Gabriels Court'
 - Subframe to have feet extending into concrete foundation.

Fixing: Post & sleeve


Quantity: 1

Font: Inter Semi Bold

Colours: Refer to key

HEIGHT TO UNDERSIDE TBC

SIGN DESIGN 1:10 AT A2

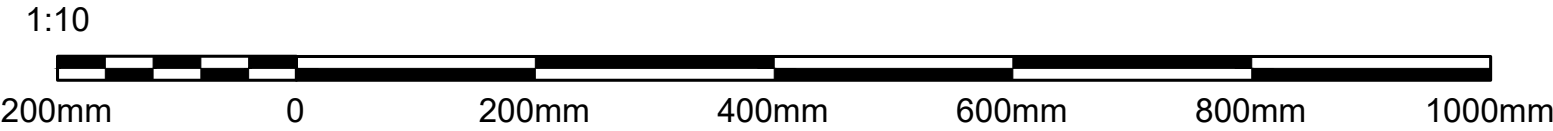

Notes:

Colour References:

- 100% RICH BLACK
- WHITE
- RAL 7011 (30% Gloss)

FOR REVIEW
DO NOT MANUFACTURE
FROM THIS DOCUMENT

Drawing No:

n/a

Revision:

P01

Start Date: 20/06/2025

Rev. Date: 20/06/2025

Drawn By: IC

Checked By: JP

Client:

McLaren


Project:

St Gabriel's




SIGN TYPE EXT02 - SITE IDENTITY SIGN

TYPICAL LAYOUT

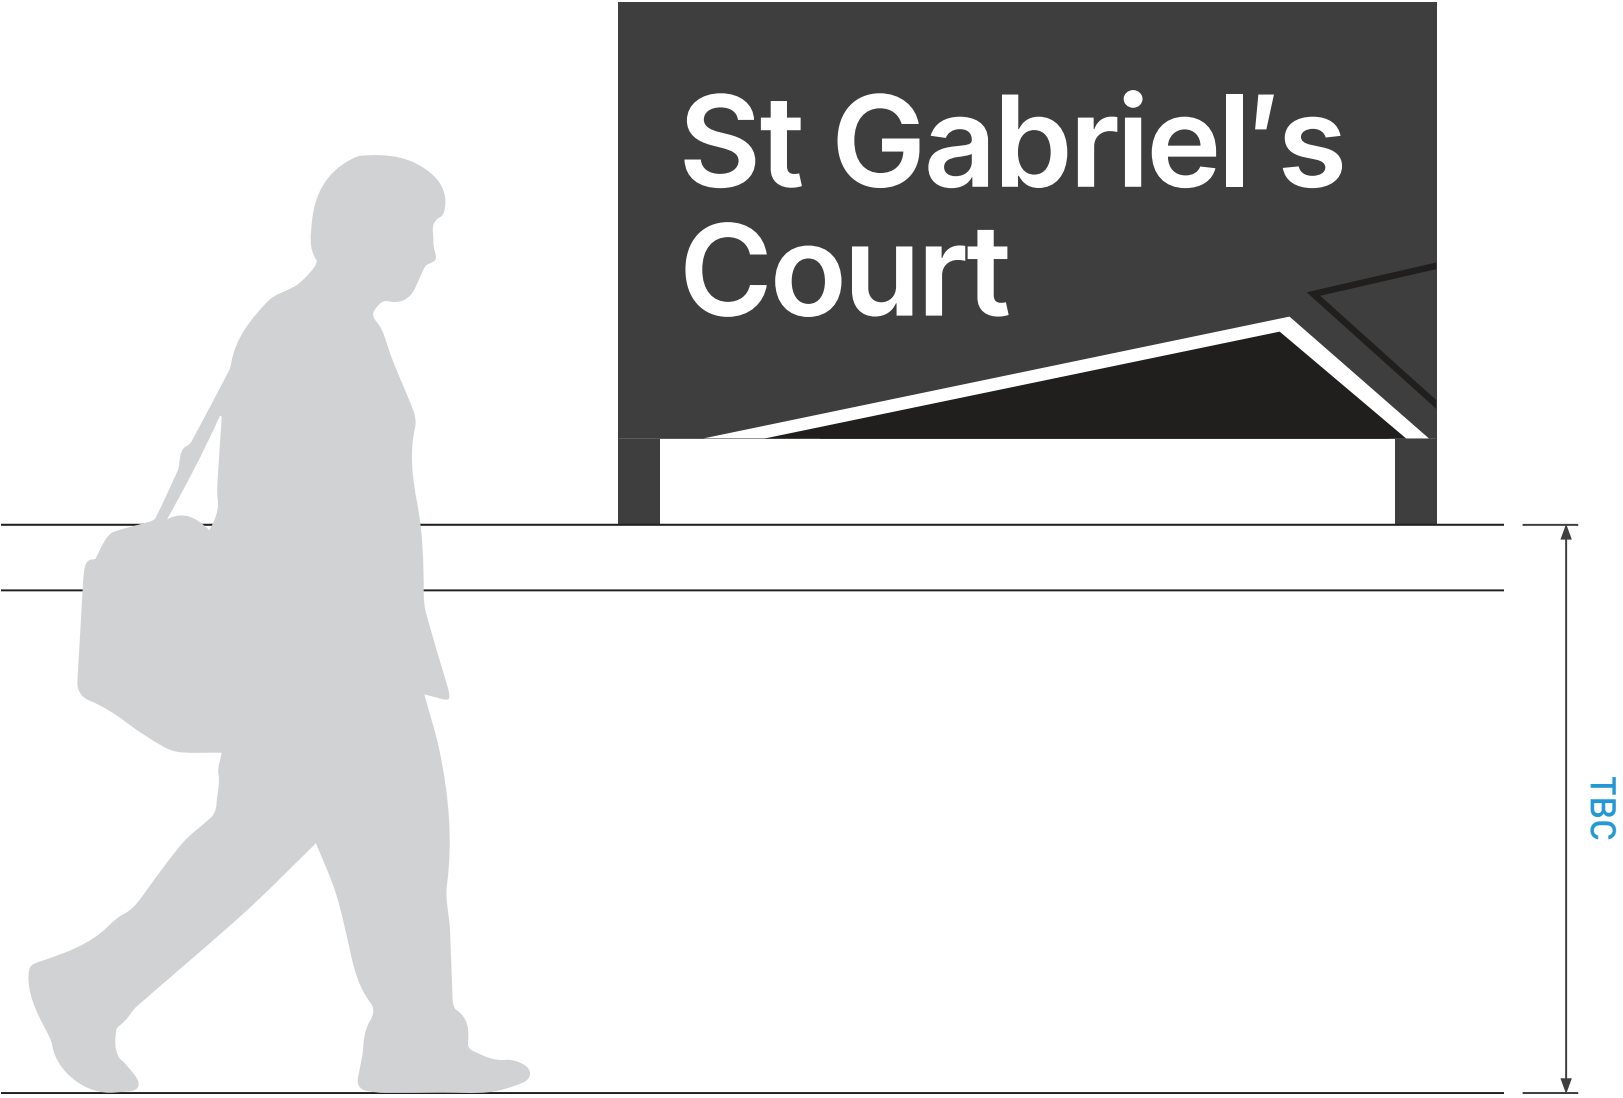

SLEEVE FIXING DETAIL

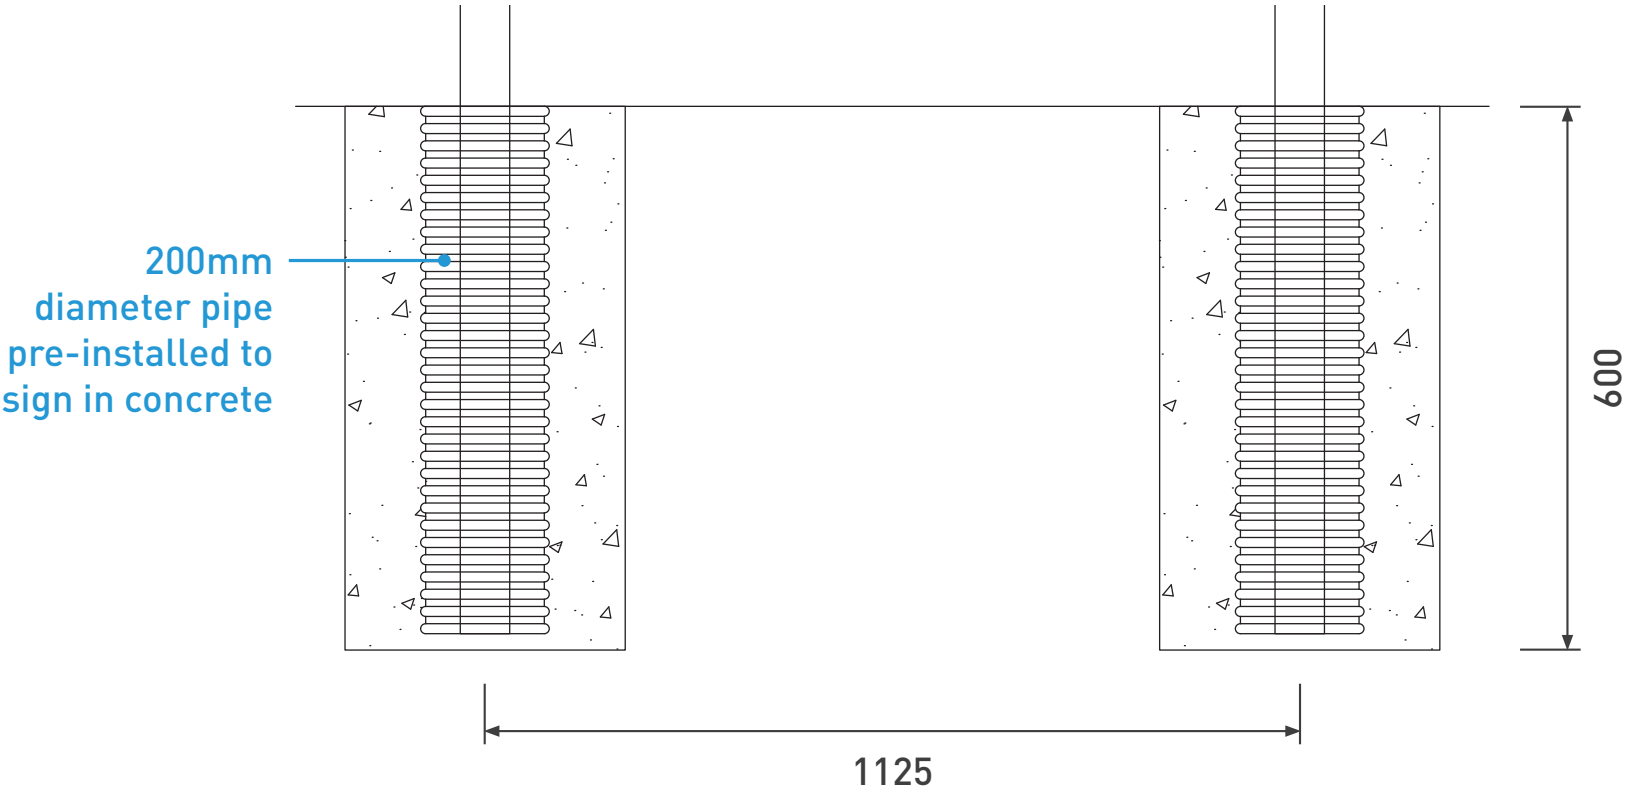

Notes:

Colour References:

- 100% RICH BLACK
- WHITE
- RAL 7011 (30% Gloss)

FOR REVIEW
DO NOT MANUFACTURE
FROM THIS DOCUMENT

Drawing No:

n/a

Revision:

P01

Start Date: 20/06/2025

Rev. Date: 20/06/2025

Drawn By: IC

Checked By: JP

Client:


McLaren

Project:

St Gabriel's



SIGN LOCATIONS

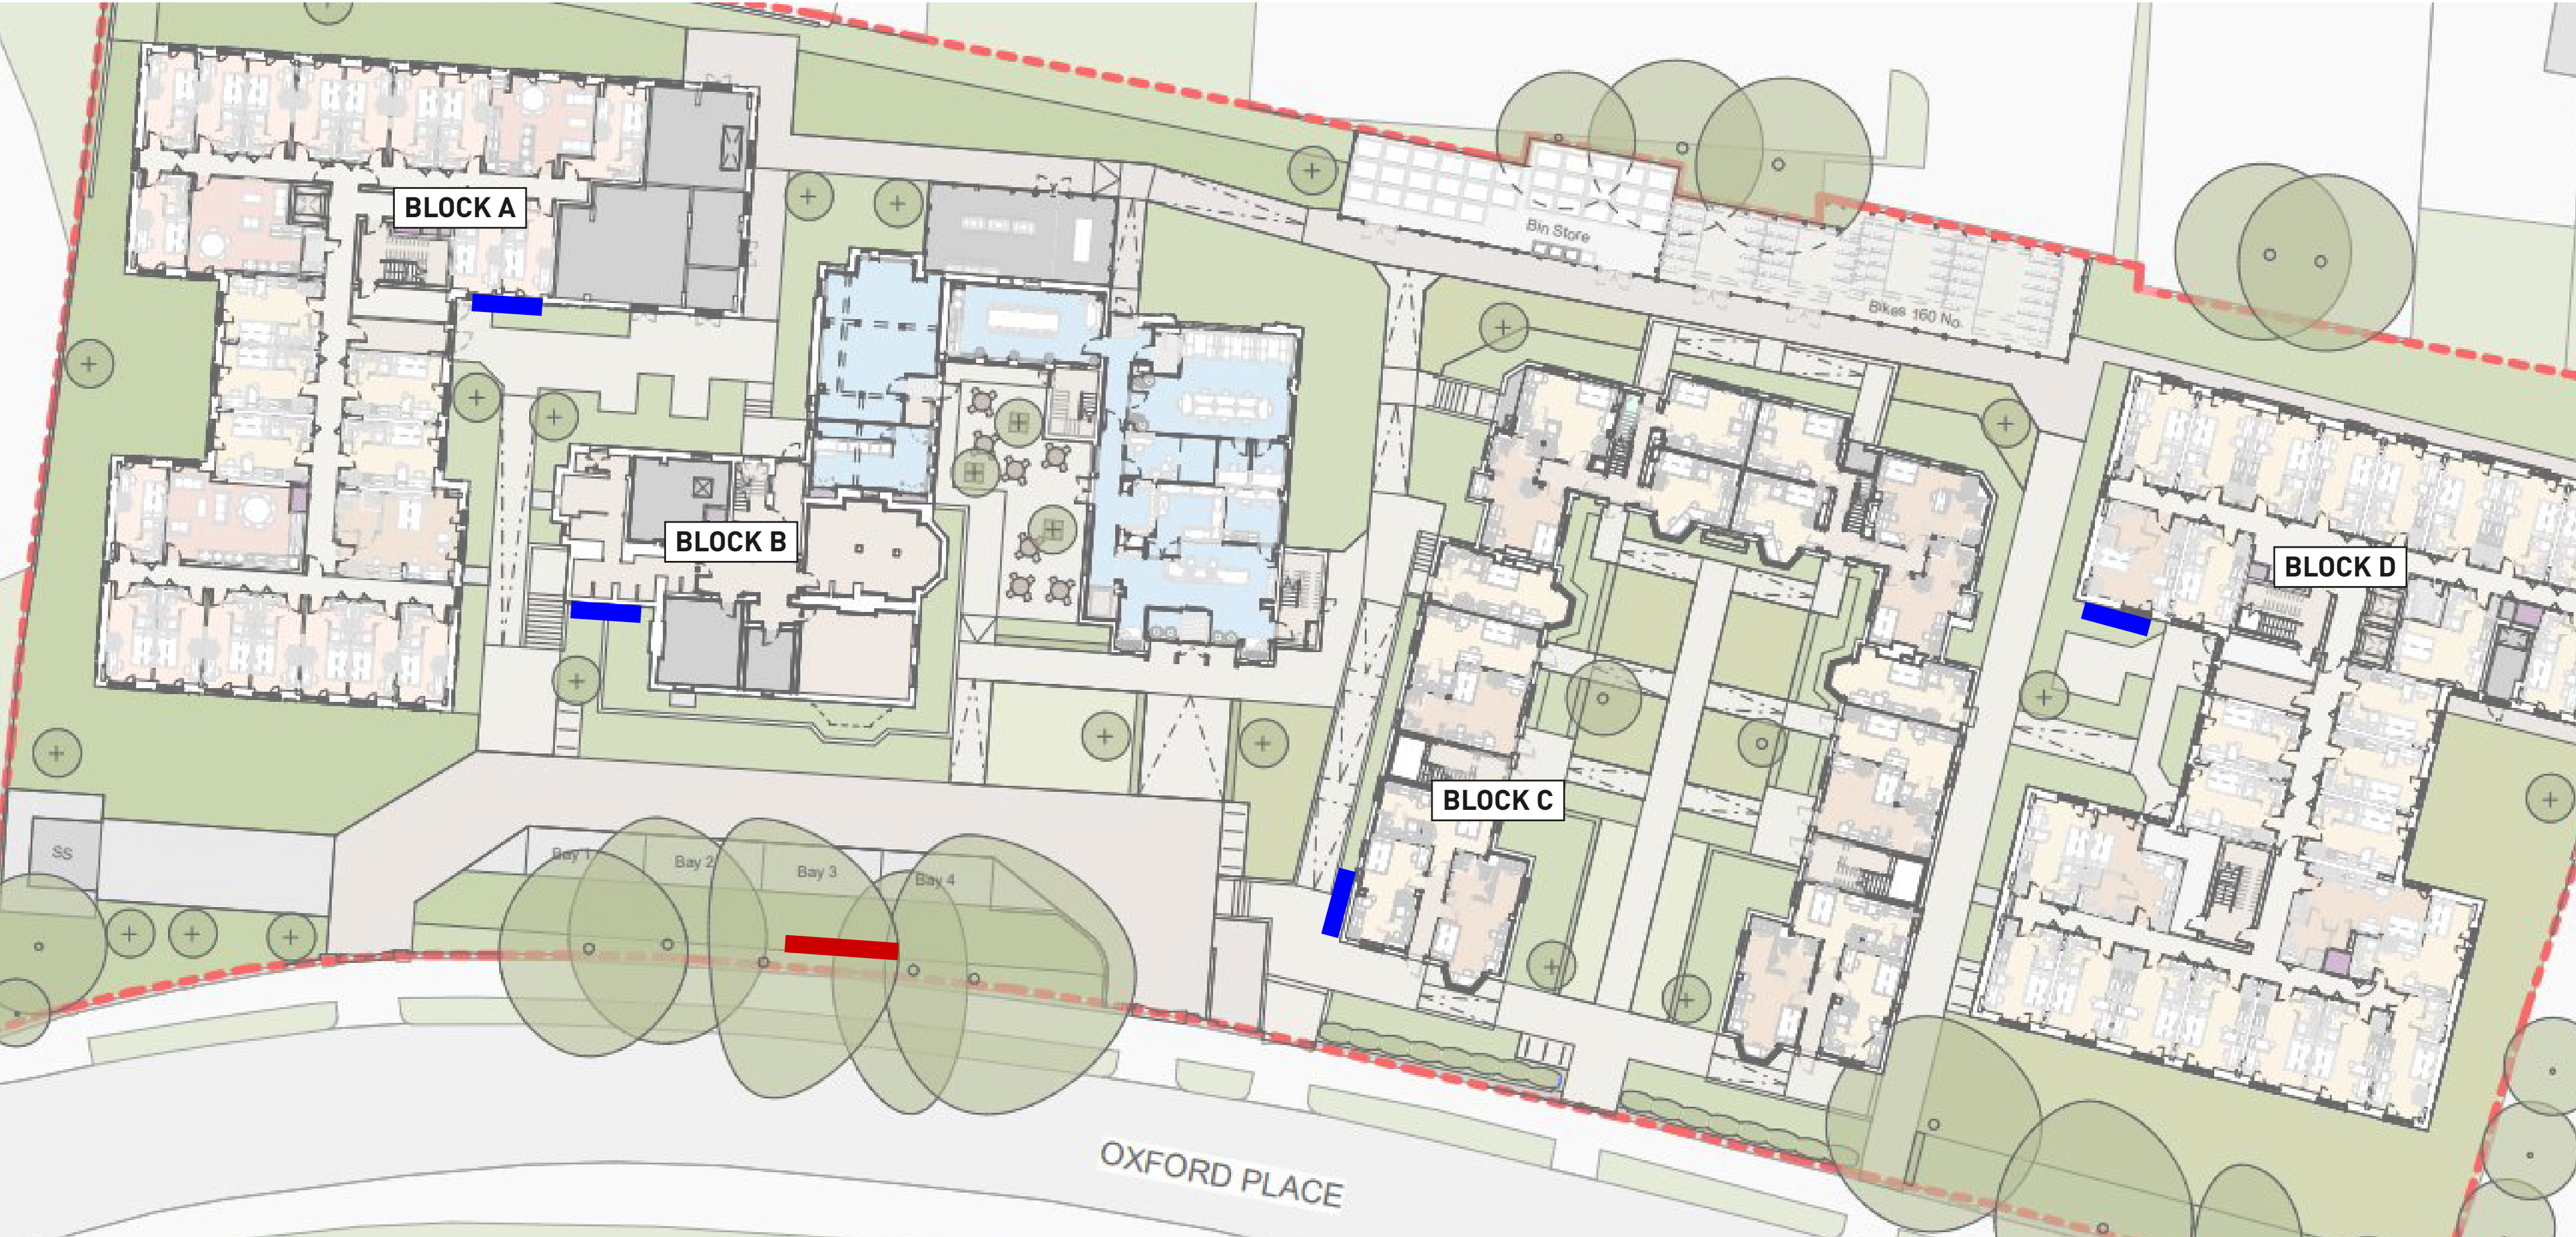

SIGN TYPE EXT01

SIGN TYPE EXT02

Notes:

FOR REVIEW
DO NOT MANUFACTURE
FROM THIS DOCUMENT

Drawing No:
n/a
Revision:
P01

Start Date: 20/06/2025
Rev. Date: 20/06/2025
Drawn By: IC
Checked By: JP

Client:
McLaren
Project:
St Gabriel's