



Notes :
1. This drawing should not be scaled, figured dimensions only to be taken
2. Should any discrepancies be found with this drawing, please inform this office.
3. Copyright of this drawing is owned by JM Architects.
Structural information indicative only. To be confirmed by Structural Engineer.

Signage 01 - Pupil Entrance Text

Font Type - Arial
Font Size - 250mm
Material - Powder Coated Aluminium
Colour - Cool Grey 8C
Sign Depth - 3mm Flat Cut Lettering
Sign Height - 580mm Overall
Sign Width - 1350mm Overall
Text - Pupil Entrance

NBS N14:110

Signage 02 - Main Entrance Text

Font Type - Arial
Font Size - 250mm
Material - Powder Coated Aluminium
Colour - Cool Grey 8C
Sign Depth - 3mm Flat Cut Lettering
Sign Height - 580mm Overall
Sign Width - 1350mm Overall
Text - Main Entrance

NBS N14:111

Signage 03 - School Logo

Logo Shape - Circle
Material - Powder Coated Aluminium
Colour/s - Pantone 368C / Pantone P 140-8 C / White
Sign Depth - 3mm Flat Cut Lettering
Sign Height - 2000mm

NBS N14:112

Signage 03 - School Logo Text

Font Type - Arial
Font Size - 827/555mm
Material - Powder Coated Aluminium
Colour - Pantone 368C / Pantone P 140-8 C / Pantone Cool Grey 8C
Sign Depth - 3mm Flat Cut Lettering
Sign Height - 1387mm Overall
Sign Width - 6489mm Overall
Text - Orchard House High School



Signage 04 - Wayfinding Text

Font Type - Arial
Font Size - 60mm
Material - Powder Coated Aluminium
Colour - Cool Grey 8C
Arrow Colour - Signal White
Sign Depth - 3mm
Sign Height - 206mm Overall
Sign Width - 743mm Overall
Text - All Visitors to Report to Reception Via Main Entrance
Additional - Directional Arrow below Text


NBS N14:113

Notes


- Offset 17mm from the building to avoid water damage
- Patressing to signage required - Design by Cladding Support Designer
- Exact Dimensions as per manufacturers drawings
- Allowance required for external post mounted identification sign, to be shown on Landscape Architects drawings

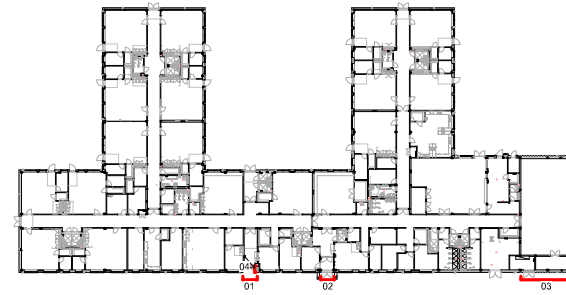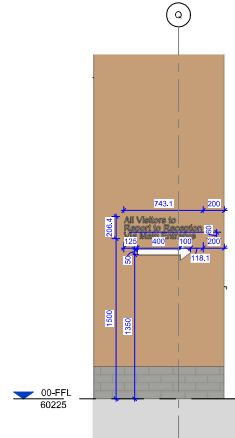


External Signage 04 - Wayfinding
1 : 25

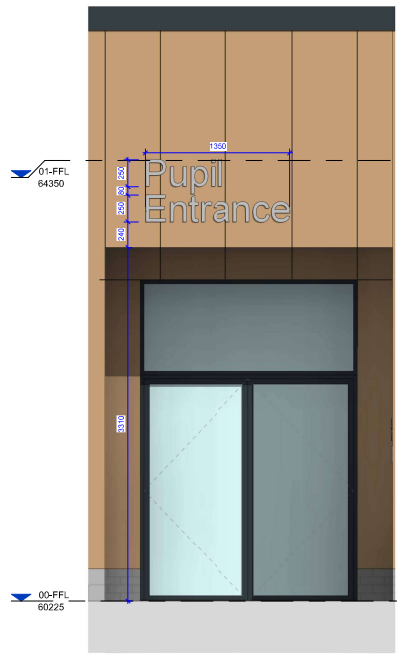

External Signage 01 - Pupil Entrance
1 : 25

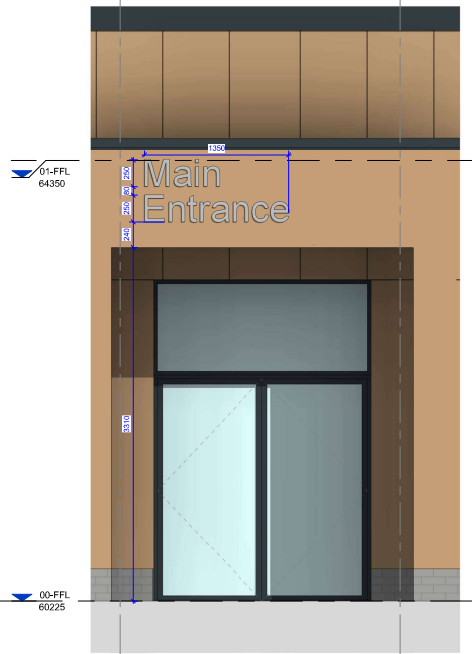

External Signage 02 - Main Entrance
1 : 25

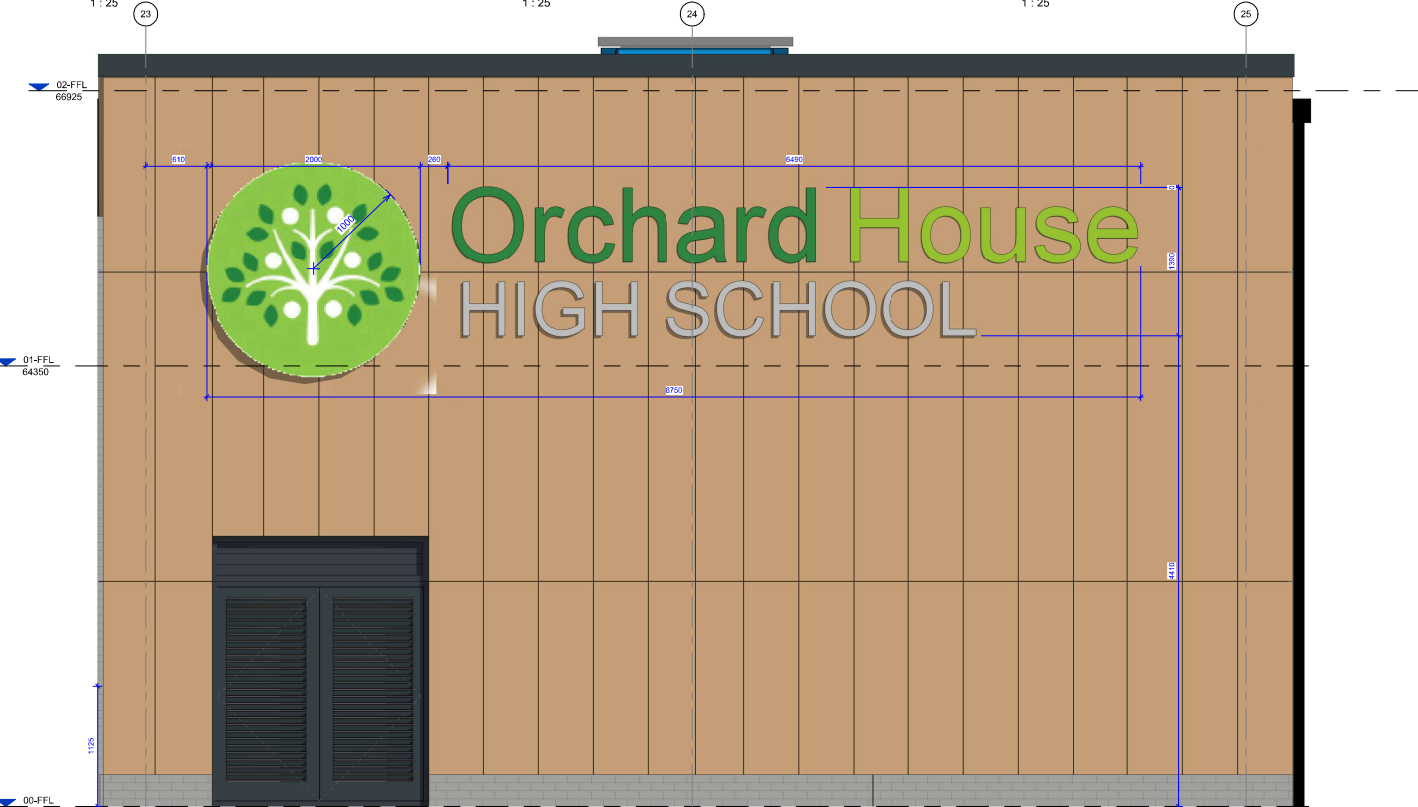

External Signage 03 - School Logo
1 : 25