




DO NOT SCALE FROM THIS DRAWING.
ALL DIMENSIONS TO BE CHECKED ON SITE.
(DRAWINGS MAYBE SCALED FOR LOCAL AUTHORITY & PLANNING PURPOSE ONLY)
COPYRIGHT PROTECTED.

FOR PLANNING
DO NOT USE FOR CONSTRUCTION

CONSULTANT REFERENCES IN DRAWING:

STRUCTURAL - REF/REVISION

GENERAL NOTES:

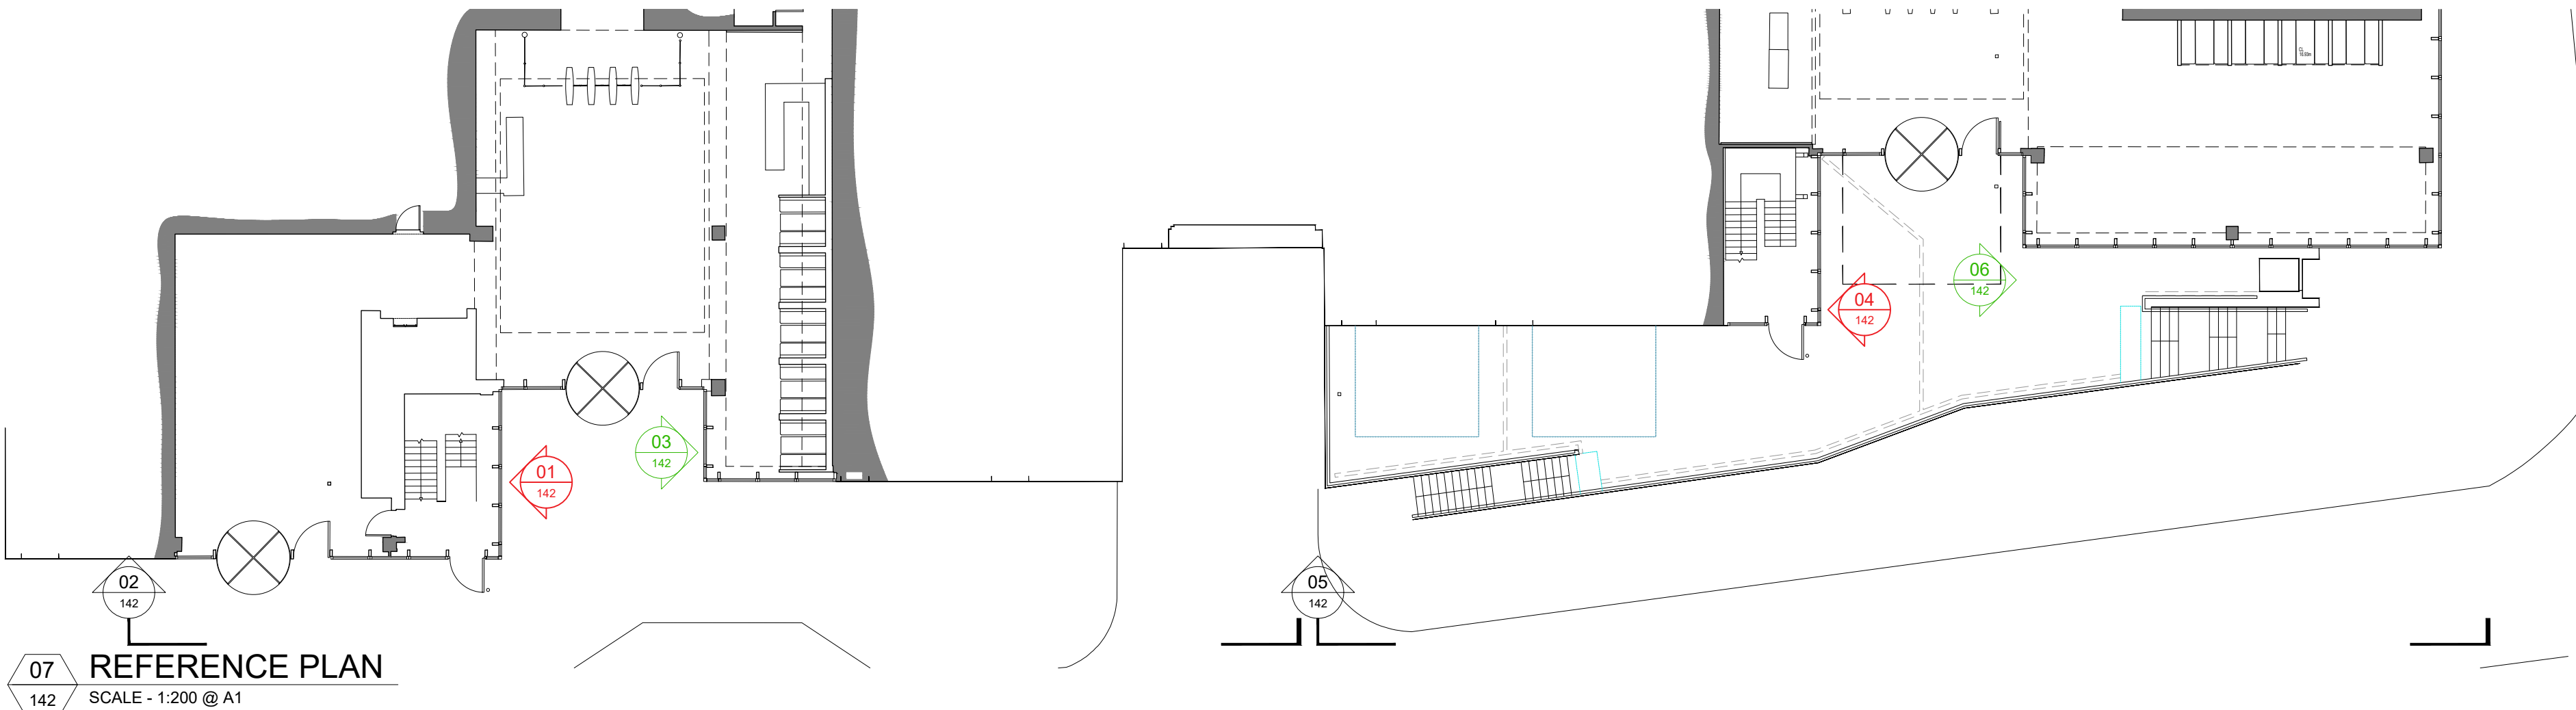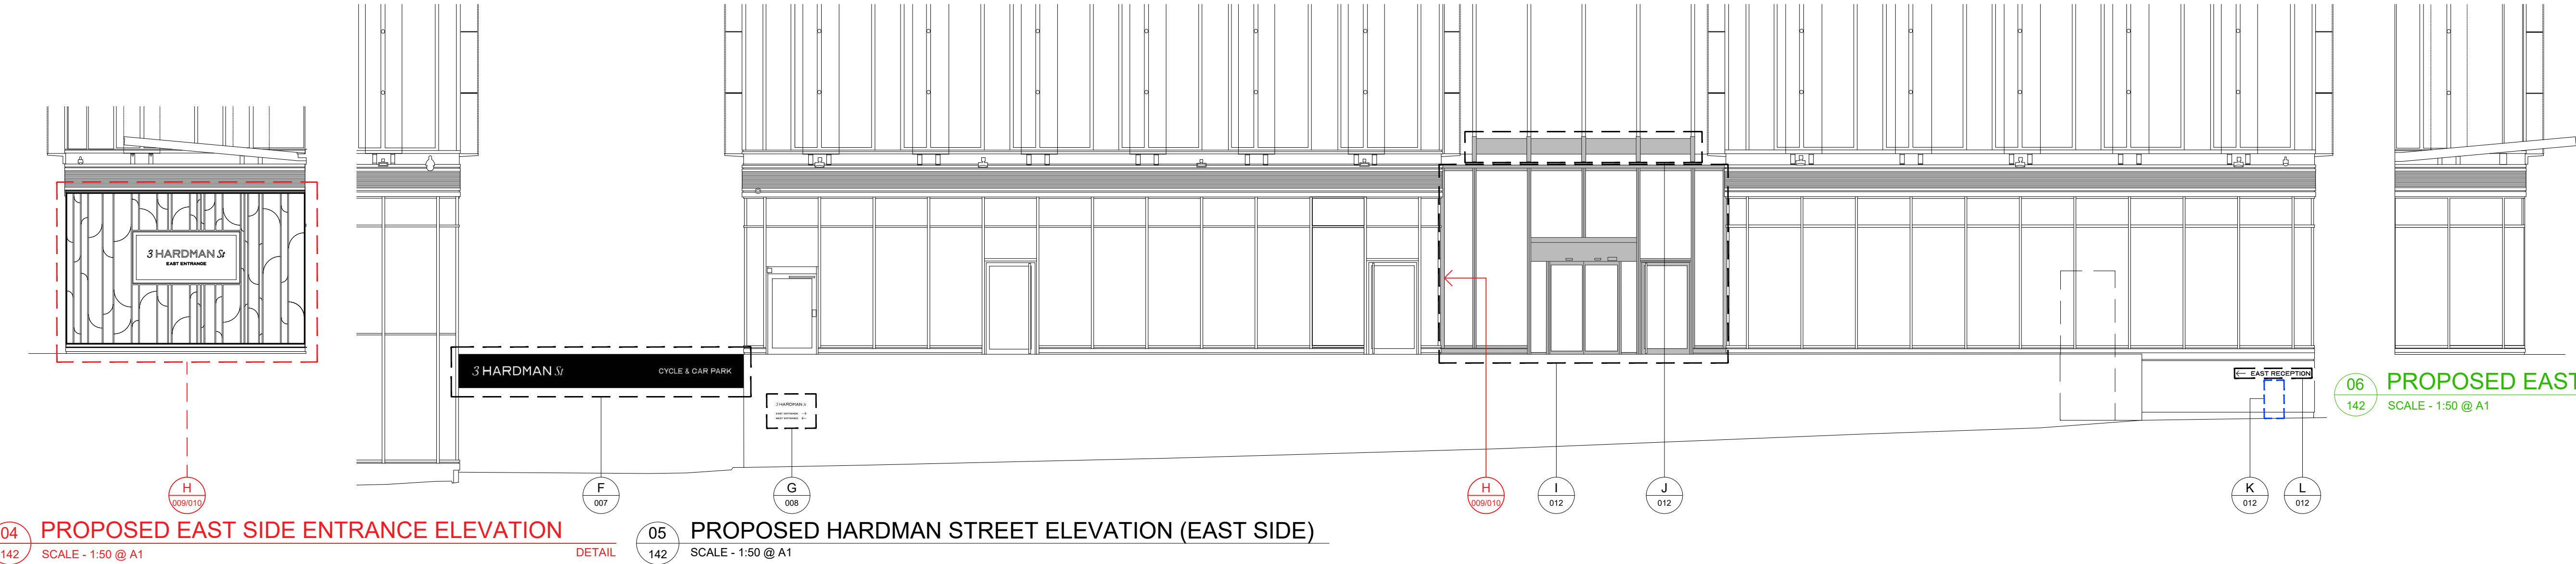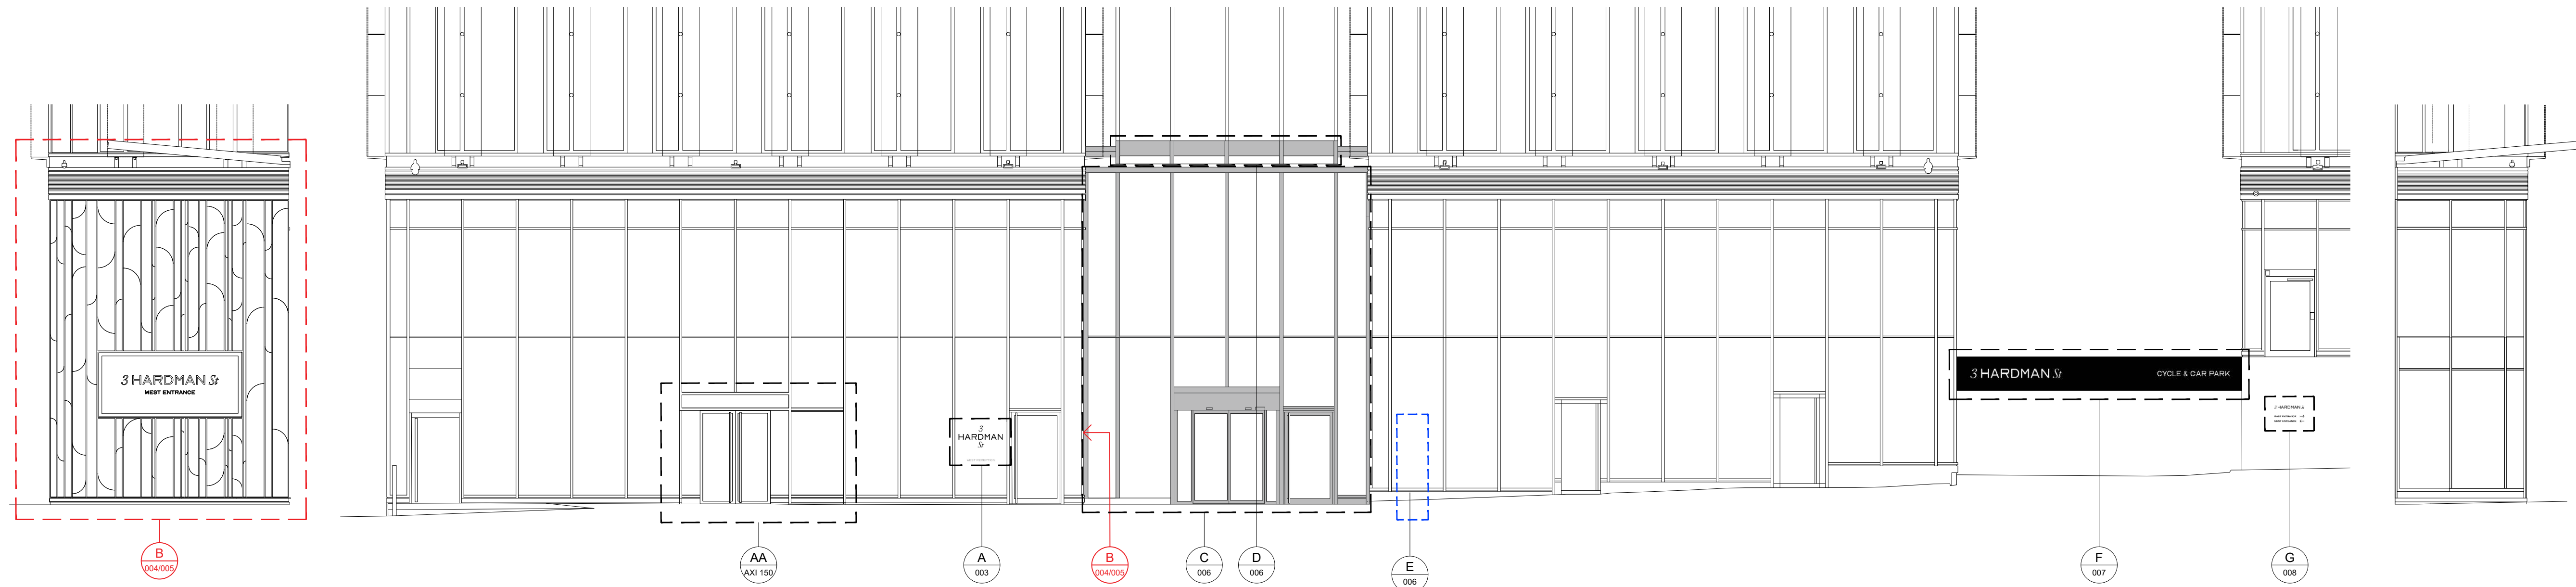

DRAWINGS PRODUCED BY AXI:		
REFERENCE	ASSOCIATED DETAIL PAGE	NOTES
AA	AXI 150	PROPOSED COFFEE SHOP ENTRANCE
DRAWINGS PRODUCED BY J2:		
REFERENCE	ASSOCIATED DETAIL PAGE	NOTES
A	03	PROPOSED SIGNAGE
B	04 + 05	PROPOSED FEATURE WALL & SIGNAGE
C	06	PROPOSED RECLAD OF CURTAIN WALL FRAMING
D	06	PROPOSED VINYL APPLICATION TO CANOPY GLAZING
E	06	REMOVAL OF EXISTING TOTEM
F	07	PROPOSED SIGNAGE
G	08	PROPOSED SIGNAGE
H	09 + 10	PROPOSED FEATURE WALL & SIGNAGE
I	11	PROPOSED RECLAD OF CURTAIN WALL FRAMING
J	11	PROPOSED VINYL APPLICATION TO CANOPY GLAZING
K	12	REMOVAL OF EXISTING TOTEM
L	12	PROPOSED SIGNAGE

3.00	20/01/25	ISSUED FOR PLANNING	SO	ARB
REV	DATE	DESCRIPTION	DRAWN	CHECKED

AXI

ADDRESS : 4th FLOOR CALICO 53-55 MOSLEY STREET, MANCHESTER, M2 3HQ
TELEPHONE : +44 (0)161 879 7357
EMAIL : www.axi.studio
COMPANY No : 11847325

maple^oree

PROJECT
3 HARDMAN STREET, MANCHESTER M3 3HF

DRAWING REFERENCE
PROPOSED HARDMAN STREETELEVATIONS

JOB REFERENCE	DRAWING SCALE	DATE	DRAWN	CHECKED
24 - 211	varies@A1	17/01/25	SO	ARB

DRAWING REFERENCE	STAGE	REV
AXI - 142	3	00