
COPYRIGHT
THE COPYRIGHT IN THIS DRAWING IS VESTED IN ATELIER TWO LTD. AND NO LICENSE OR ASSIGNMENT HAS BEEN, OR IS, GRANTED TO ANY THIRD PARTY WHETHER BY PROVISION OF COPIES OR ORIGINALS OR OTHERWISE UNLESS AGREED IN WRITING

STRUCTURAL DESIGN
ALL STRUCTURAL INFORMATION CONTAINED WITHIN THIS DRAWING IS TO BE READ IN CONJUNCTION WITH THE STRUCTURAL ENGINEER'S DESIGN/DETAILS/CALCULATIONS AS PROVIDED. ANY CONTRACTOR SHALL CHECK AND VERIFY ALL DIMENSIONS AND REPORT ANY DISCREPANCIES IN WRITING TO THE ENGINEER


DO NOT SCALE FROM THIS DRAWING
ANY CONTRACTOR SHALL CHECK AND VERIFY ALL DIMENSIONS ON SITE AND REPORT ANY DICREPANCIES IN WRITING TO ATELIER TWO LTD.

REFERENCING
THIS DRAWING IS TO BE READ STRICTLY IN CONJUNCTION WITH ALL SUPPORTING DOCUMENTATION PROVIDED BY ATELIER TWO LTD. AND THE CONSULTANTS TEAM.

AREAS
ALL AREAS ARE APPROXIMATE AND CAN ONLY BE VERIFIED BY A DETAILED DIMENSIONAL SURVEY OF THE BUILDING. ANY DECISIONS MADE ON THESE PROJECTIONS SHOULD INCLUDE DUE ALLOWANCE FOR THE INCREASES AND DECREASES IN AREA WHICH MAY OCCUR AS A RESULT OF THE DESIGN PROCESSES. EXISTING BUILDING SKEW PRESENCE UNKNOWN IN RELATION TO THE DRAWN/SURVEYED INFORMATION WHICH MAY ALSO AFFECT THE STATED AREAS OR DIMENSIONS

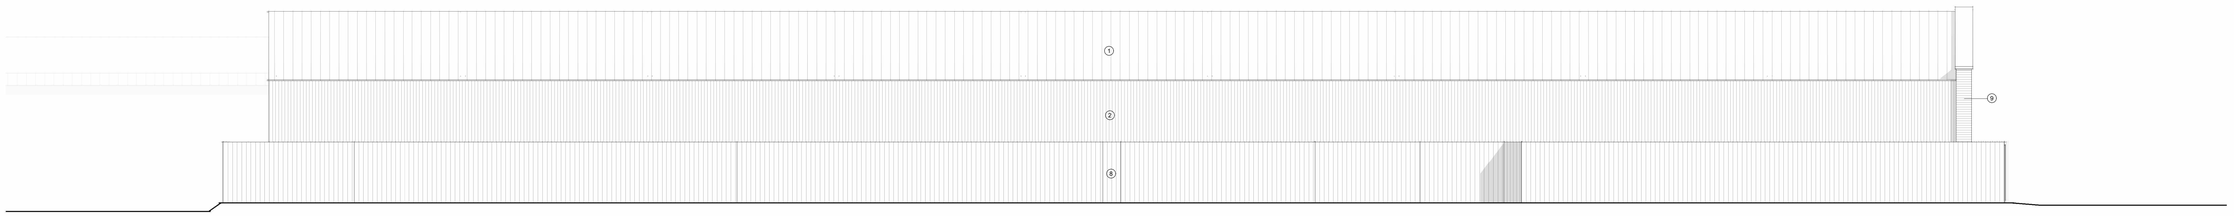

Elevation 1 - c
1 : 100

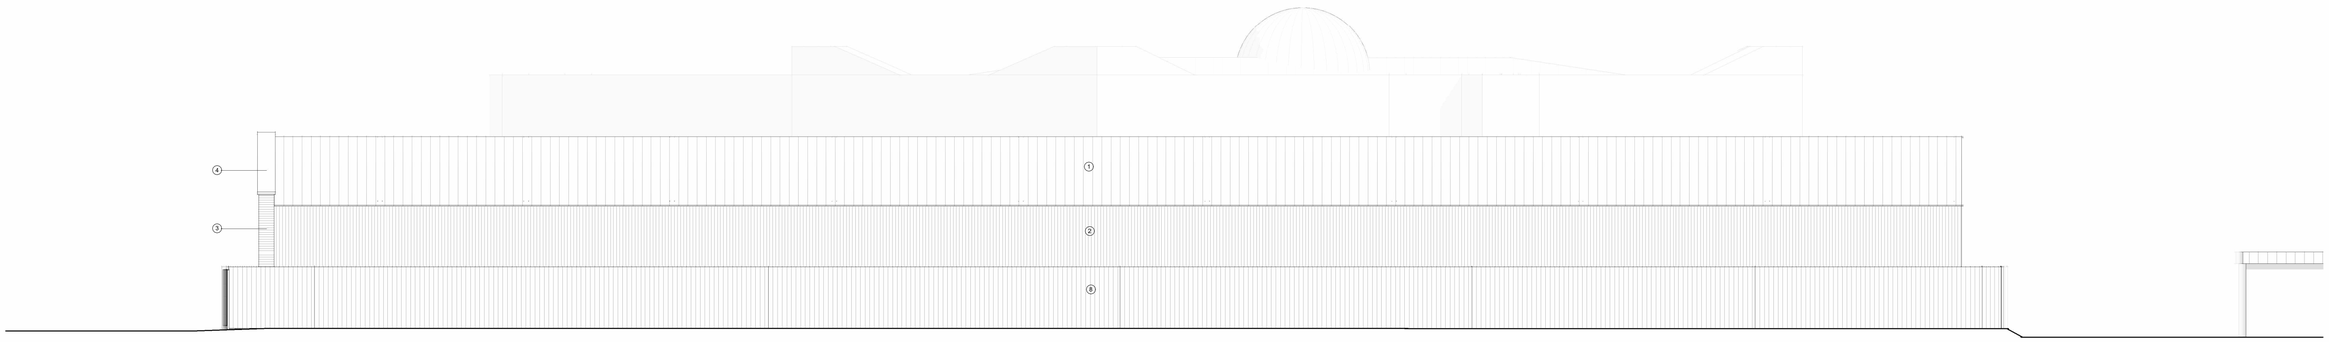

Elevation 1 - a
1 : 100



Section 2
1 : 100

MATERIAL KEY

1	Roofing metal profiled panels RAL
2	Walling metal profiled panels RAL
3	Brickwork gable
4	Stone coping
5	Roller shutter RAL
6	Access door RAL
7	Timber vertical pannel bin store
8	Timber panel boundary fence
9	Metal welded mesh fencing w/ gate RAL

0 2 5 10m

PLANNING

REV	AMENDMENTS	DATE
B	HIGHWAYS UPDATE	01.10.25
A	PLANNING ISSUE	18.09.25

CLIENT: WMR Ltd

PROJECT: Commercial Storage

LOCATION: Sherborne St
Manchester, M8 8LR

DRAWING: Proposed Elevations 02

DATE: April 2025

SCALE: 1 : 100 @ A1

ALL DIMENSIONS TO BE CHECKED ON SITE

ATELIER TWO
ARCHITECTURE
07875 237771
www.atelierlwo.co.uk

JOB NO: 2444 PL301 REV: B