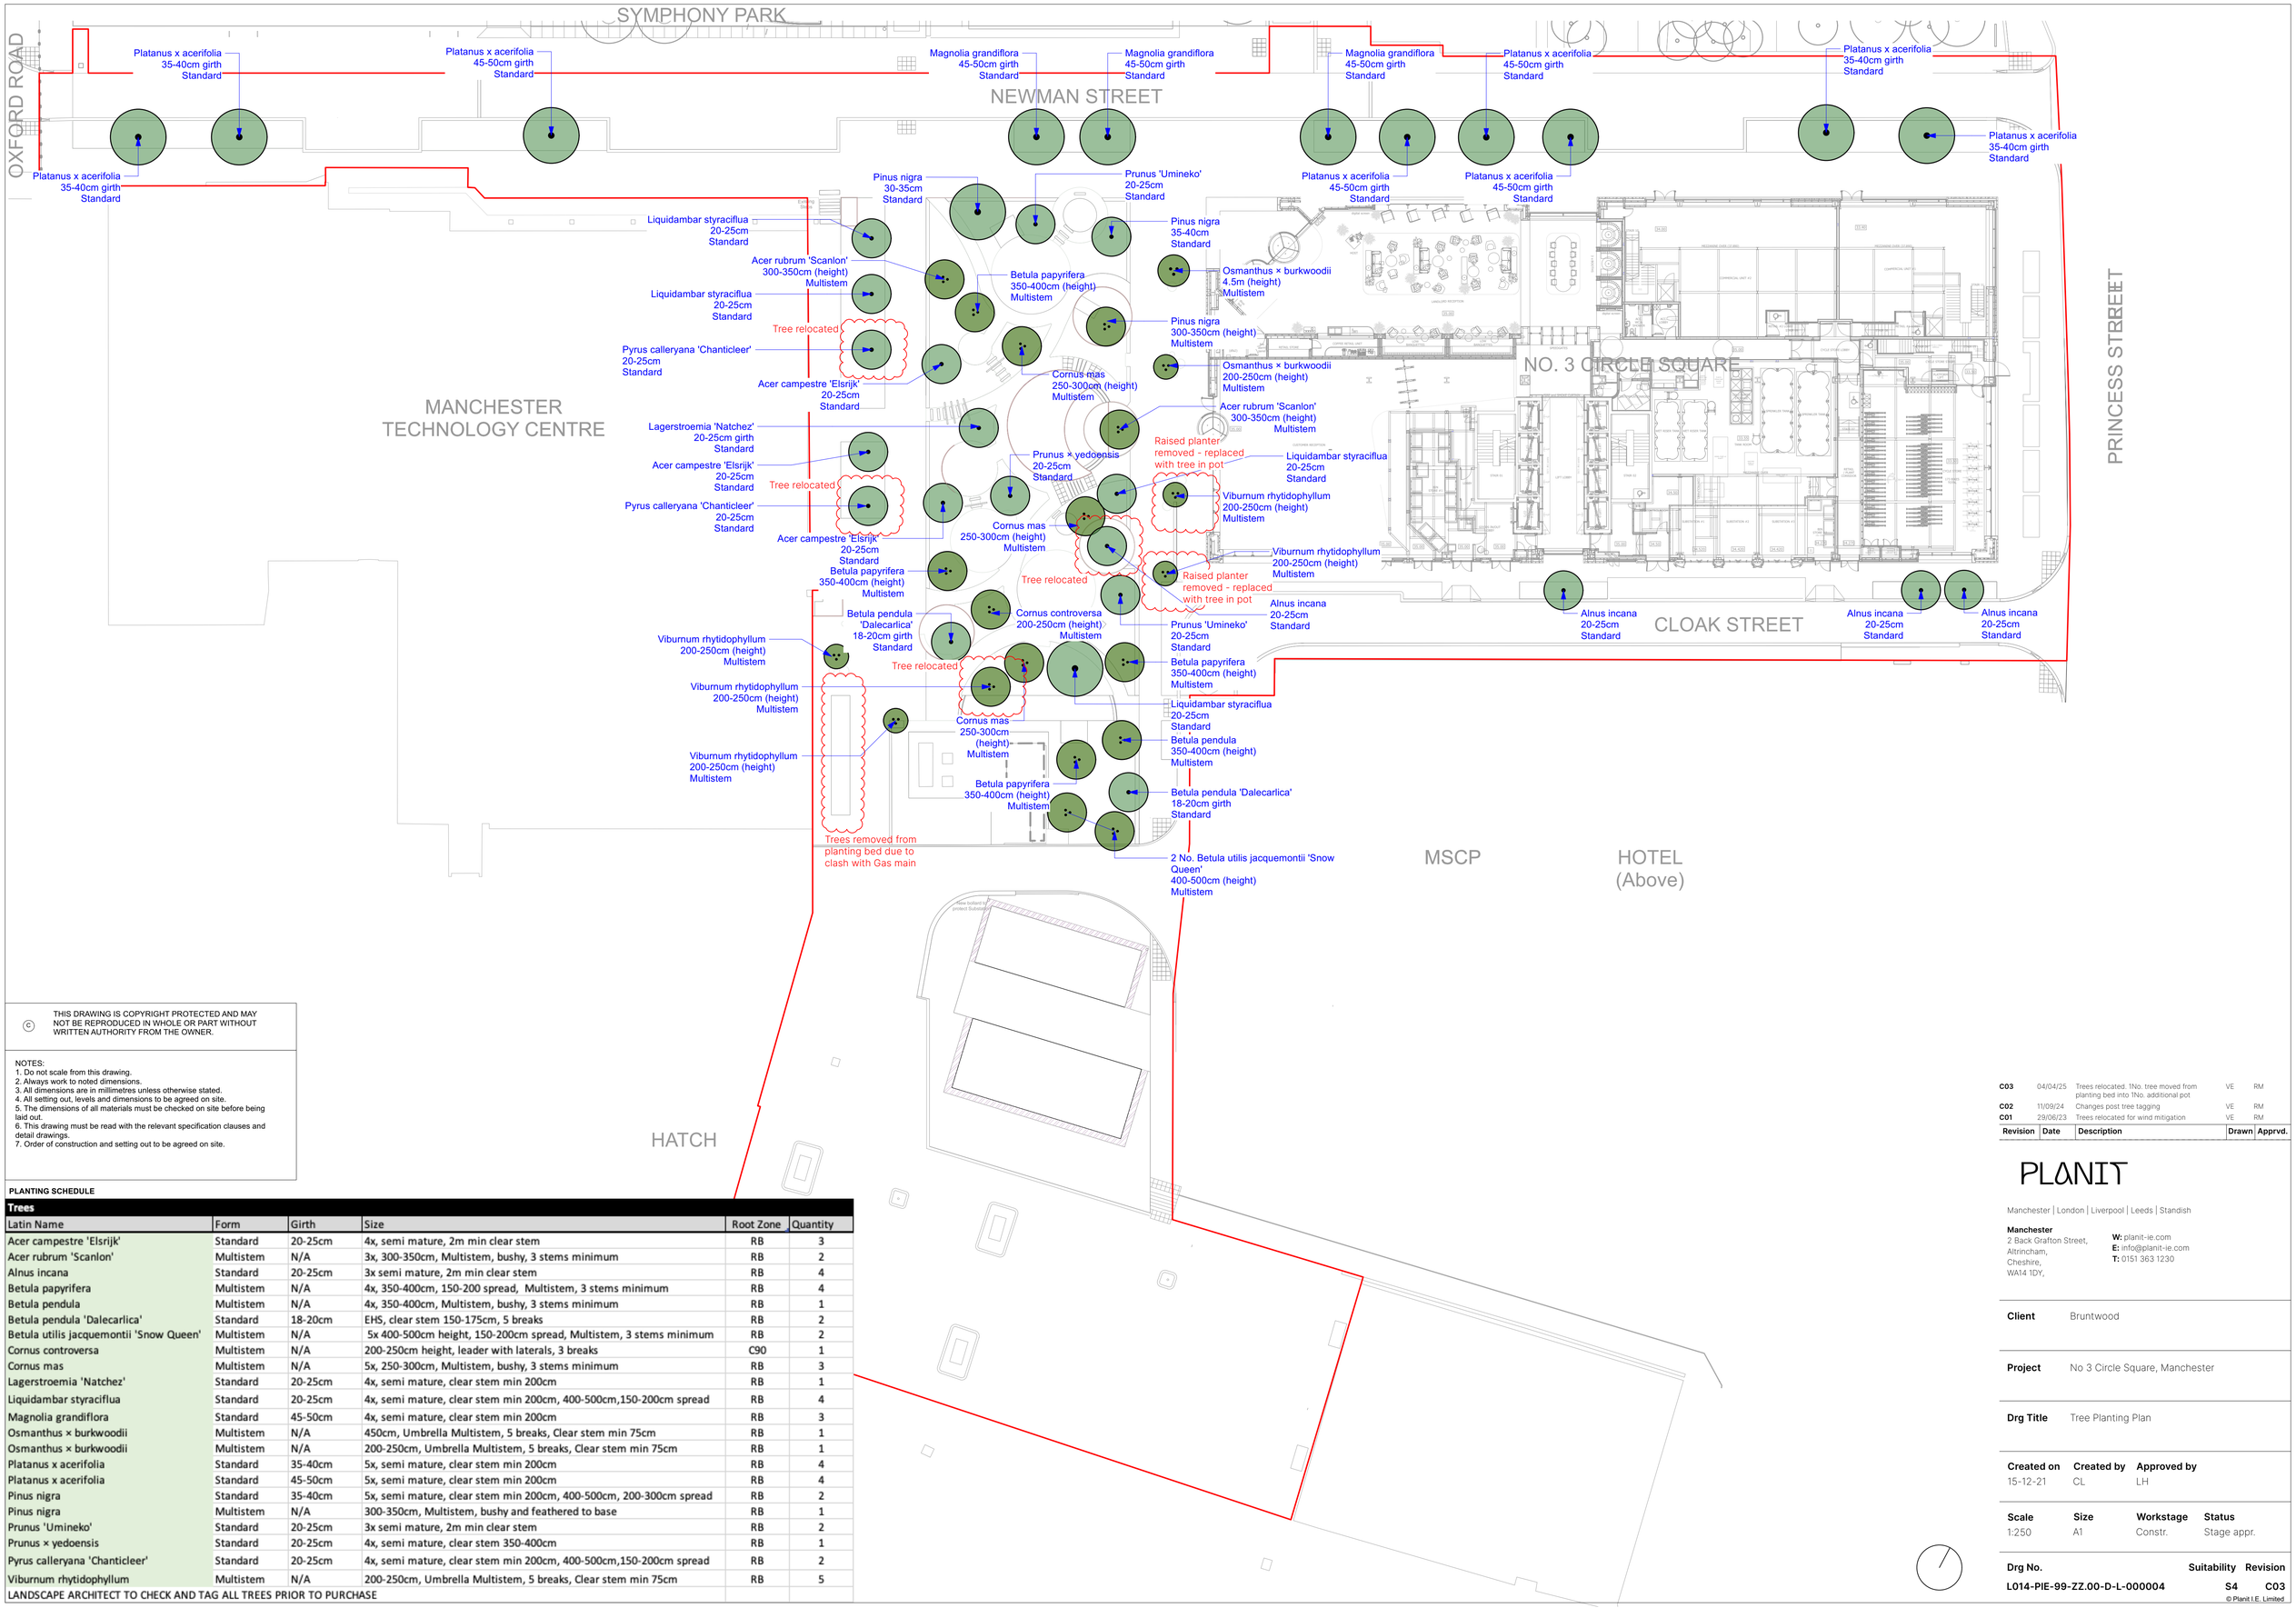


© THIS DRAWING IS COPYRIGHT PROTECTED AND MAY NOT BE REPRODUCED IN WHOLE OR PART WITHOUT WRITTEN AUTHORITY FROM THE OWNER.

NOTES:
1. Do not scale from this drawing.
2. Always work to noted dimensions.
3. All dimensions are in millimetres unless otherwise stated.
4. All setting out, levels and dimensions to be agreed on site.
5. The dimensions of all materials must be checked on site before being laid out.
6. This drawing must be read with the relevant specification clauses and detail drawings.
7. Order of construction and setting out to be agreed on site.

PLANTING SCHEDULE

Trees					
Latin Name	Form	Girth	Size	Root Zone	Quantity
Acer campestre 'Elsrijk'	Standard	20-25cm	4x, semi mature, 2m min clear stem	RB	3
Acer rubrum 'Scanlon'	Multistem	N/A	3x, 300-350cm, Multistem, bushy, 3 stems minimum	RB	2
Alnus incana	Standard	20-25cm	3x semi mature, 2m min clear stem	RB	4
Betula papyrifera	Multistem	N/A	4x, 350-400cm, 150-200 spread, Multistem, 3 stems minimum	RB	4
Betula pendula	Multistem	N/A	4x, 350-400cm, Multistem, bushy, 3 stems minimum	RB	1
Betula pendula 'Dalecarlica'	Standard	18-20cm	EHS, clear stem 150-175cm, 5 breaks	RB	2
Betula utilis jacquemontii 'Snow Queen'	Multistem	N/A	5x 400-500cm height, 150-200cm spread, Multistem, 3 stems minimum	RB	2
Cornus controversa	Multistem	N/A	200-250cm height, leader with laterals, 3 breaks	C90	1
Cornus mas	Multistem	N/A	5x, 250-300cm, Multistem, bushy, 3 stems minimum	RB	3
Lagerstroemia 'Natchez'	Standard	20-25cm	4x, semi mature, clear stem min 200cm	RB	1
Liquidambar styraciflua	Standard	20-25cm	4x, semi mature, clear stem min 200cm, 400-500cm,150-200cm spread	RB	4
Magnolia grandiflora	Standard	45-50cm	4x, semi mature, clear stem min 200cm	RB	3
Osmanthus × burkwoodii	Multistem	N/A	450cm, Umbrella Multistem, 5 breaks, Clear stem min 75cm	RB	1
Osmanthus × burkwoodii	Multistem	N/A	200-250cm, Umbrella Multistem, 5 breaks, Clear stem min 75cm	RB	1
Platanus x acerifolia	Standard	35-40cm	5x, semi mature, clear stem min 200cm	RB	4
Platanus x acerifolia	Standard	45-50cm	5x, semi mature, clear stem min 200cm	RB	4
Pinus nigra	Standard	35-40cm	5x, semi mature, clear stem min 200cm, 400-500cm, 200-300cm spread	RB	2
Pinus nigra	Multistem	N/A	300-350cm, Multistem, bushy and feathered to base	RB	1
Prunus 'Umineko'	Standard	20-25cm	3x semi mature, 2m min clear stem	RB	2
Prunus × yedoensis	Standard	20-25cm	4x, semi mature, clear stem 350-400cm	RB	1
Pyrus calleryana 'Chanticleer'	Standard	20-25cm	4x, semi mature, clear stem min 200cm, 400-500cm,150-200cm spread	RB	2
Viburnum rhytidophyllum	Multistem	N/A	200-250cm, Umbrella Multistem, 5 breaks, Clear stem min 75cm	RB	5
LANDSCAPE ARCHITECT TO CHECK AND TAG ALL TREES PRIOR TO PURCHASE					

Revision	Date	Description	Drawn	Apprvd.
C03	04/04/25	Trees relocated. 1No. tree moved from planting bed into 1No. additional pot	VE	RM
C02	11/09/24	Changes post tree tagging	VE	RM
C01	29/06/23	Trees relocated for wind mitigation	VE	RM

PLANIT
Manchester | London | Liverpool | Leeds | Standish
Manchester
2 Back Grafton Street,
Altrincham,
Cheshire,
WA14 1DY,
W: planit-ie.com
E: info@planit-ie.com
T: 0151 363 1230

Client Bruntwood

Project No 3 Circle Square, Manchester

Drg Title Tree Planting Plan

Created on	Created by	Approved by
15-12-21	CL	LH

Scale	Size	Workstage	Status
1:250	A1	Constr.	Stage appr.

Drg No.	Suitability	Revision
L014-PIE-99-ZZ.00-D-L-000004	S4	C03

© Planit I.E. Limited