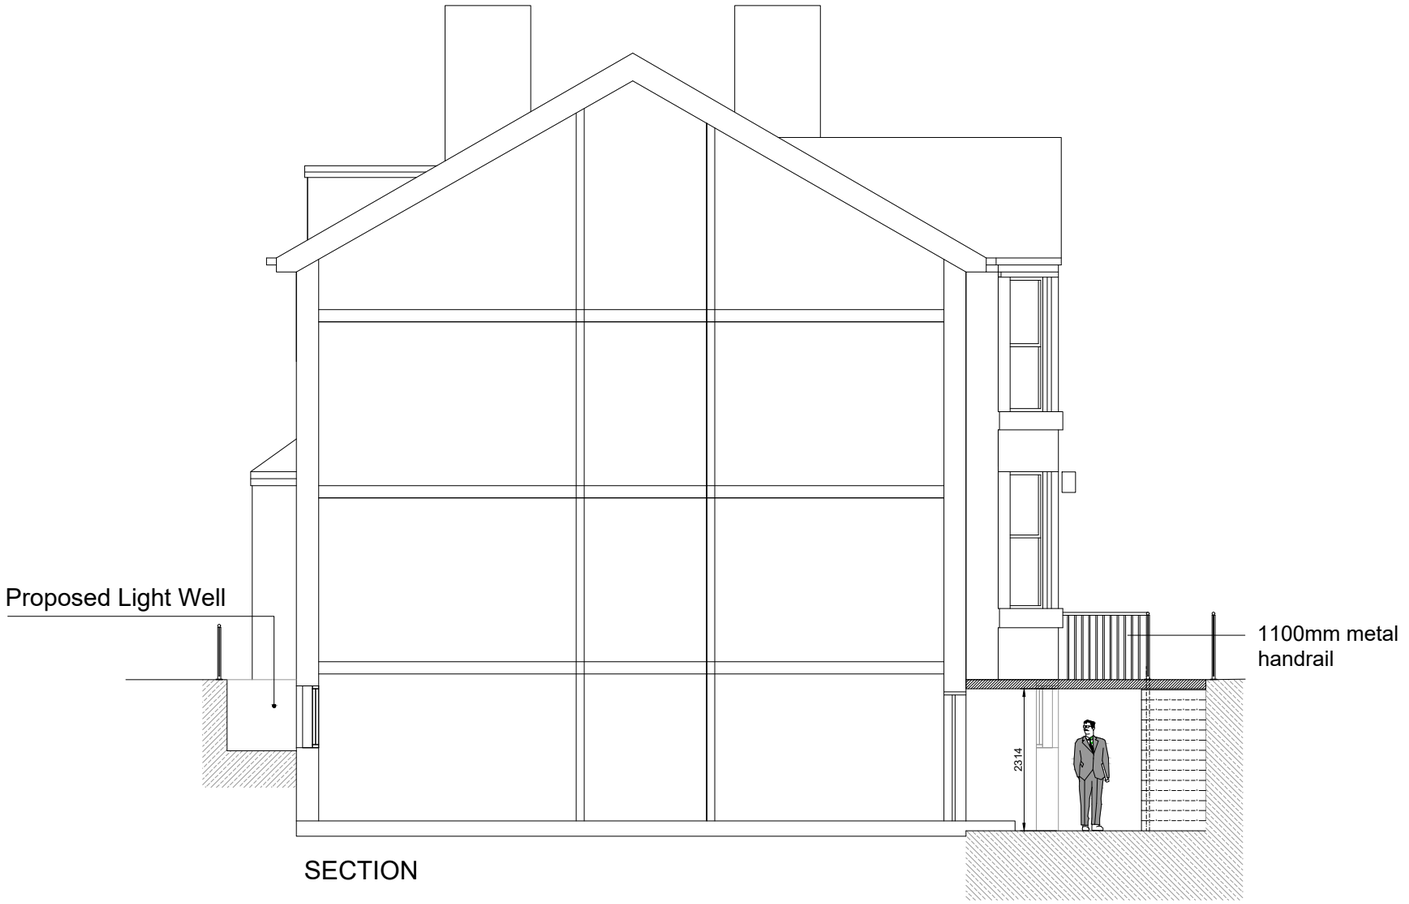


SECTION

0 1m 5m 10m

SCALE - 1:100 A3

P2	Second Issue	17/10/25
P1	First Issue	19/07/25
Mod	Description	Date

REVISION:

DATE: 19/07/25 DRAWN BY: JJ SCALE 1:100 (A3)

BASEMENT CONVERSION
286 Burton Road
West Didsbury
Manchester
M20 2NB

PROJECT: Basement Conversion
CLIENT: Imad Salam & Hesham Salam
TITLE: PROPOSED SECTION
DRG No. EBB889-01-009 P2

General Notes

AI site dimensions shall be verified by the Contractor on site prior to commencing any works.

Do not scale from this drawing.

Only work to written dimensions.

This drawing is property of EBB Limited and copyright is reserved by them. The drawing is not to be copied or disclosed by or to any unauthorised persons without the prior written consent of EBB Limited.