Ground Floor

KEY

1.a	Main entrance
1.b	Admin office
1.c	Heads office
1.d	Reprographics
1.e	Conference rm
2.a	Staff room
2.b	Resource/prep
2.c	Sml Repographics
2.d	Dep head
3.a	Nursery entrance
3.b	Teaching/play rm
3.c	Quiet room
3.d	Utility/Kitchen
3.e	Reception classbasses
3.f	Classrooms yr1-6
3.g	Group rooms
4.a	Drama/music
4.b	Server/ICT technicians
4.c	Combined ICT/Library
5.a	Hall
5.b	Practical/Dining
5.c	Kitchen (inc. Cold store, Dry store, lobby, cloakroom, disabled wc). Layout not Confirmed.
6.a	Class teaching storage
6.b	Teaching resource
6.c	Music IT store
6.d	Stationary stock store
6.e	Chair/furniture st
6.f	Cloaks
6.g	Caretakers
7.a	Corridors/circulation
7.b	Pupils WC's
7.c	Staff WC
7.d	Parents/visitor WC
7.e	Plant
7.f	Inclusion suite
7.g	Medical rm
7.h	Hygiene rm
7.i	Therapy rm
8.a	Food/science/D&T
8.b	Pe/Hall store
8.c	External PE
8.d	Cleaners

Manchester City Council
Rolls Crescent Primary School
Plans
Ground Floor

Status	Scale	Drawing No	Amendment
Planning	1:100	080 PL 006	

Date	Drawn	Checked
03.11.2005	DN	CW

File Name	Print Size	Size	Amended by	Amended
080 PL 006	1:100 @ A1	A1		

Do not scale. Check all dimensions on site

t. 0117 9647333
f. 0117 9647330
e. mail@white-design.co.uk
www.white-design.co.uk
white design The Paving House 1st Floor Street Bristol BS29LB

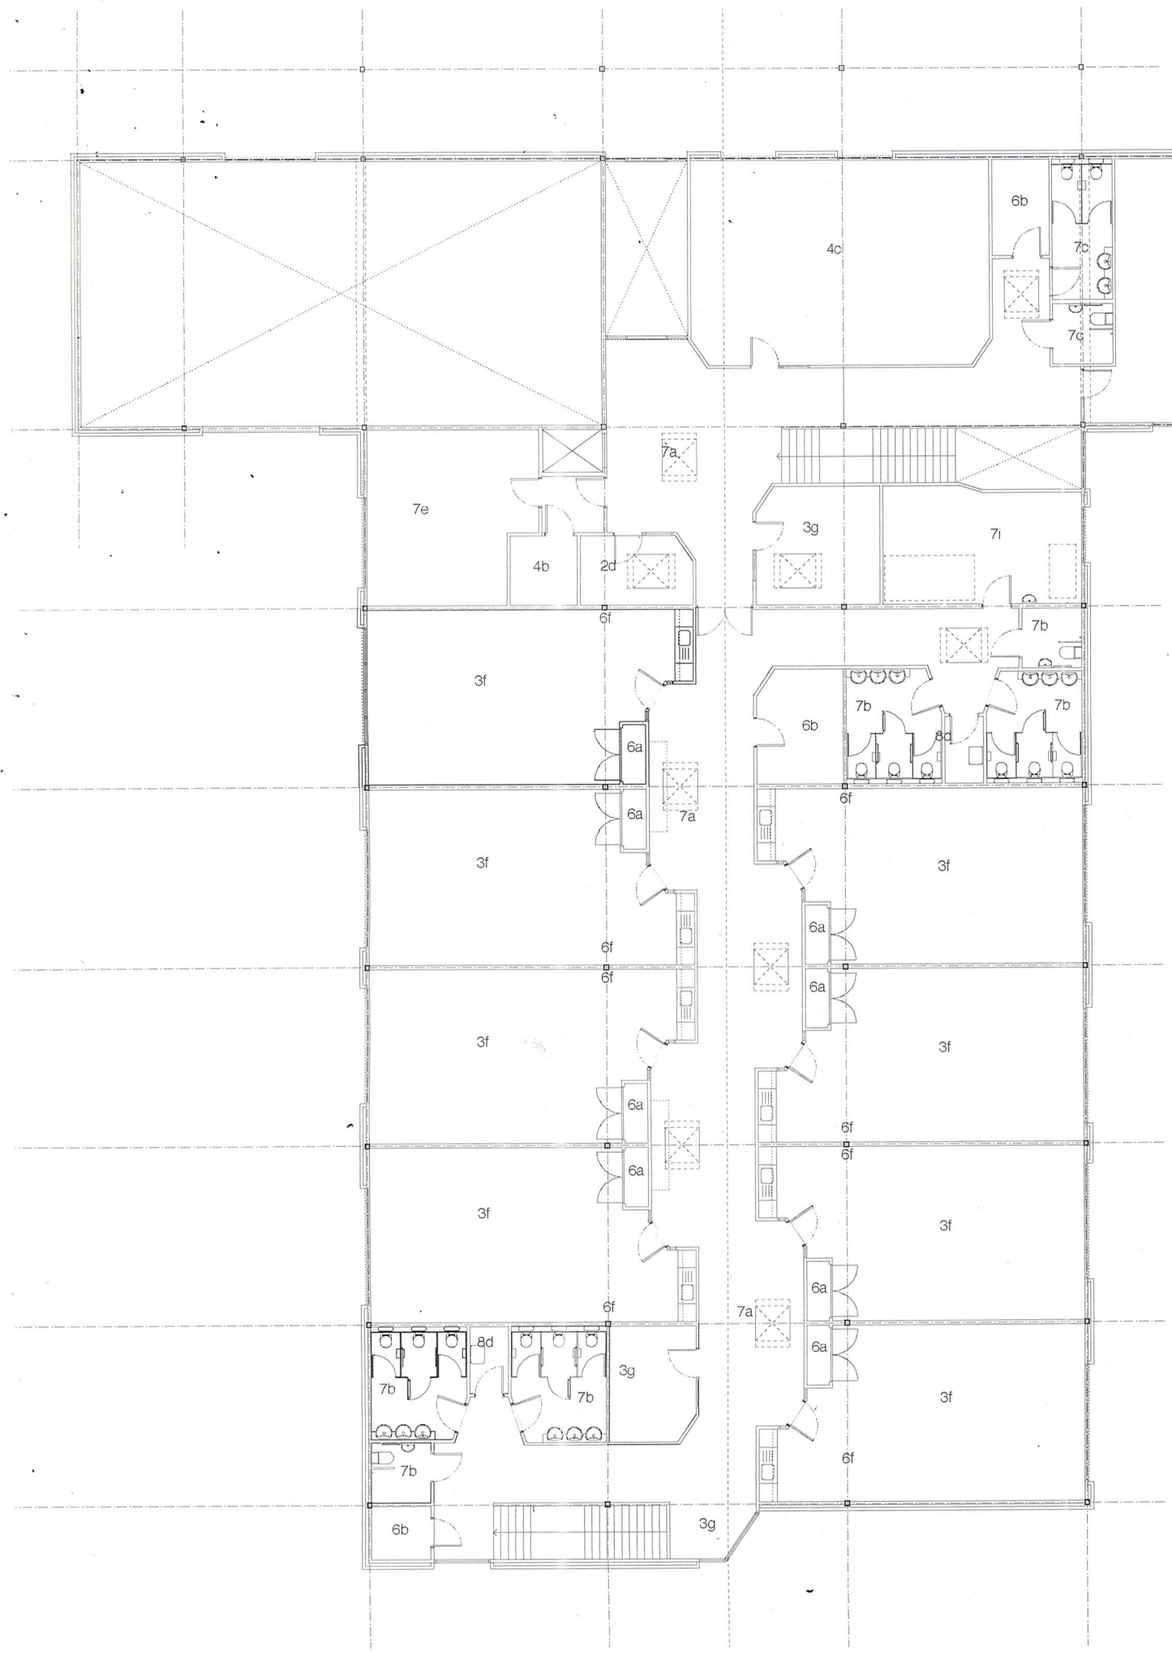

First Floor

KEY

1.a	Main entrance
1.b	Admin office
1.c	Heads office
1.d	Reprographics
1.e	Conference rm
2.a	Staff room
2.b	Resource/prep
2.c	Sml Repographics
2.d	Dep head
3.a	Nursery entrance
3.b	Teaching/play rm
3.c	Quiet room
3.d	Utility/Kitchen
3.e	Reception classbasses
3.f	Classrooms yr1-6
3.g	Group rooms
4.a	Drama/music
4.b	Server/ICT technicians
4.c	Combined ICT/Library
5.a	Hall
5.b	Practical/Dining
5.c	Kitchen (inc. Cold store, Dry store, lobby, cloakroom, disabled wc). Layout not Confirmed.
6.a	Class teaching storage
6.b	Teaching resource
6.c	Music IT store
6.d	Stationary stock store
6.e	Chair/furniture st
6.f	Cloaks
6.g	Caretakers
7.a	Corridors/circulation
7.b	Pupils WC's
7.c	Staff WC
7.d	Parents/visitor WC
7.e	Plant
7.f	Inclusion suite
7.g	Medical rm
7.h	Hygiene rm
7.i	Therapy rm
8.a	Food/science/D&T
8.b	Pe/Hall store
8.c	External PE
8.d	Cleaners
9.	Staff terrace

Manchester City Council
Rolls Crescent Primary School
Plans
First Floor

Status	Scale	Drawing No	Amendment
Planning	1:100	080 PL 007	

Date	Drawn	Checked	File Name	Prof Size	Size	Amended by	Amended
20.11.2005	DN	CW	080 PL 007	1:100 @ A1	A1		

Do not scale. Check all dimensions on site.

t 0117 9647333
f 0117 9647336
e mail@white-design.co.uk
www.white-design.co.uk
white design The Proving House 101 Sevier Street Bristol BS2 9LB

white design