©Crown Copyright and database rights 2025 OS Licence no. AC0000849896

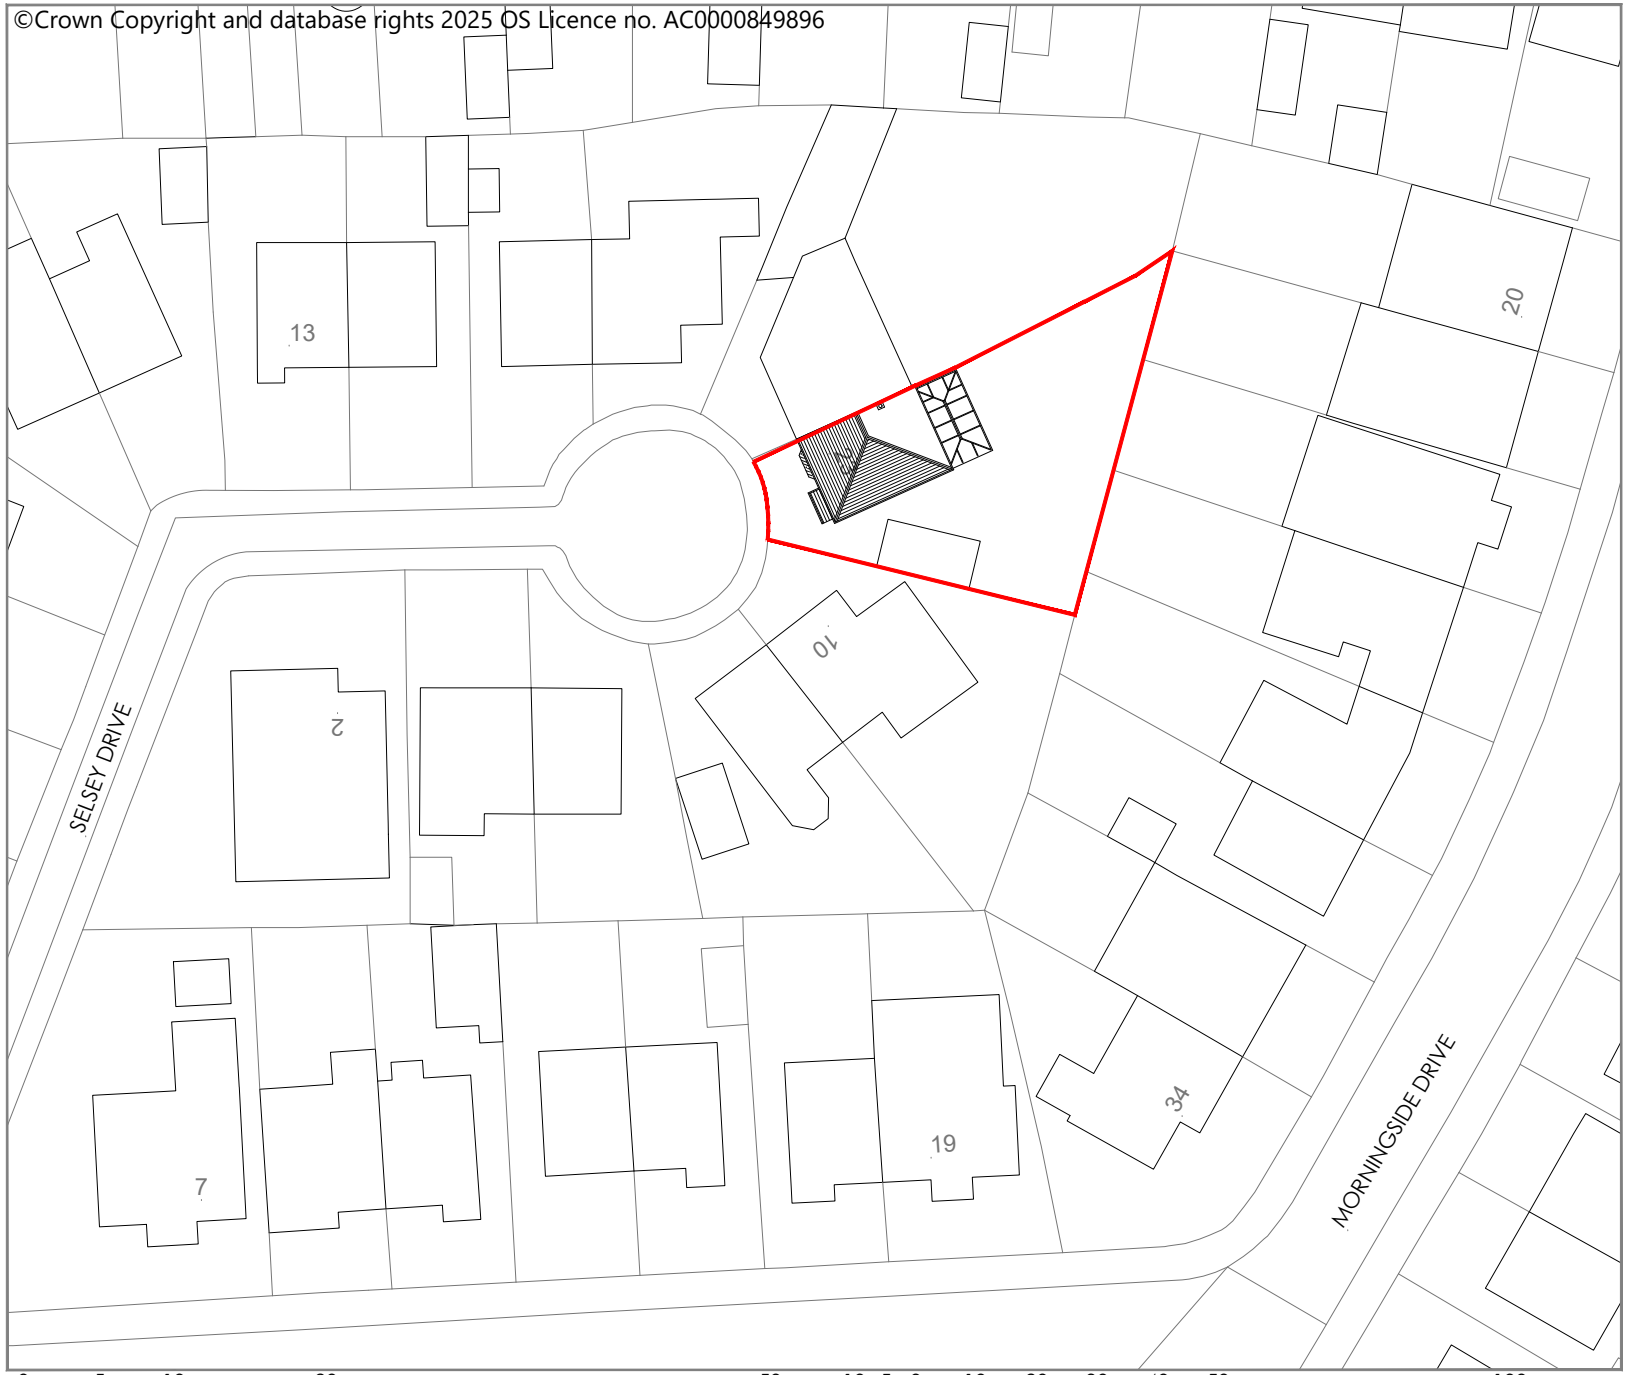

5 2 0 5 10 20 50m

1:500

10 5 0 10 20 30 40 50 100m

1:1250

Indicative True North

Planning drawings

Site Boundary

Rev ref	Description	Date

Project	Ground floor wraparound and first floor side & rear extension.
Site Address	23 Selsey Dr, East Didsbury, Manchester, M20 5WW
Client	Mr & Mrs Larkin
Drawing status	Planning
Drawing title	Existing block plan
Date	June 2025
Scale	1:500 @ A4
Dwg No.	2025-1916-P-105-BP
Rev	-

PJH Architectural Services Ltd
Manchester: 0161 460 0382 Leigh: 01942 682271
Email: enquiry@pjhas.co.uk
www.pjharchitecturalservices.co.uk