


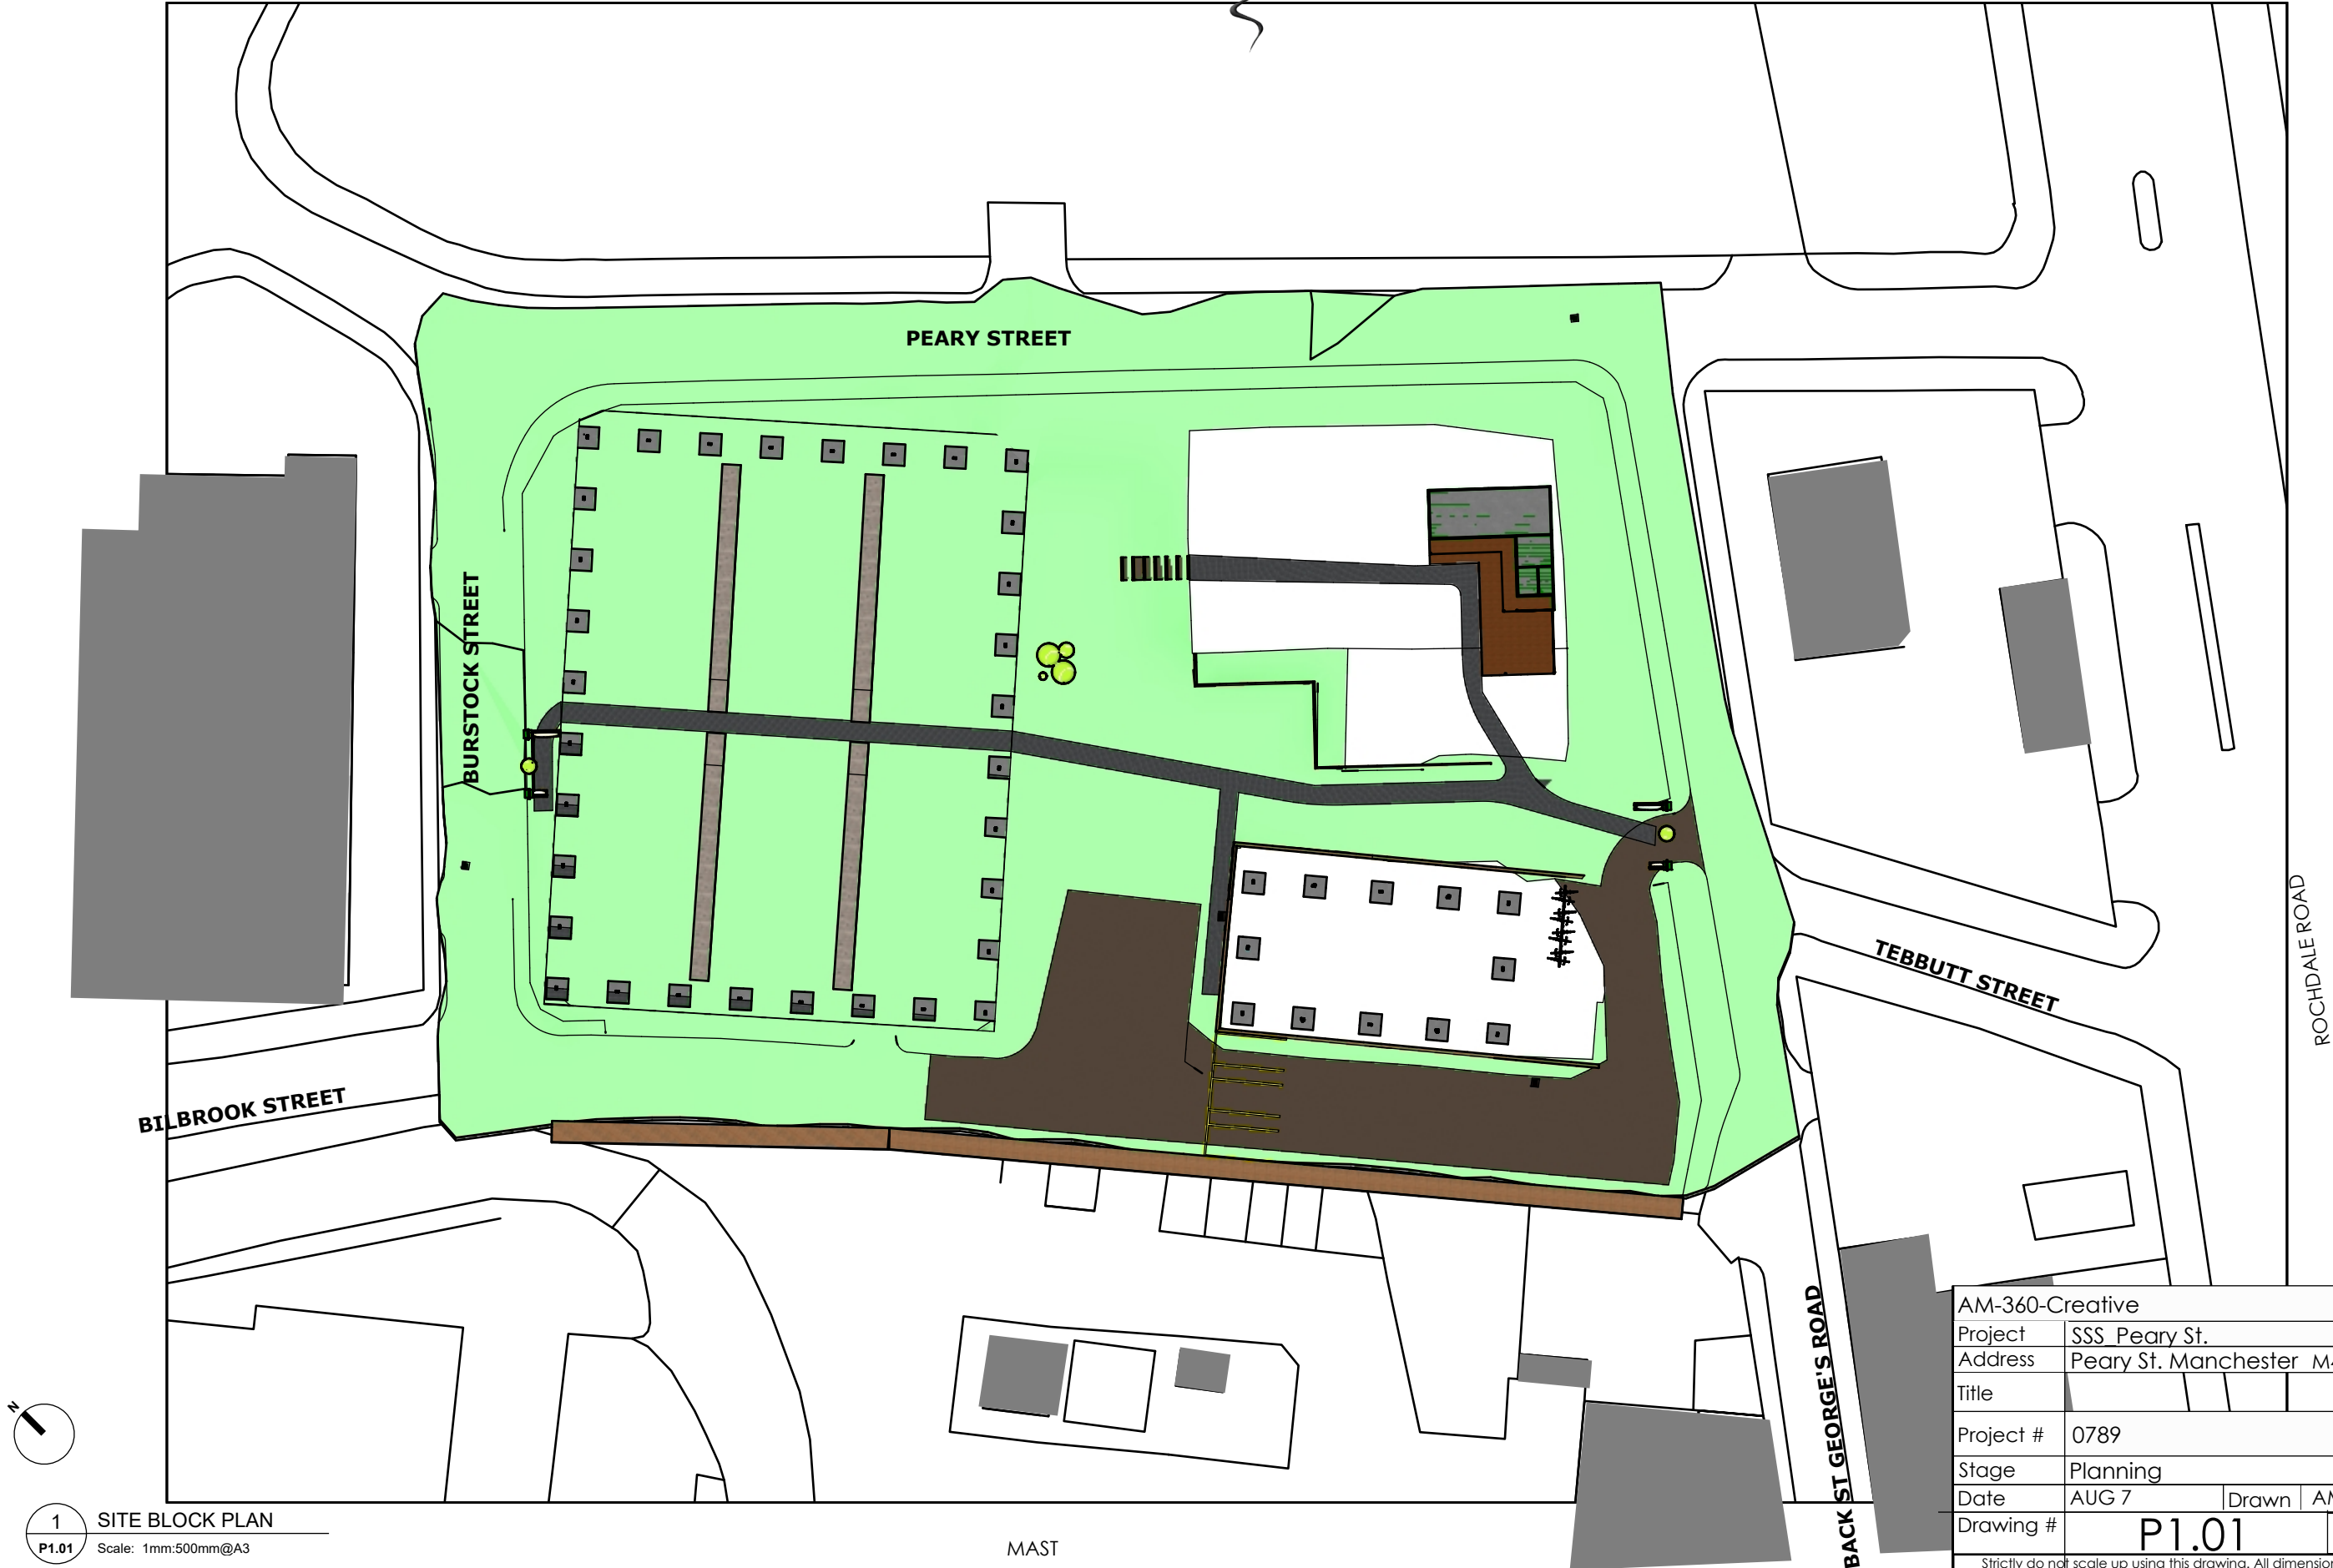

1 SITE BLOCK PLAN
P1.01 Scale: 1mm:500mm@A3

MAST

AM-360-Creative					
Project	SSS Peary St.				
Address	Peary St. Manchester M4 4HZ				
Title					
Project #	0789				
Stage	Planning				
Date	AUG 7	Drawn	AM	Checked	AM
Drawing #	P1.01			Revision#	F
Strictly do not scale up using this drawing. All dimensions to be checked onsite. Strictly any discrepancies are to be reported to site manager, project team and designer prior to action. All contractors to refer to accompanying builders works drawings for standard notation. Samples to be provided prior to construction as indicated.					