KEY NOTES

801 1220X610X460MM ADA BENCH, CONCRETE TILED 18MM PLYWOOD TOP SECURED TO 50X25X3MM BLACKENED MILD STEEL BOX SECTION BASE.

802 RECESSED TWIN POWER OUTLET AT 450MM ABOVE FFL.

803 CEILING MOUNTED EMERGENCY PULL CORD.

804 CONSTRUCT 2965MM HIGH WINDOW DISPLAY PANEL AND PARTITION WITH IN WALL MERCHANDISING STANDARDS COMPRISING 100X50MM C24 TIMBER STUDS LINED BOTH SIDES WITH 15MM PLYWOOD SHEATHING AND 15MM TAPERED EDGE GYPROC WALLBOARD. ALL BOARD JOINTS AND FIXING HOLES TO BE SEAMLESS FINISHED AND PREPARE FOR FINAL FINISH. SUPPLY AND INSTALL 156X75MM PAINTED TULIPWOOD CAPPING AND 140X18MM PAINTED TULIPWOOD SKIRTING, SECURE WITH LOST HEAD NAILS, FILL AND RUB BACK ALL FIXING HOLES AND PREPARE FOR DECORATION.

805 CONSTRUCT 2890MM HIGH PARTITION COMPLETE WITH IN WALL MERCHANDISING STANDARDS COMPRISING 100X50MM C24 TIMBER STUDS LINED BOTH SIDES WITH 15MM PLYWOOD SHEATHING AND 15MM TAPERED EDGE GYPROC WALLBOARD. ALL BOARD JOINTS AND FIXING HOLES TO BE SEAMLESS FINISHED AND PREPARE FOR FINAL FINISH. SUPPLY AND INSTALL 140X18MM PAINTED TULIPWOOD SKIRTING, SECURE WITH LOST HEAD NAILS, FILL AND RUB BACK ALL FIXING HOLES AND PREPARE FOR DECORATION.

806 CONSTRUCT 2890MM HIGH PARTITION COMPRISING 100X50MM C24 TIMBER STUDS LINED BOTH SIDES WITH 15MM PLYWOOD SHEATHING AND 15MM TAPERED EDGE GYPROC WALLBOARD. ALL BOARD JOINTS AND FIXING HOLES TO BE SEAMLESS FINISHED AND PREPARE FOR FINAL FINISH. SUPPLY AND INSTALL 140X18MM PAINTED TULIPWOOD SKIRTING, SECURE WITH LOST HEAD NAILS, FILL AND RUB BACK ALL FIXING HOLES AND PREPARE FOR DECORATION.

807 ADA FITTING ROOM HANGBAR SECURED BACK TO 140X18MM PAINTED TULIPWOOD TRIM AT 1200MM AFFL. SCREW FINISH TO MATCH HANGBAR.

808 3No. FITTING ROOM HOOKS SECURED TO FACE OF WALL AT 1475MM ABOVE FFL. SCREW FINISH TO MATCH HOOKS.

809 1No. FITTING ROOM HOOK SECURED BACK TO 140X18MM PAINTED TULIPWOOD TRIM AT 1200MM AFFL. SCREW FINISH TO MATCH HOOK.

810 915X2030MM SINGLE LEAF PAINTED SOLID CORE TIMBER DOOR WITHIN 38MM PAINTED TULIPWOOD FRAME. ALL FITTING ROOM DOORS TO HAVE WELDED PIPS TO HINGES TO PREVENT OPENING MORE THAN 90 DEG. PULL HANDLE TO BE INSTALLED AT 1025MM ABOVE FFL AND LOCK TO BE INSTALLED AT 825MM ABOVE FFL.

811 815X1830MM FITTING ROOM MIRROR SECURED TO CONCEALED DOOR AT 150MM ABOVE FFL.


812 WALL MOUNTED SCONCE LIGHT FIXTURE (2No. PER ROOM). TOP OF SCONCE TO BE ALIGNED WITH TOP OF MIRROR.

813 FITTING ROOM NAME FRAME, 3MM MIRROR GLAZING ADHERED DIRECTLY ONTO A 12MM PLYWOOD BACKING INSERTED INTO A 20X20X2MM BLACKENED STEEL ANGLE FRAMING. NAME FRAME SECURED TO PARTITION WALL AT 1370MM AFFL.

814 WALL MOUNTED EMERGENCY CALL BUTTON RESET.


815 3No. FITTING ROOM HOOK SECURED TO TO SUBSTRATE AT 1475MM ABOVE FFL WITH STAINLESS STEEL WOOD SCREWS. SCREW FIXINGS TO BE COUNTERSUNK AND FINISHED WITH MATCHING TIMBER PELLET.

816 179X18MM PAINTED TULIPWOOD CAPPING. SECURE TO FRAMING WITH 2No. ROWS COUNTERSUNK WOODSCREWS AND MATCHING TULIPWOOD PELLETS AT 400MM CENTRES.

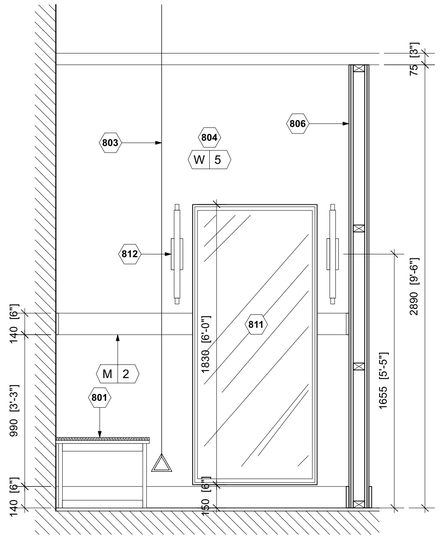


1 FITTING ROOM ELEVATION

LB803 SCALE 1:20 @ A1

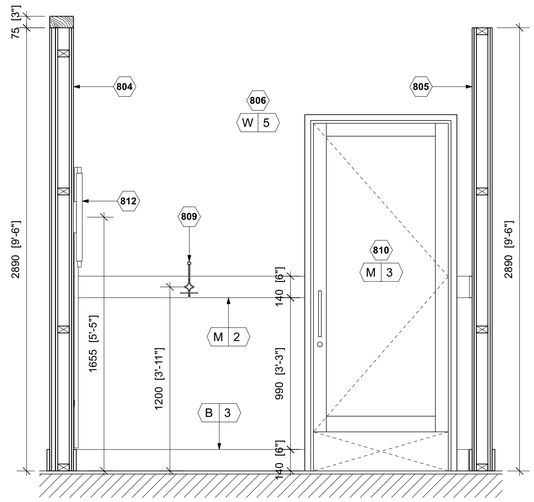


2 FITTING ROOM ELEVATION

LB803 SCALE 1:20 @ A1

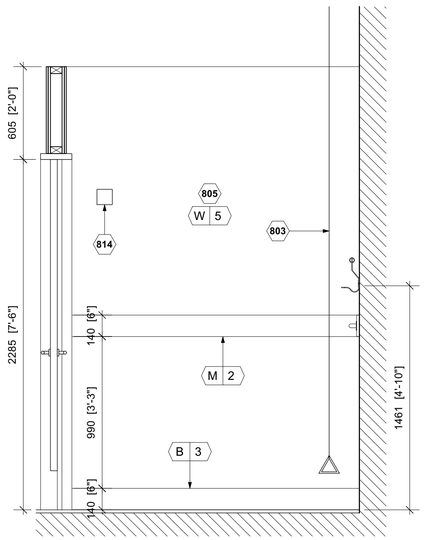


3 FITTING ROOM ELEVATION

LB803 SCALE 1:20 @ A1

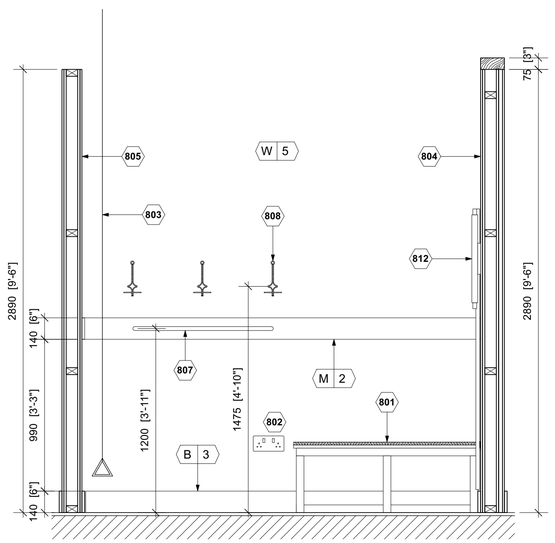

4 FITTING ROOM ELEVATION

LB803 SCALE 1:20 @ A1

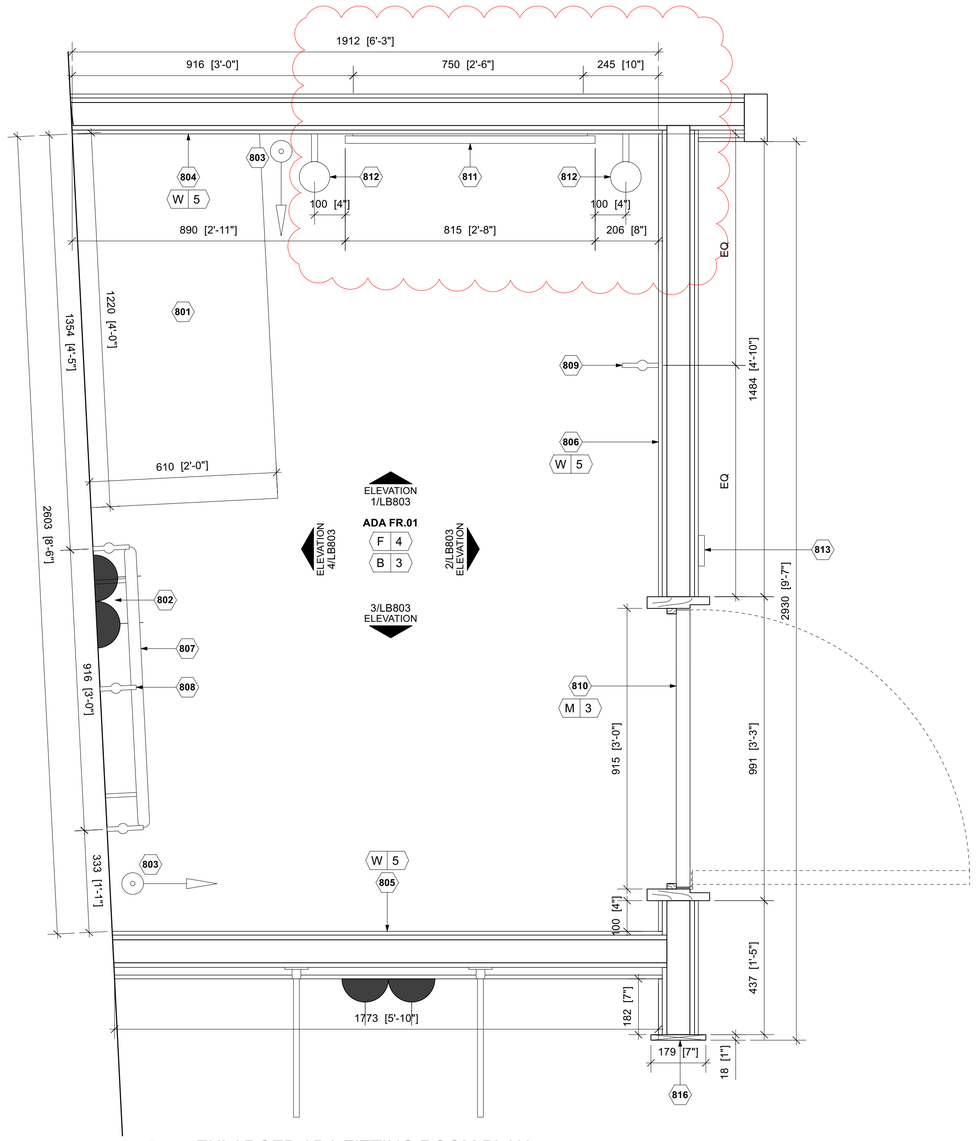


5 ENLARGED ADA FITTING ROOM PLAN

LB803 SCALE 1:10 @ A1



Scale bar (mm) 1:10

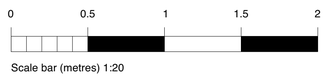

Scale bar (metres) 1:20

apt.design

Studio 1
31 Main Street, Kilby
Leicestershire, UK, LE18 3TD

Studio 2
2nd Floor, 22 Conduit Street
London, UK, W1S 2XR

W www.apt-design.co.uk T +44 (0)1858 469420

For Office Use: A_12746

ANTHROPOLOGIE

1-5 ST. ANNS SQUARE
MANCHESTER
M2 7EF

CONSULTANT :

DRAWN BY:

CC

ISSUE / DATE:

LISTED BUILDING CONSENT	18.08.2025

REVISION :

A LAYOUT AMENDED	22.08.2025
B CONCEALED DOOR OMITTED	28.08.2025

SHEET TITLE :

ADA FITTING ROOM SETTING OUT

SHEET NO. :

LB803

Figured dimensions shall be taken in preference to scaled dimensions and any discrepancies or errors are to be referred to the Designer. Contractors, sub-contractors and suppliers must verify all dimensions on site before commencing work or making any fabrication drawings. @ Copyright Reserved