

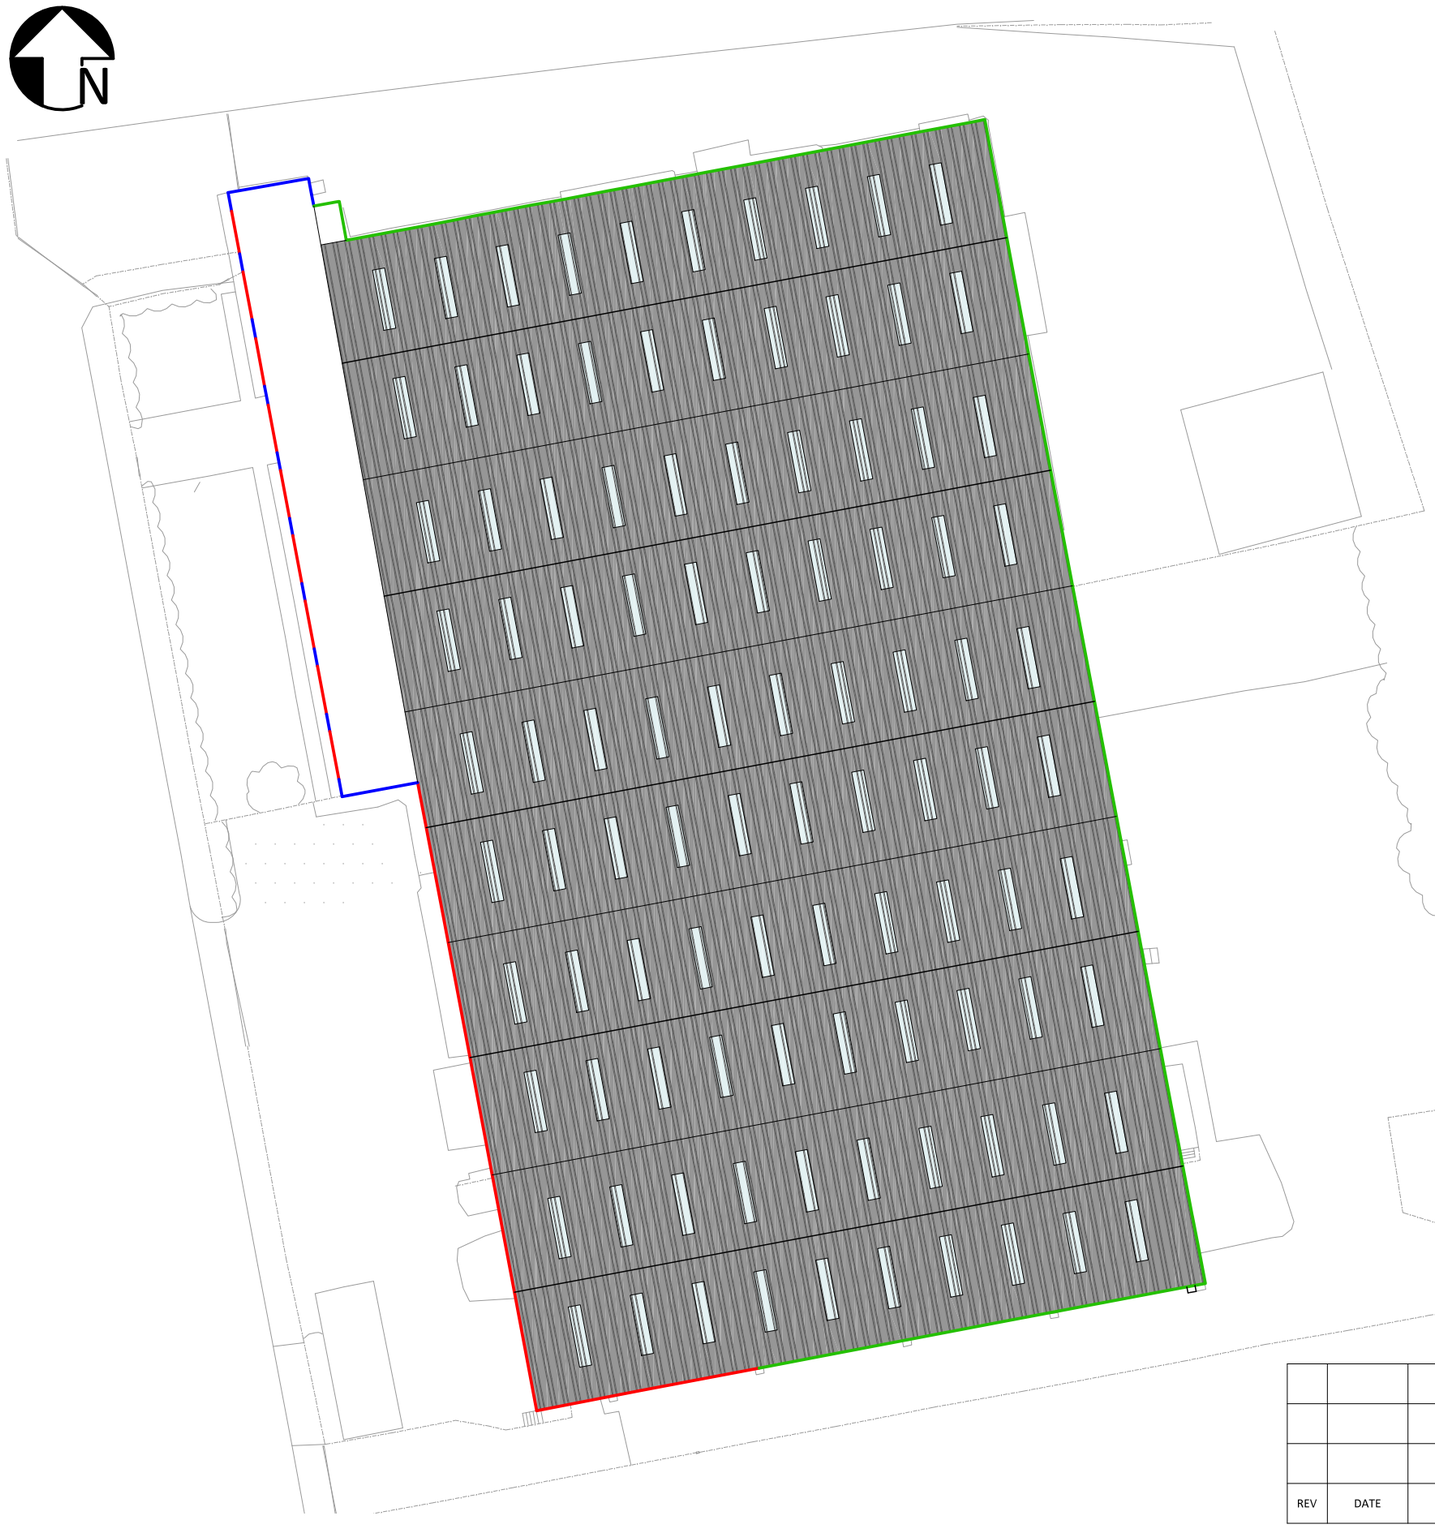



Key

Kingspan Quadcore AWP LEC Insulated Wall Panels
Core thickness: 45mm
Profile: Micro-Rib
Colour: Jet (Black)

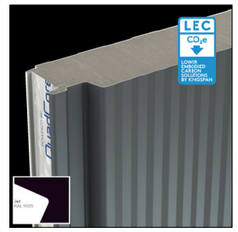

Kingspan Quadcore Louvre Insulated Wall Panels
Core thickness: 45mm
Profile: Louvre
Colour: Greyrock Metallic (Dark Grey)

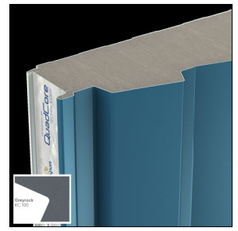

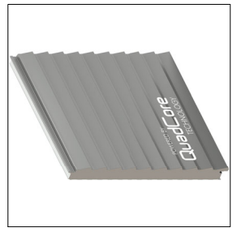

CladCo Profiles Box Profile Sheeting 0.5
Core thickness: N/A (Uninsulated)
Profile: 32/1000 Box Profile (Trapezoidal)
Colour: Light Grey



CladCo Profiles Box Profile Sheeting 0.7
Core thickness: N/A (Uninsulated)
Profile: 32/1000 Box Profile (Trapezoidal)
Colour: Light Grey



REV	DATE	AMENDMENT	BY	CHKD

PROJECT:	Montague House, Matthews Street, Gorton					
CLIENT:	Mr. D Weisberg					
DRAWING:	Proposed External Materials Details					
DRAWN BY:	DB	CHECKED BY:	GG	CREATED: 12/09/2025	SCALE: 1:500 @ A3	
STATUS:	Developed Design			DRAWING No: 1532/P-010	REVISION:	

HNA architects
Architecture | Planning | Design

DO NOT SCALE.
COPYRIGHT REMAINS WITH HNA ARCHITECTS Ltd.

TEMPLE WORKS, TEMPLE STREET, OLDHAM, OL1 3NJ
TEL: 0161 688 1820
E-MAIL: info@hna-architects.co.uk

RIBA Chartered Practice