
LEGEND

- DPM
- Interface Sealing Membrane
- VCL
- Waterproofing
- Thermal Line/ Air Tightness
- Compartment Line

Note
Horizontal pre-cast joint shown indicatively refer to drawing 21350 for further detail

Bottom 3 bricks from FFL to be hand selected darker bricks from pallets

Sealing between panels to reflect detail as advised by Speciaslist PCC Sub-Contractor

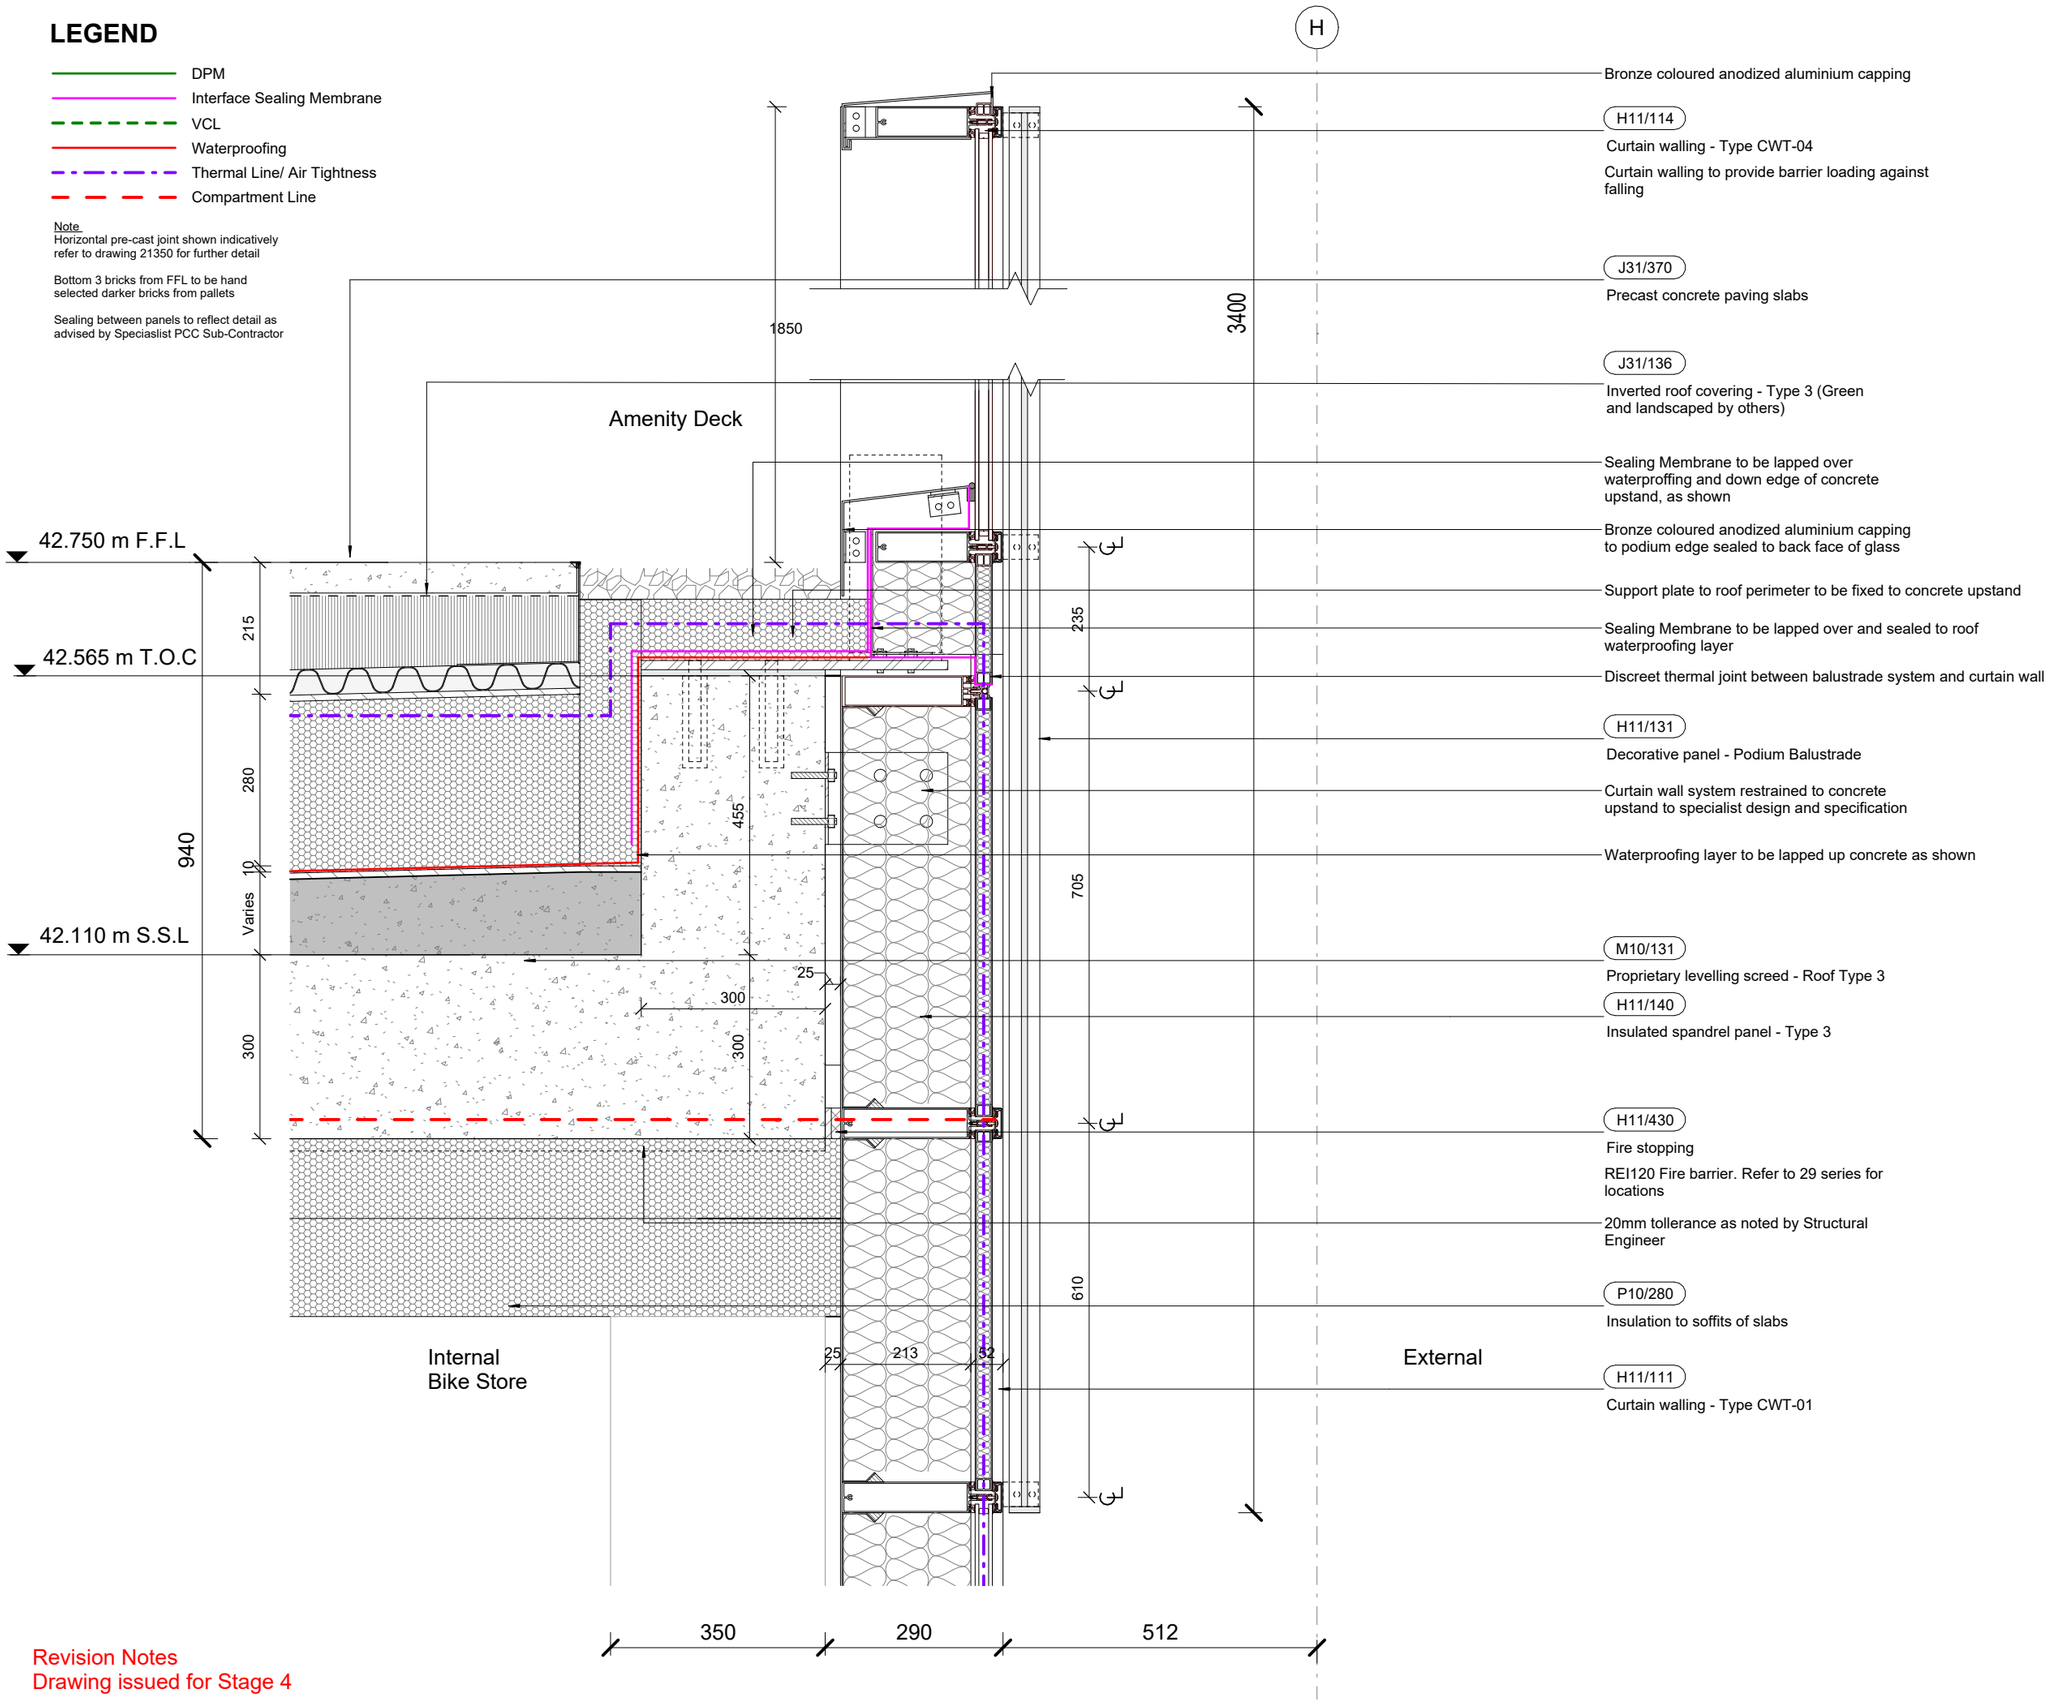

Bronze coloured anodized aluminium capping

H11/114
Curtain walling - Type CWT-04
Curtain walling to provide barrier loading against falling

J31/370
Precast concrete paving slabs

J31/136
Inverted roof covering - Type 3 (Green and landscaped by others)

Sealing Membrane to be lapped over waterproffing and down edge of concrete upstand, as shown

Bronze coloured anodized aluminium capping to podium edge sealed to back face of glass

Support plate to roof perimeter to be fixed to concrete upstand

Sealing Membrane to be lapped over and sealed to roof waterproofing layer

Discreet thermal joint between balustrade system and curtain wall

H11/131
Decorative panel - Podium Balustrade

Curtain wall system restrained to concrete upstand to specialist design and specification

Waterproofing layer to be lapped up concrete as shown

M10/131
Proprietary levelling screed - Roof Type 3

H11/140
Insulated spandrel panel - Type 3

H11/430
Fire stopping
REI120 Fire barrier. Refer to 29 series for locations

20mm tollerance as noted by Structural Engineer

P10/280
Insulation to soffits of slabs

H11/111
Curtain walling - Type CWT-01

Revision Notes
Drawing issued for Stage 4

© COPYRIGHT

The copyright in this drawing is vested in Sheppard Robson and no license or assignment of any kind has been, or is, granted to any third party whether by provision of copies or originals or otherwise unless agreed in writing.

DO NOT SCALE FROM THIS DRAWING

The contractor shall check and verify all dimensions on site and report any discrepancies in writing to Sheppard Robson before proceeding work

FOR ELECTRONIC DATA ISSUE

Electronic Data / drawings are issued as "read only" and should not be interrogated for measurement. All dimensions and levels should read, only from those values stated in text on the drawing.


NOTES
Drawings are design intent & coordination only, refer to specialist subcontractors packages for full information. All subcontractor to subcontractor interfaces and compatibility remain the responsibility of the main contractor and subcontractors.
All to be read in conjunction with facade engineers specification

All brick returns to be formed with pistol bricks. No mitred bricks joints will be acceptable

REVISIONS

REV.	DATE	AMENDMENT
P01	25/04/2024	First Issue as MAUSB
P02	24/05/2024	Stage 3 Design Freeze draft issue to support interim costing
P03	05/07/2024	Issued for Stage 3 Submission
P04	16/08/2024	Stage 4 Interim Issue
P05	12/12/2024	WS4 - Update following BS9991 updates workshop with Cundall
P06	20/02/2025	WS4 issue

KEY PLAN

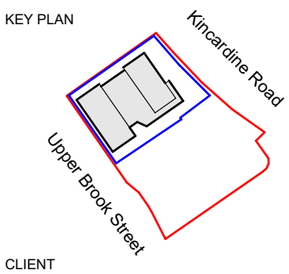

CLIENT
McLaren PROPERTY

A3

SHEPPARD ROBSON

77 Parkway Camden Town London NW1 7PU
T: +44 (0)20 7504 1700 E: enquiries@sheppardrobson.co.uk

PROJECT
Upper Brook Street PBSA - McLaren
DESCRIPTION
Section Detail - Typical Curtain Wall Head Detail Podium
STAGE
Stage 4

SR NO.	SCALE@A3	DATE
6601	1 : 10	20/02/2025

ORIGINATOR	CHECKED	AUTHORISED
DW	MT	MT

REV.	STATUS	PURPOSE FOR ISSUE
P06	S4	For Approval

DRAWING NO.
MAUBS-SRA-XX-XX-DR-AR-21630