


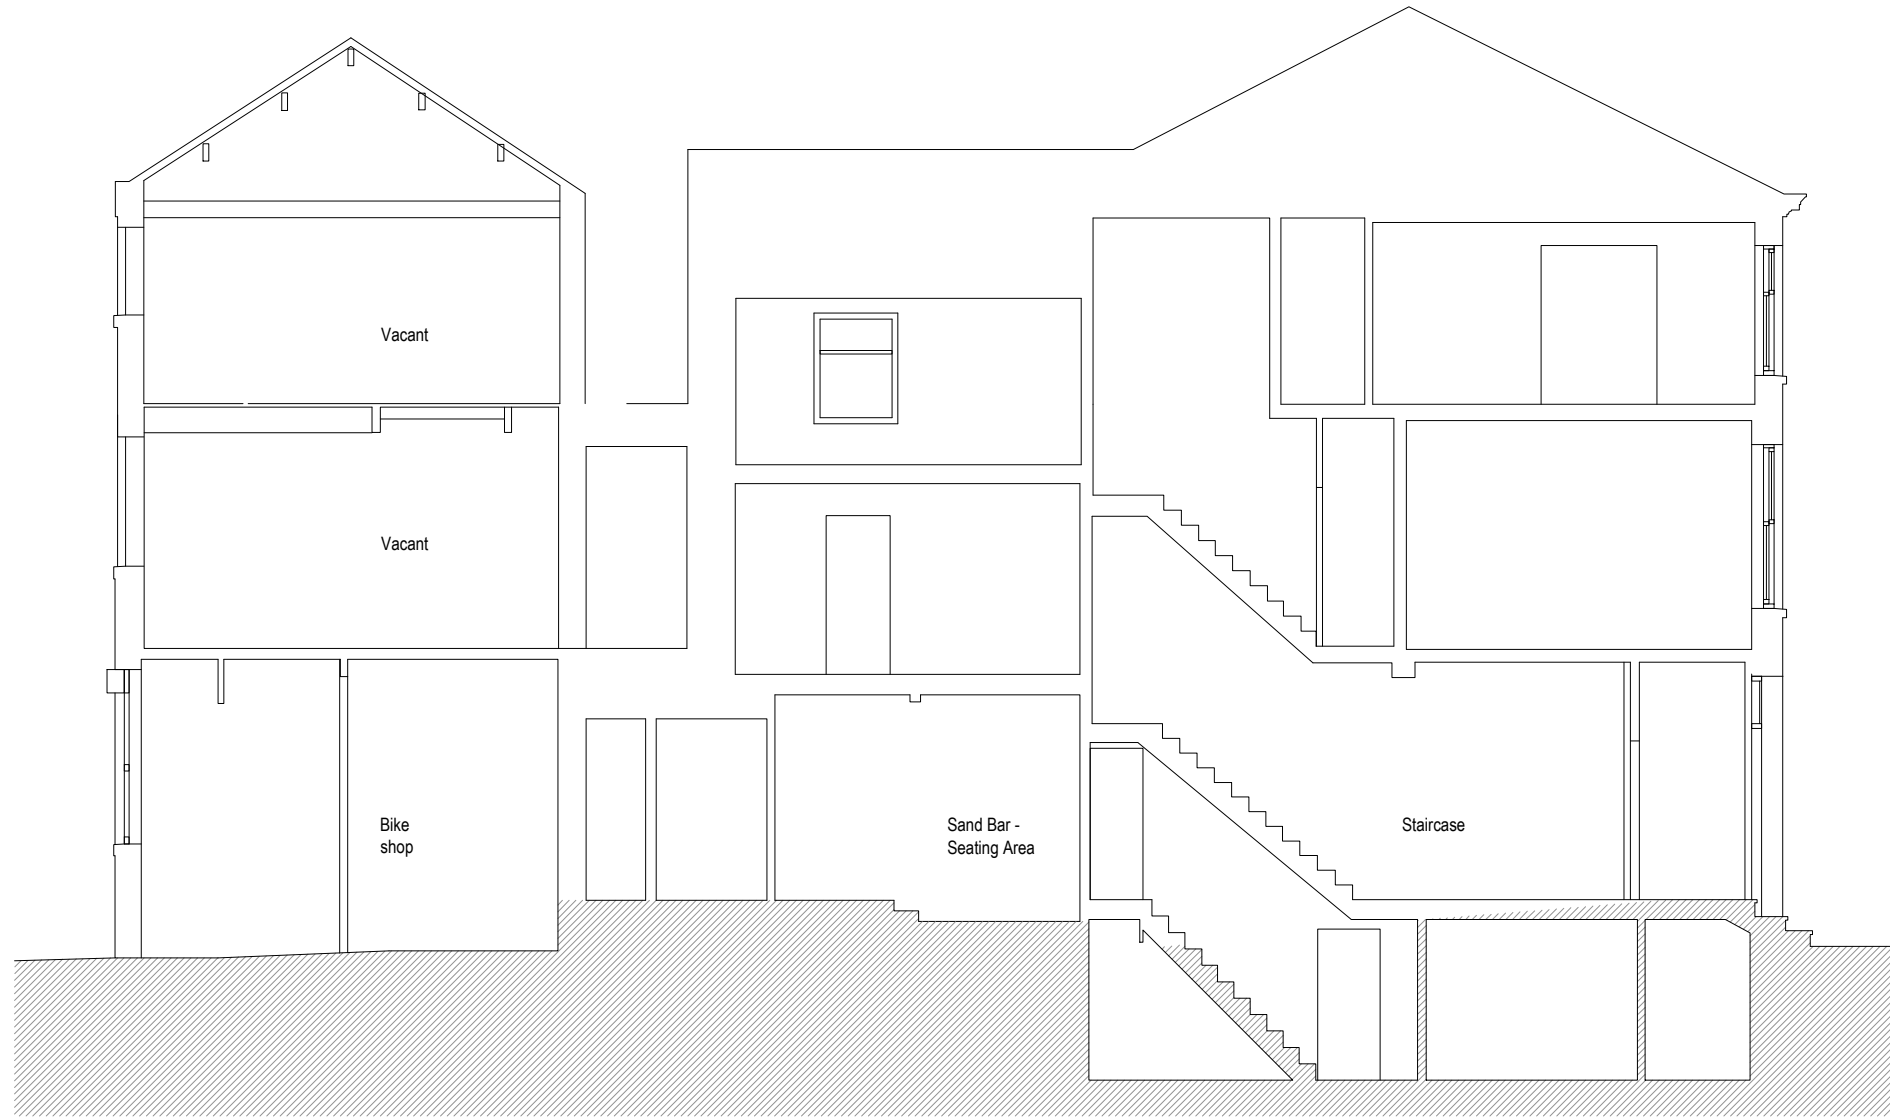

Existing Cross Section AA



Existing Cross Section BB



Proposed PBSA - Key Plan



SCALE 1:



Proposed Cross Section AA



SCALE 1:



Proposed Cross Section BB



SCALE 1:

Extent of Purpose Built Student Accommodation (PBSA) proposal.

rev.:-		date:-	
client:	project:	drawing:	
GROSVENOR HOLDING MCR LIMITED	120-124 GROSVENOR STREET MANCHESTER, M1 7HL	STUDENT ACCOMMODATION CROSS SECTIONS AA & BB	
project no:	drawing no:	revision:	drawn: checked: date: scale @ A1
7499	PS.06	-	F1 08.04.25 As noted