
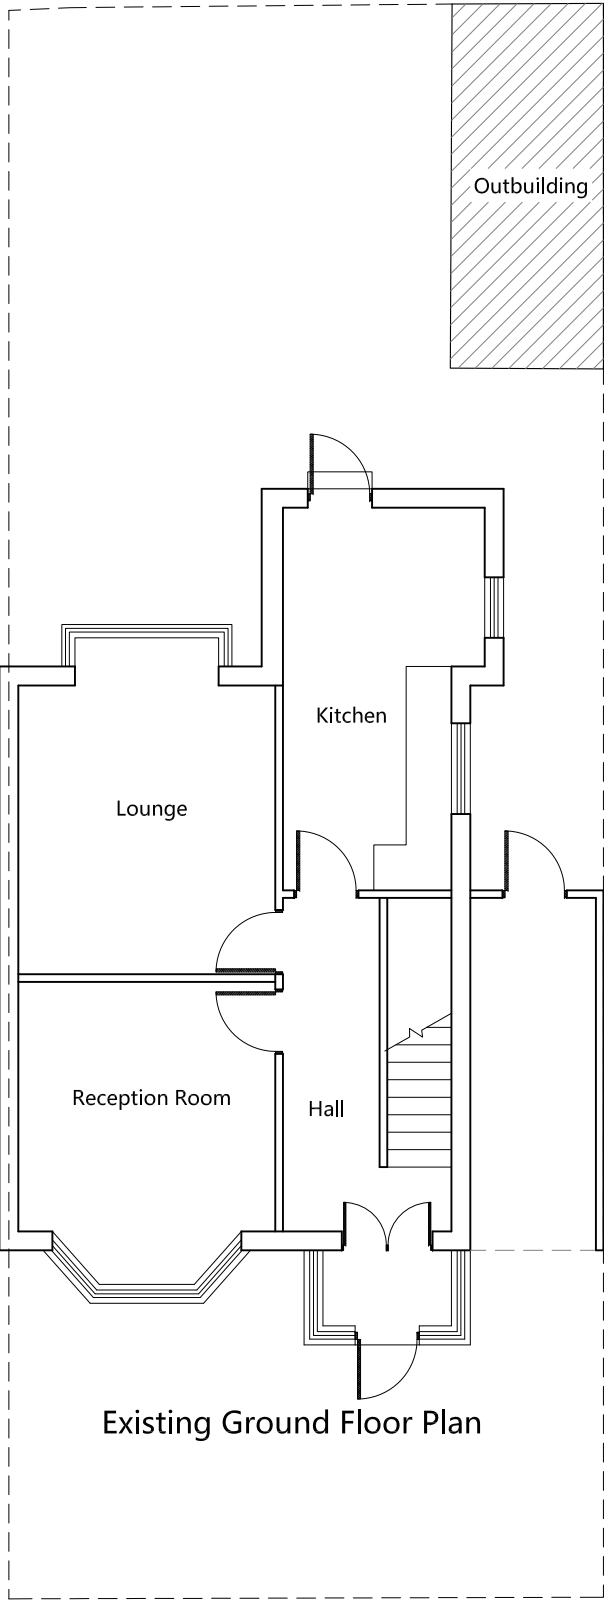
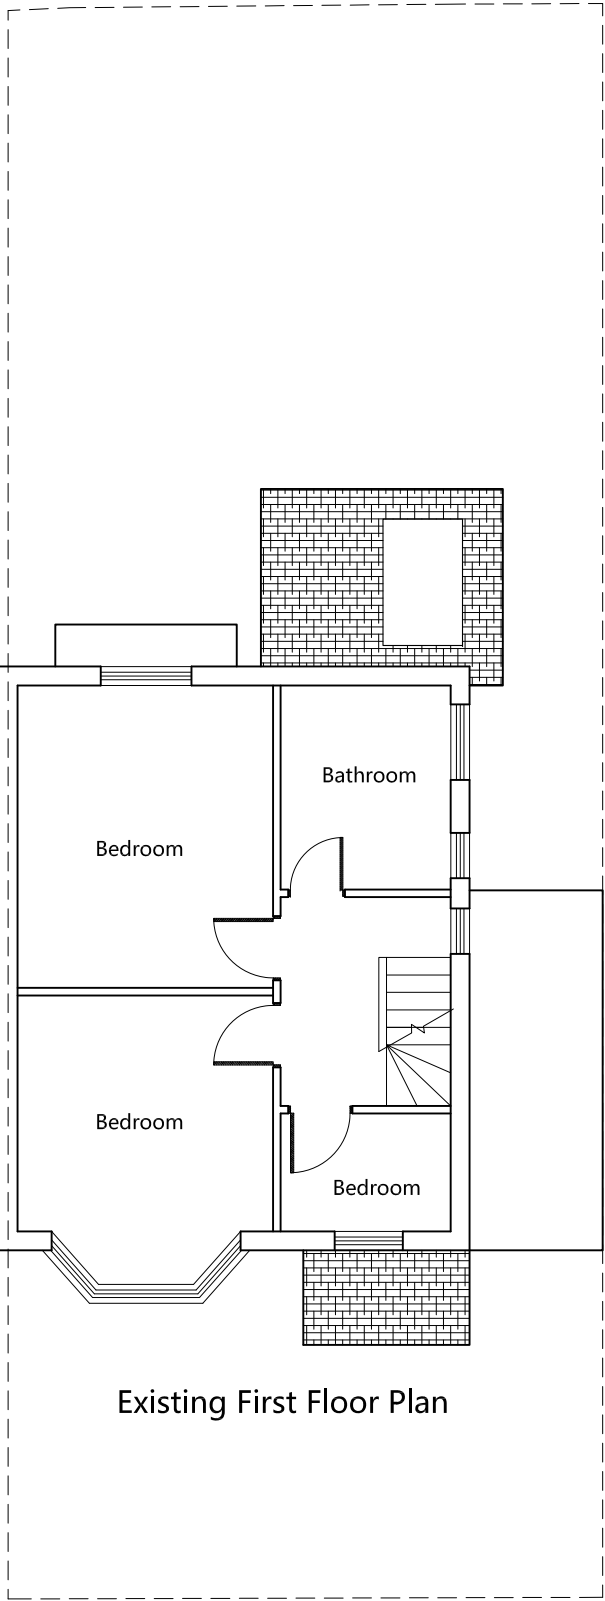
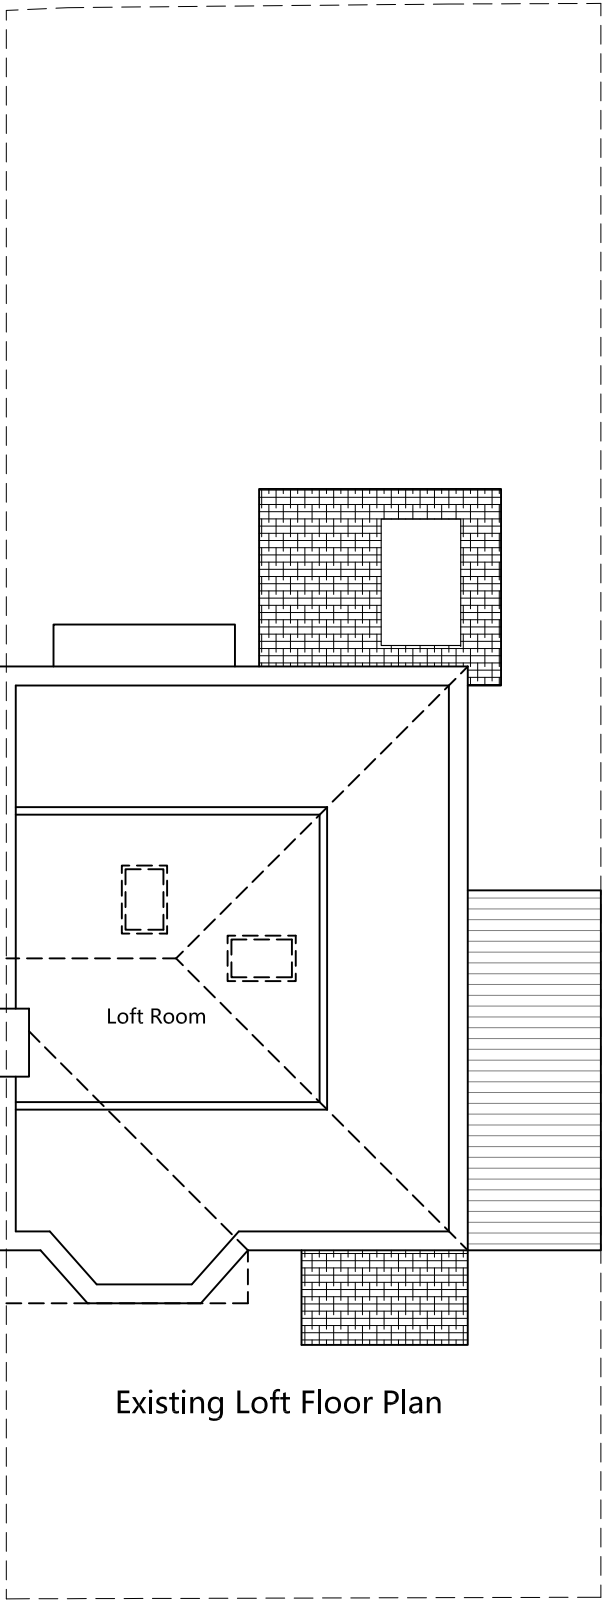


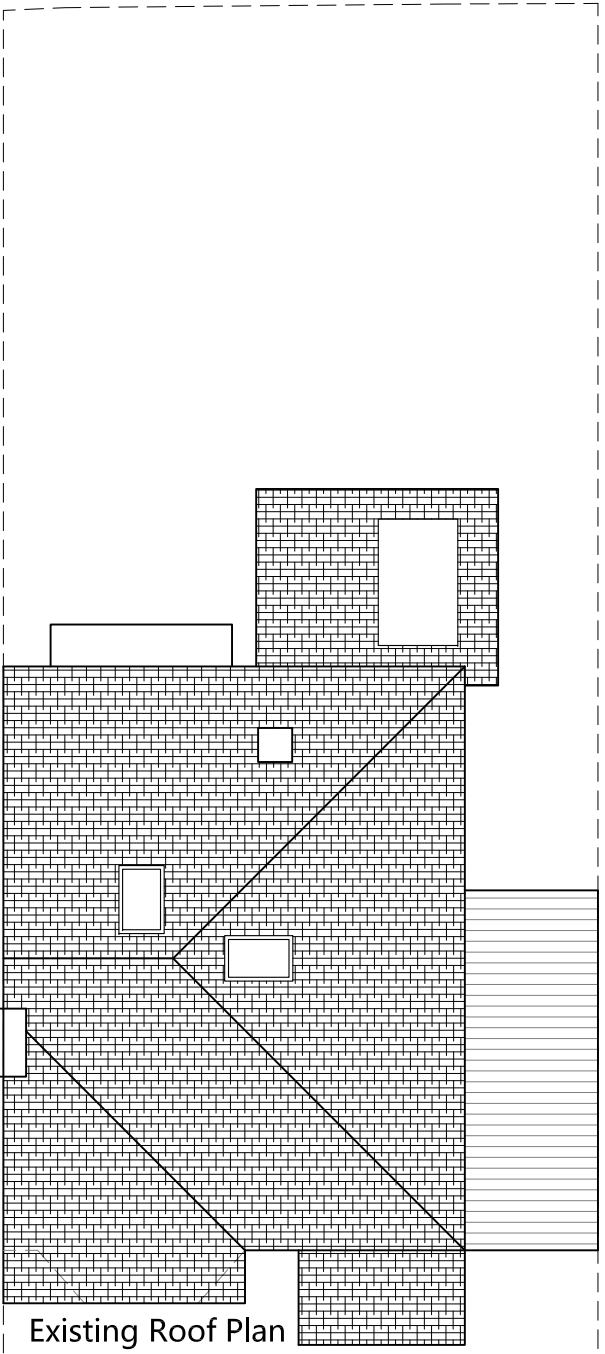

Project 6 GREENSTEAD AVENUE MANCHESTER M8 0NR		
Drawing Title EXISTING PLANS		
Drawing No. 101		
Drawn: ZU	Status: Planning	Date 04.04.2025
Scale @ A3		1:100