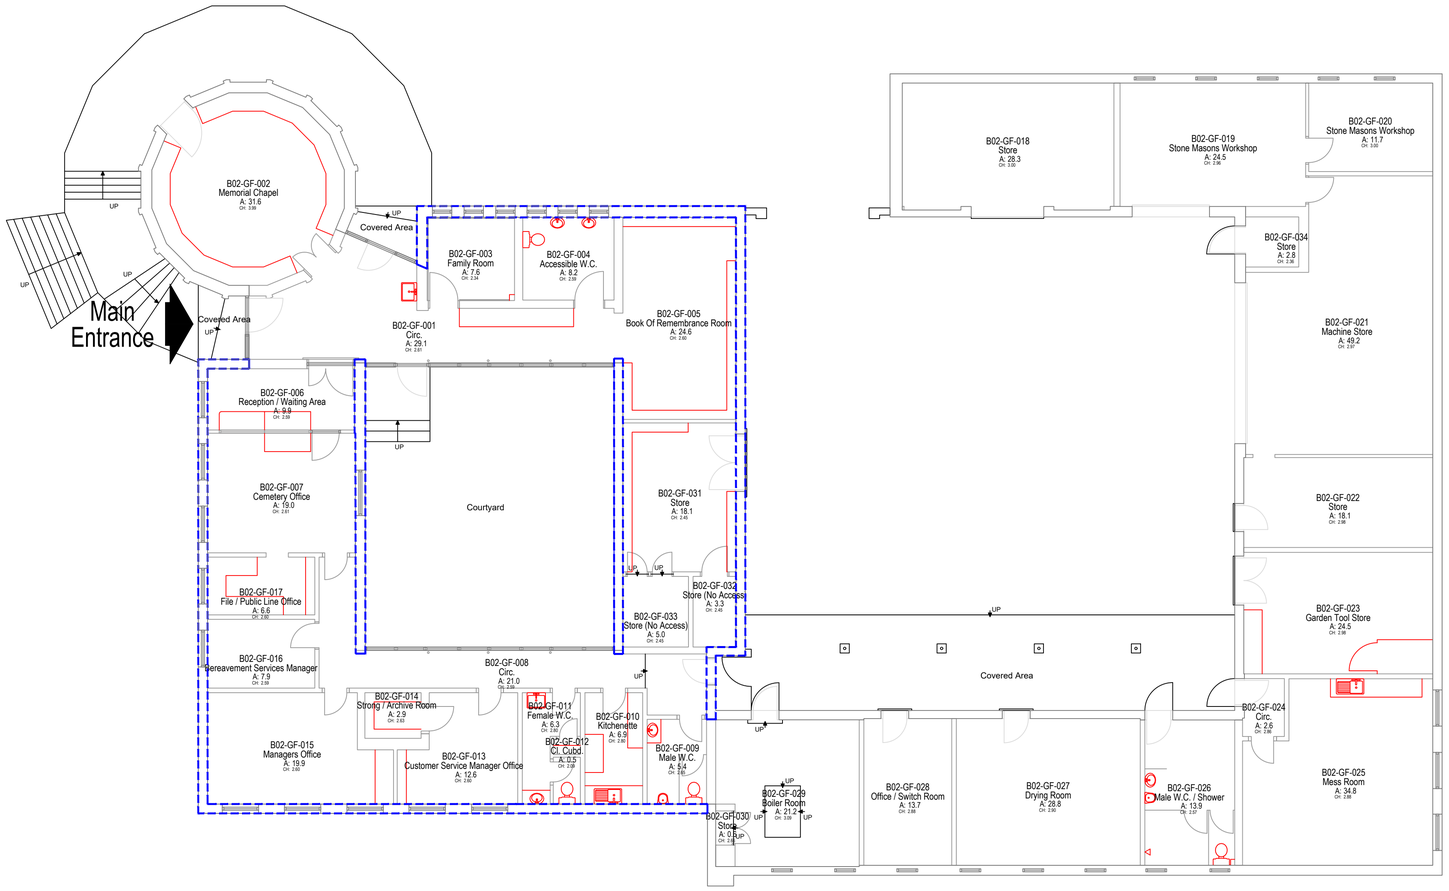

Notes:

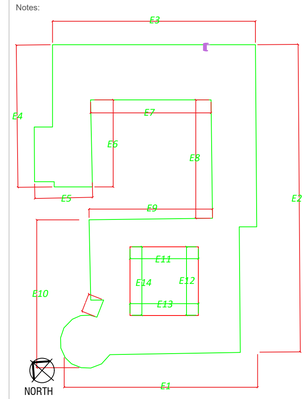

Supply and Install EPS Bead cavity wall insulation in to all existing masonry cavity wall areas to the office section of the building.

Note: No DPC is visible to the Chapel Walls or Yard, as such it is unlikely that a guarantee can be gained in this area and as such is not recommended for insulation.

Existing pointing is to be mechanically racked out using a brick mortar router to a depth of 40mm and repointed using a 1:4 mortar mix made up with matching colour mortar.

Copyright: All rights reserved. This drawing must not be reproduced without permission from Drees & Sommer UK Ltd. Do not scale off this drawing. All dimensions are to be checked on site by contractor / sub contractor. Any discrepancies to be reported to Drees & Sommer UK Ltd.

DREES & SOMMER

1.06 South Harrington Building
182 Sefton Street
Liverpool
L3 4BQ
Tel: 0151 430 2340

Office Locations
Ashford, Birmingham, Leeds, Liverpool, London, Manchester & Oxford.
www.dreso.uk

Rev	Date	Revision notes	By	Check
-				

Client MCC Equans PSDS	*Drawing Title* Blackley Office & Yard CWI Plan
Project Title Decarbonisation Scheme Blackley Office & Yard	*Drawn* AH / *Date* 10/24 / *Checked* GM / *Date* 10/24
DWG No. 24606.106	*Scale* 1:100 / *Revision*

Blackley Cemetery Office & Yard Proposed Ground Floor Plan

SCALE @ 1:100

1:100 0 2 4 6 8 10 m
1:1 0 0.1 m

A1