




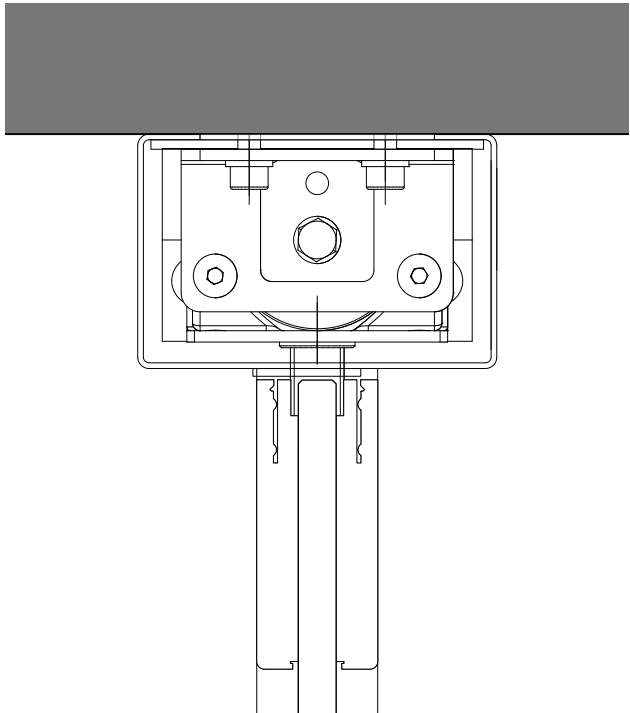


1 Door Head Detail (Frameless Glass Door)
Scale: Half Actual Size

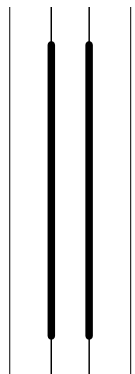


2 Door Mid Rail Detail (Frameless Glass Door)
Scale: Half Actual Size

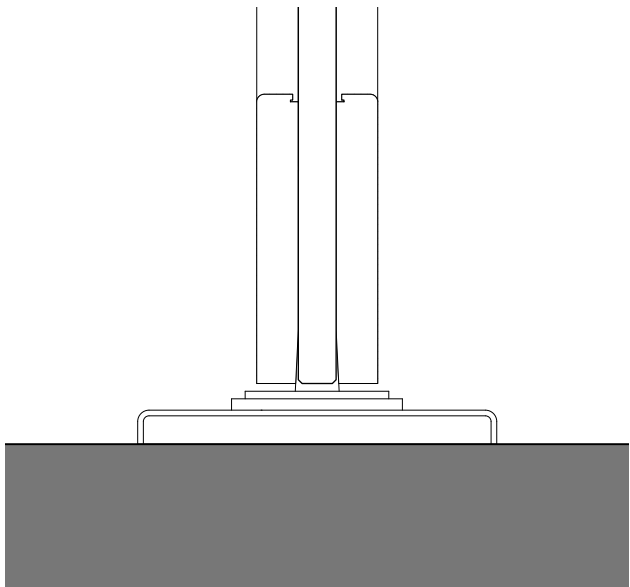

3 Door Threshold Detail (Frameless Glass Door)
Scale: Half Actual Size

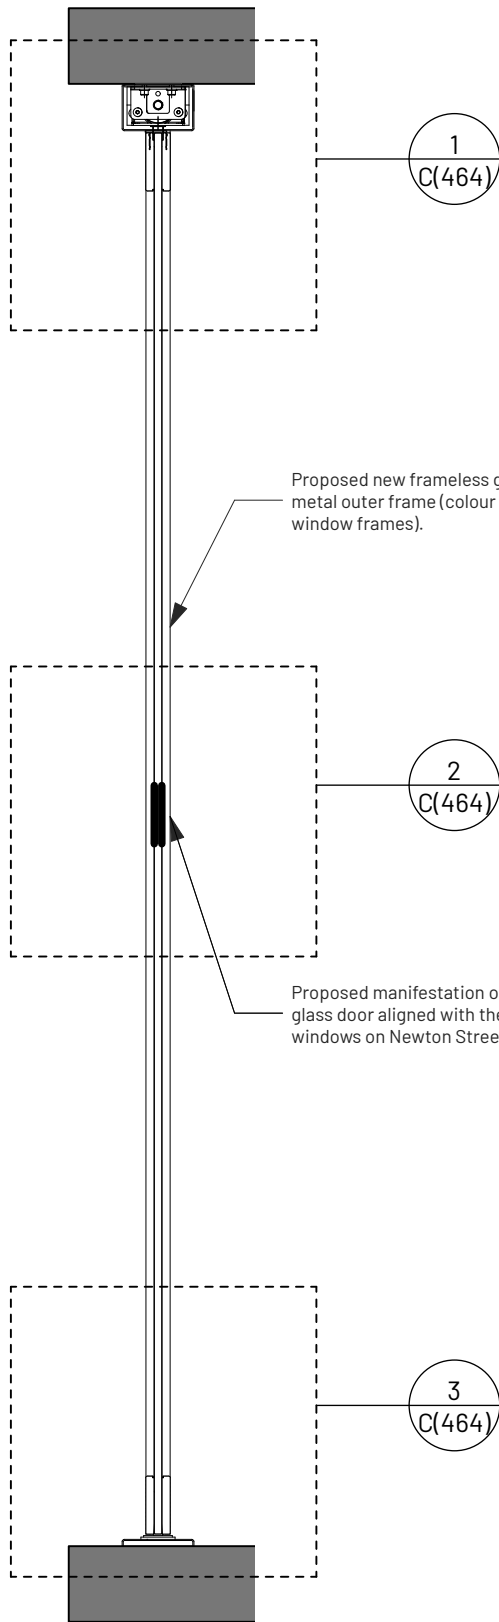

4 Section (Frameless Glass Door)
Scale: 1:10

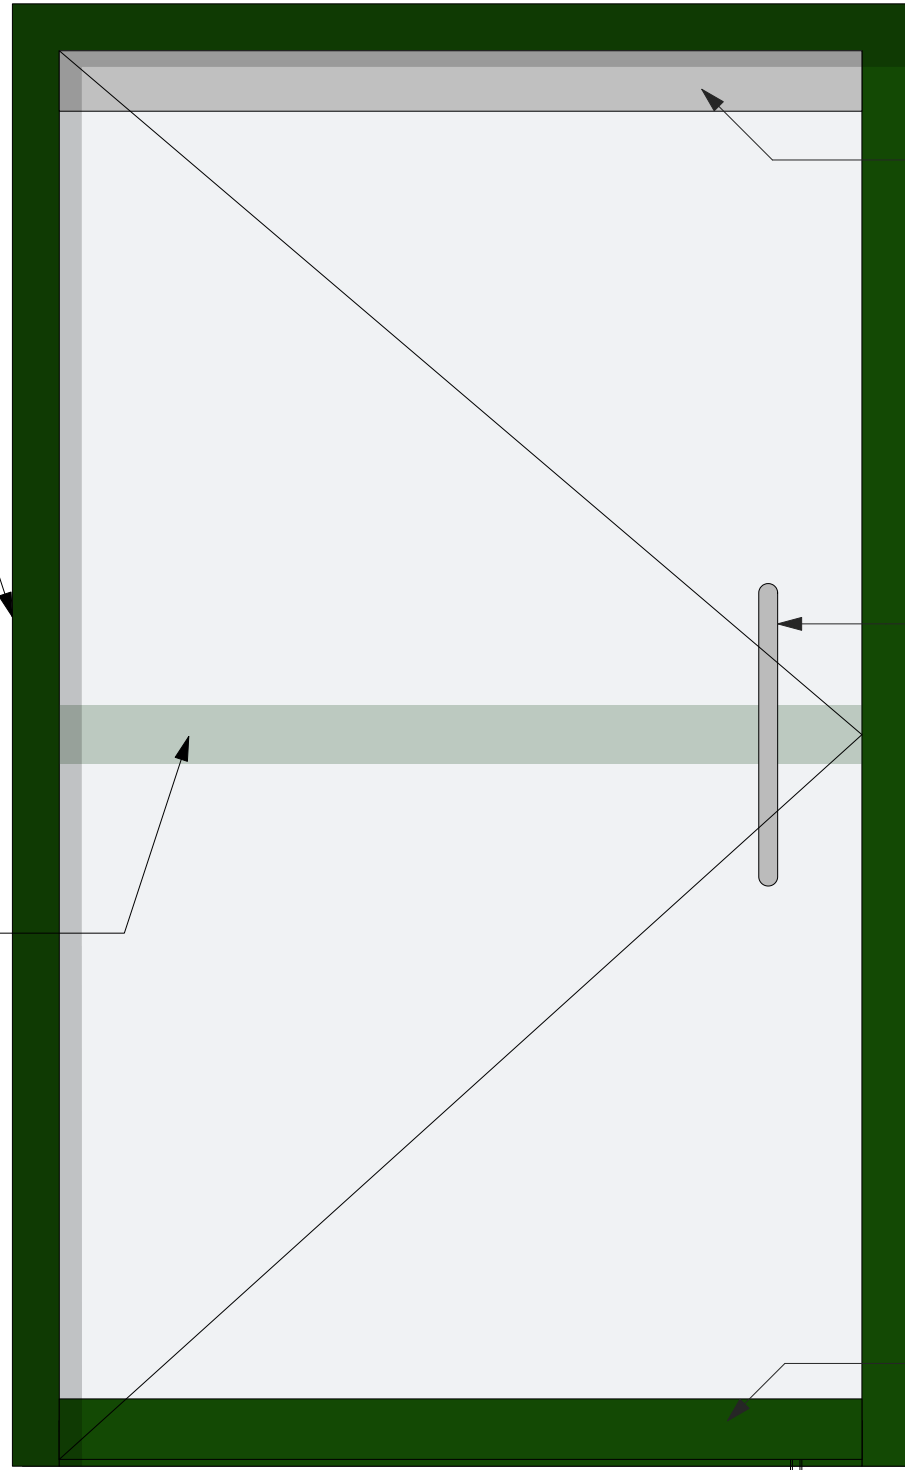

5 Door Elevation (Frameless Glass Door)
Scale: 1:10

Proposed new frameless glass doors, in a metal outer frame (colour to match existing window frames).

Proposed manifestation on the frameless glass door aligned with the mid-rail of street windows on Newton Street.

Proposed top rail with maglock.

Proposed D-bar door handle.

Proposed green bottom rail with standard lock.

NOTE
*References to previously approved interventions refer to application ref:

- 118677/FO/2017
- 118678/LO/2017

- 134141/FO/2022
- 134142/LO/2022

A 27/08/2025 Bottom rail coloured green. RD RD

REV NOTE DRN/CHK

8-16 Newton Street 2022

Proposed Frameless Glass Door Details

PROJECT REF. 1665
DRWG NO. P(208)
REVISION A
SCALE 1:10 @ A3
DATE 1st Nov 24
DRAWN RD

SK sketch E existing P proposed T tender C construction FI final issue

+44 161 236 0051
ARCHITECT@ATELIERMB.CO.UK

ATELIER.MB