


1 Ground Floor
2252 1 : 50

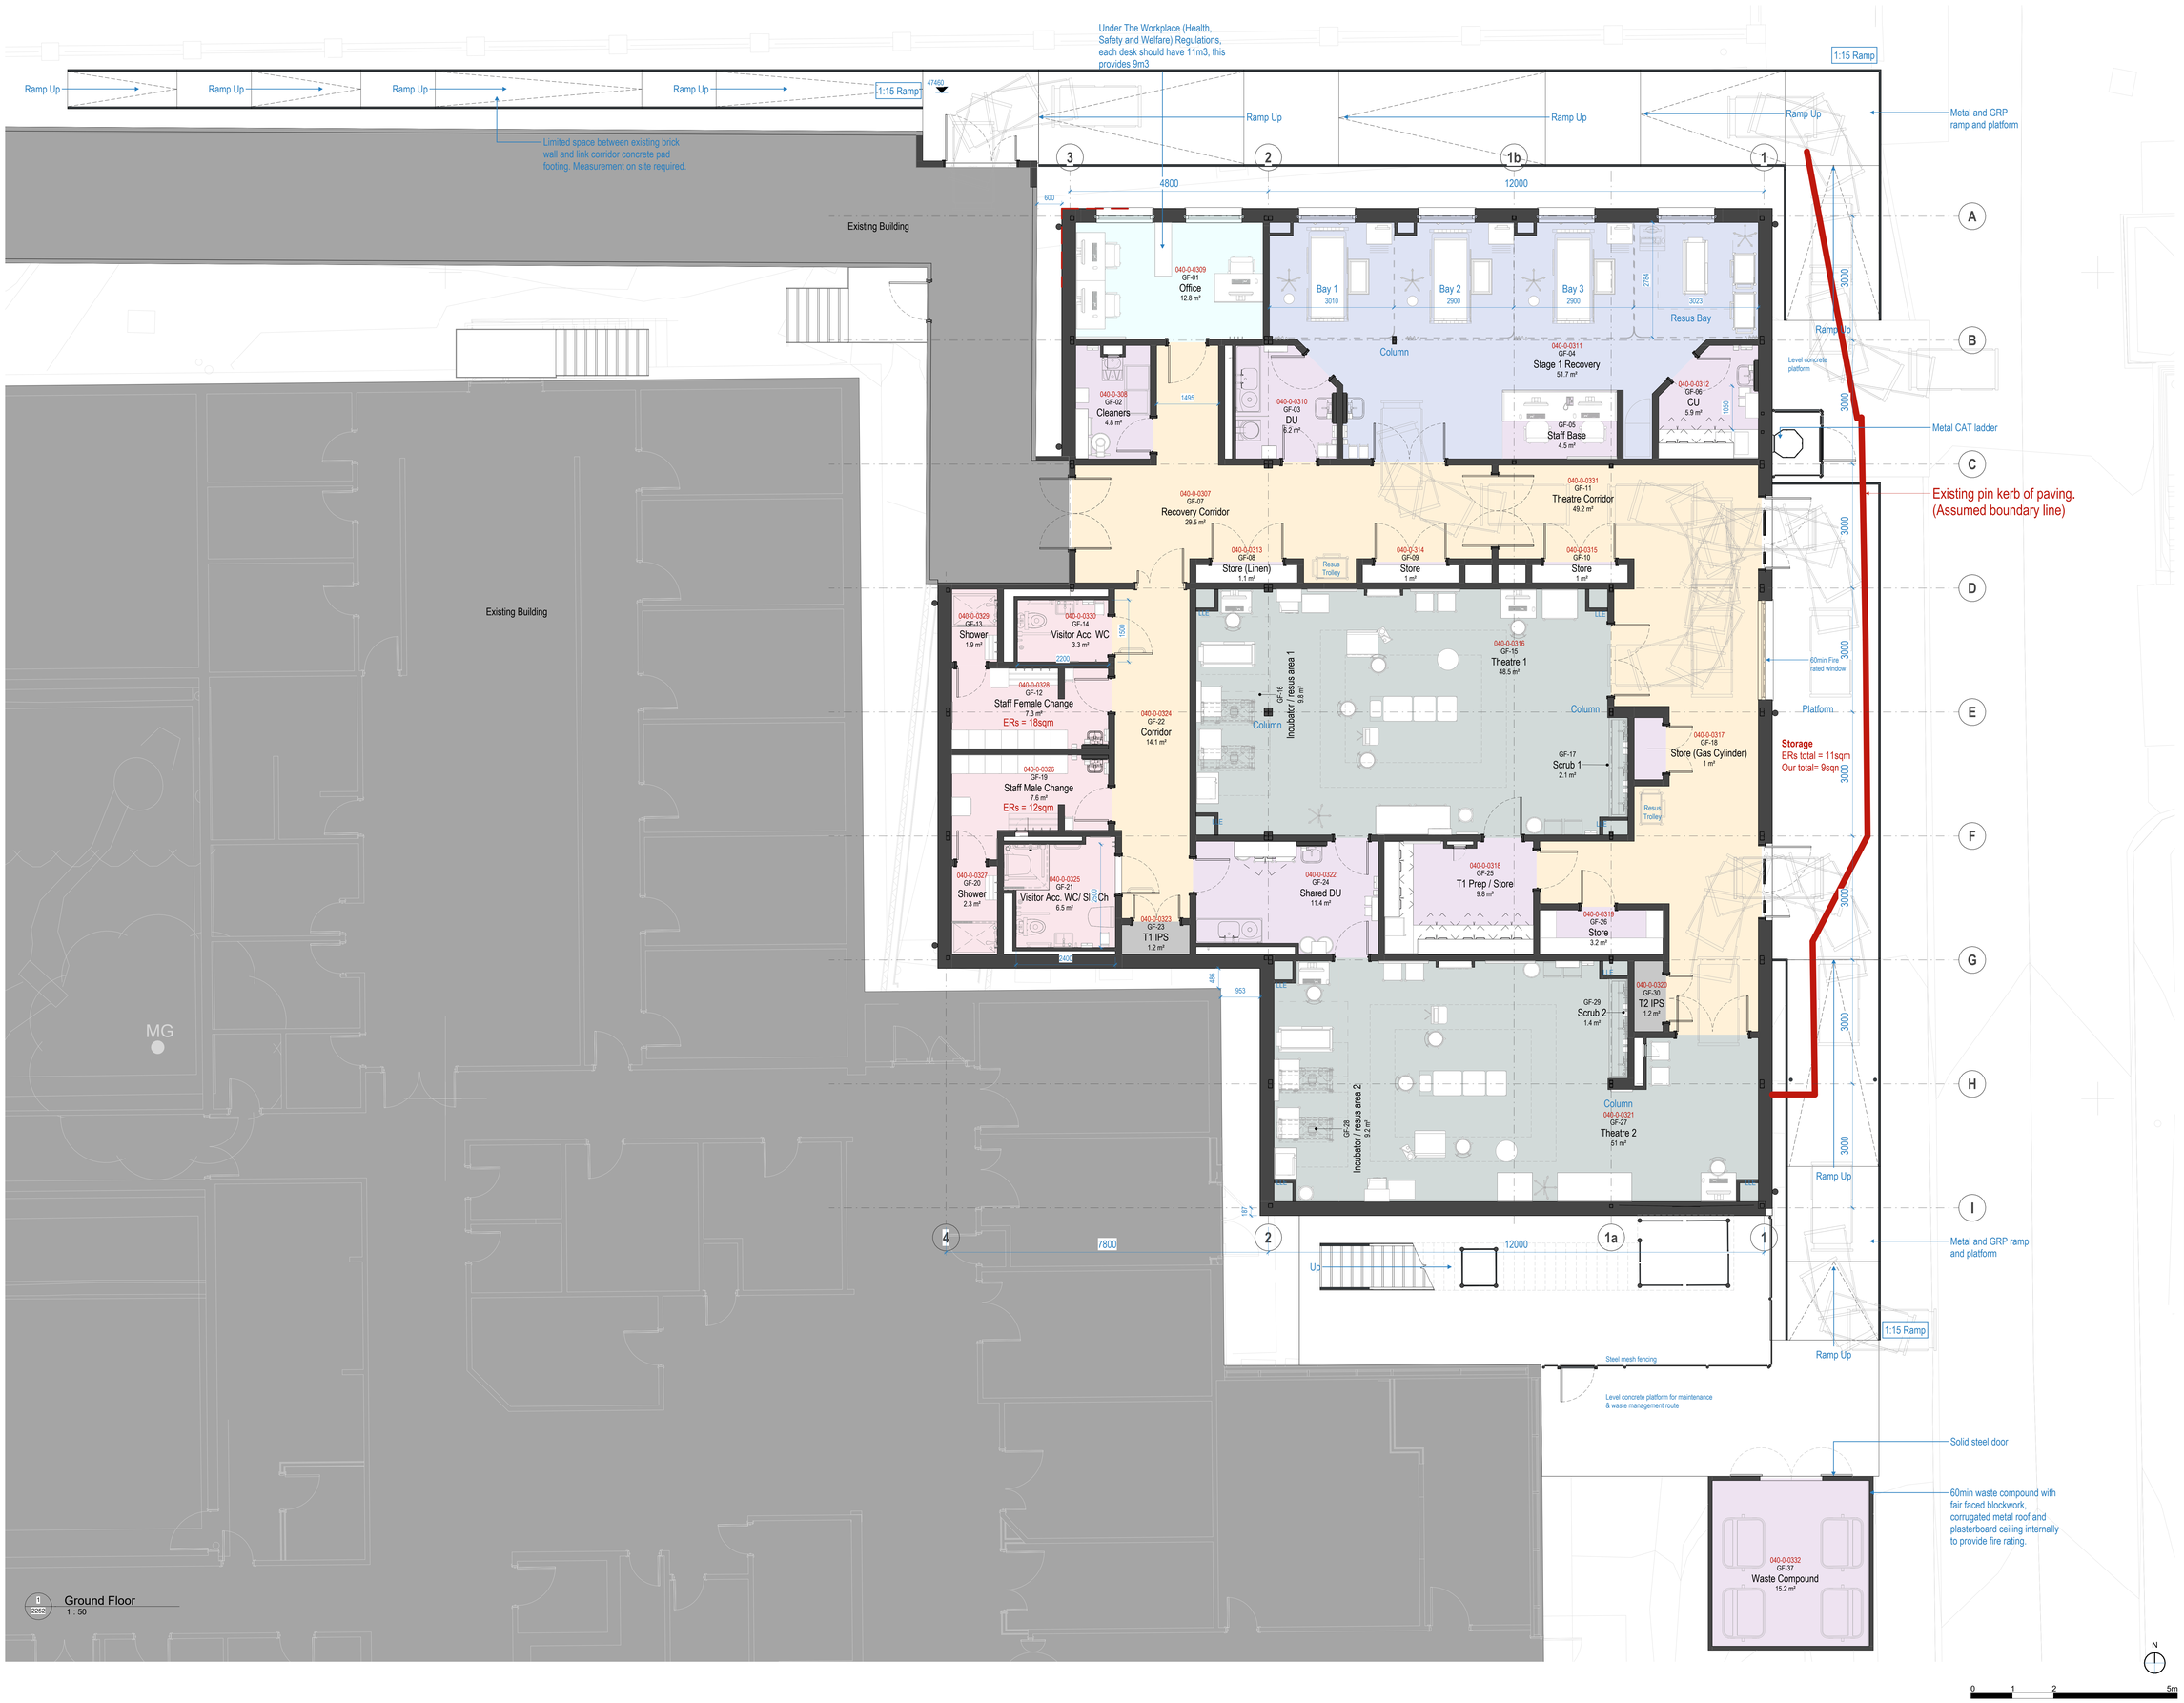


Key

- Existing building fabric
- New Building fabric
- Circulation
- Office
- Plant
- Stage 1 Recovery
- Support
- Theatres
- WCs

Vanguard Healthcare Solutions

| Rev | Date | Description/ Drawn/ Sign |
|---|---|---|
| A02 | 04.08.25 | Planning Stage 4 Issue/ EE/ MJF/ TB |
| A01 | 18.07.25 | Planning Set/ EE/ TB |

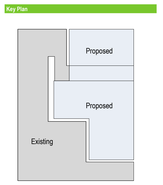sonnemanntoon

3rd Floor, Camelford House, 87-90 Albert Embankment, London, SE1 7TP, United Kingdom
+44 (0)20 7580 8881 www.st-arch.co.uk

Drawing not intended to be scaled. If scaling from the drawing is required, be aware of reprographic discrepancies and tolerances, critical dimensions to be checked. Architect to be informed of all discrepancies in dimensions. Contractor to check all dimensions on site. © Drawing protected by copyright

Project Title
Vanguard Wythenshawe

Drawing Title
PROPOSED PLANS
Planning - Ground Floor

| Scale | Status | Revision |
|---|---|---|
| 1: 50 @A0<br>1: 100 @A2 | APPROVAL | A02 |

Drawing number
PR1334-STN-XX-00-DR-A-2252