


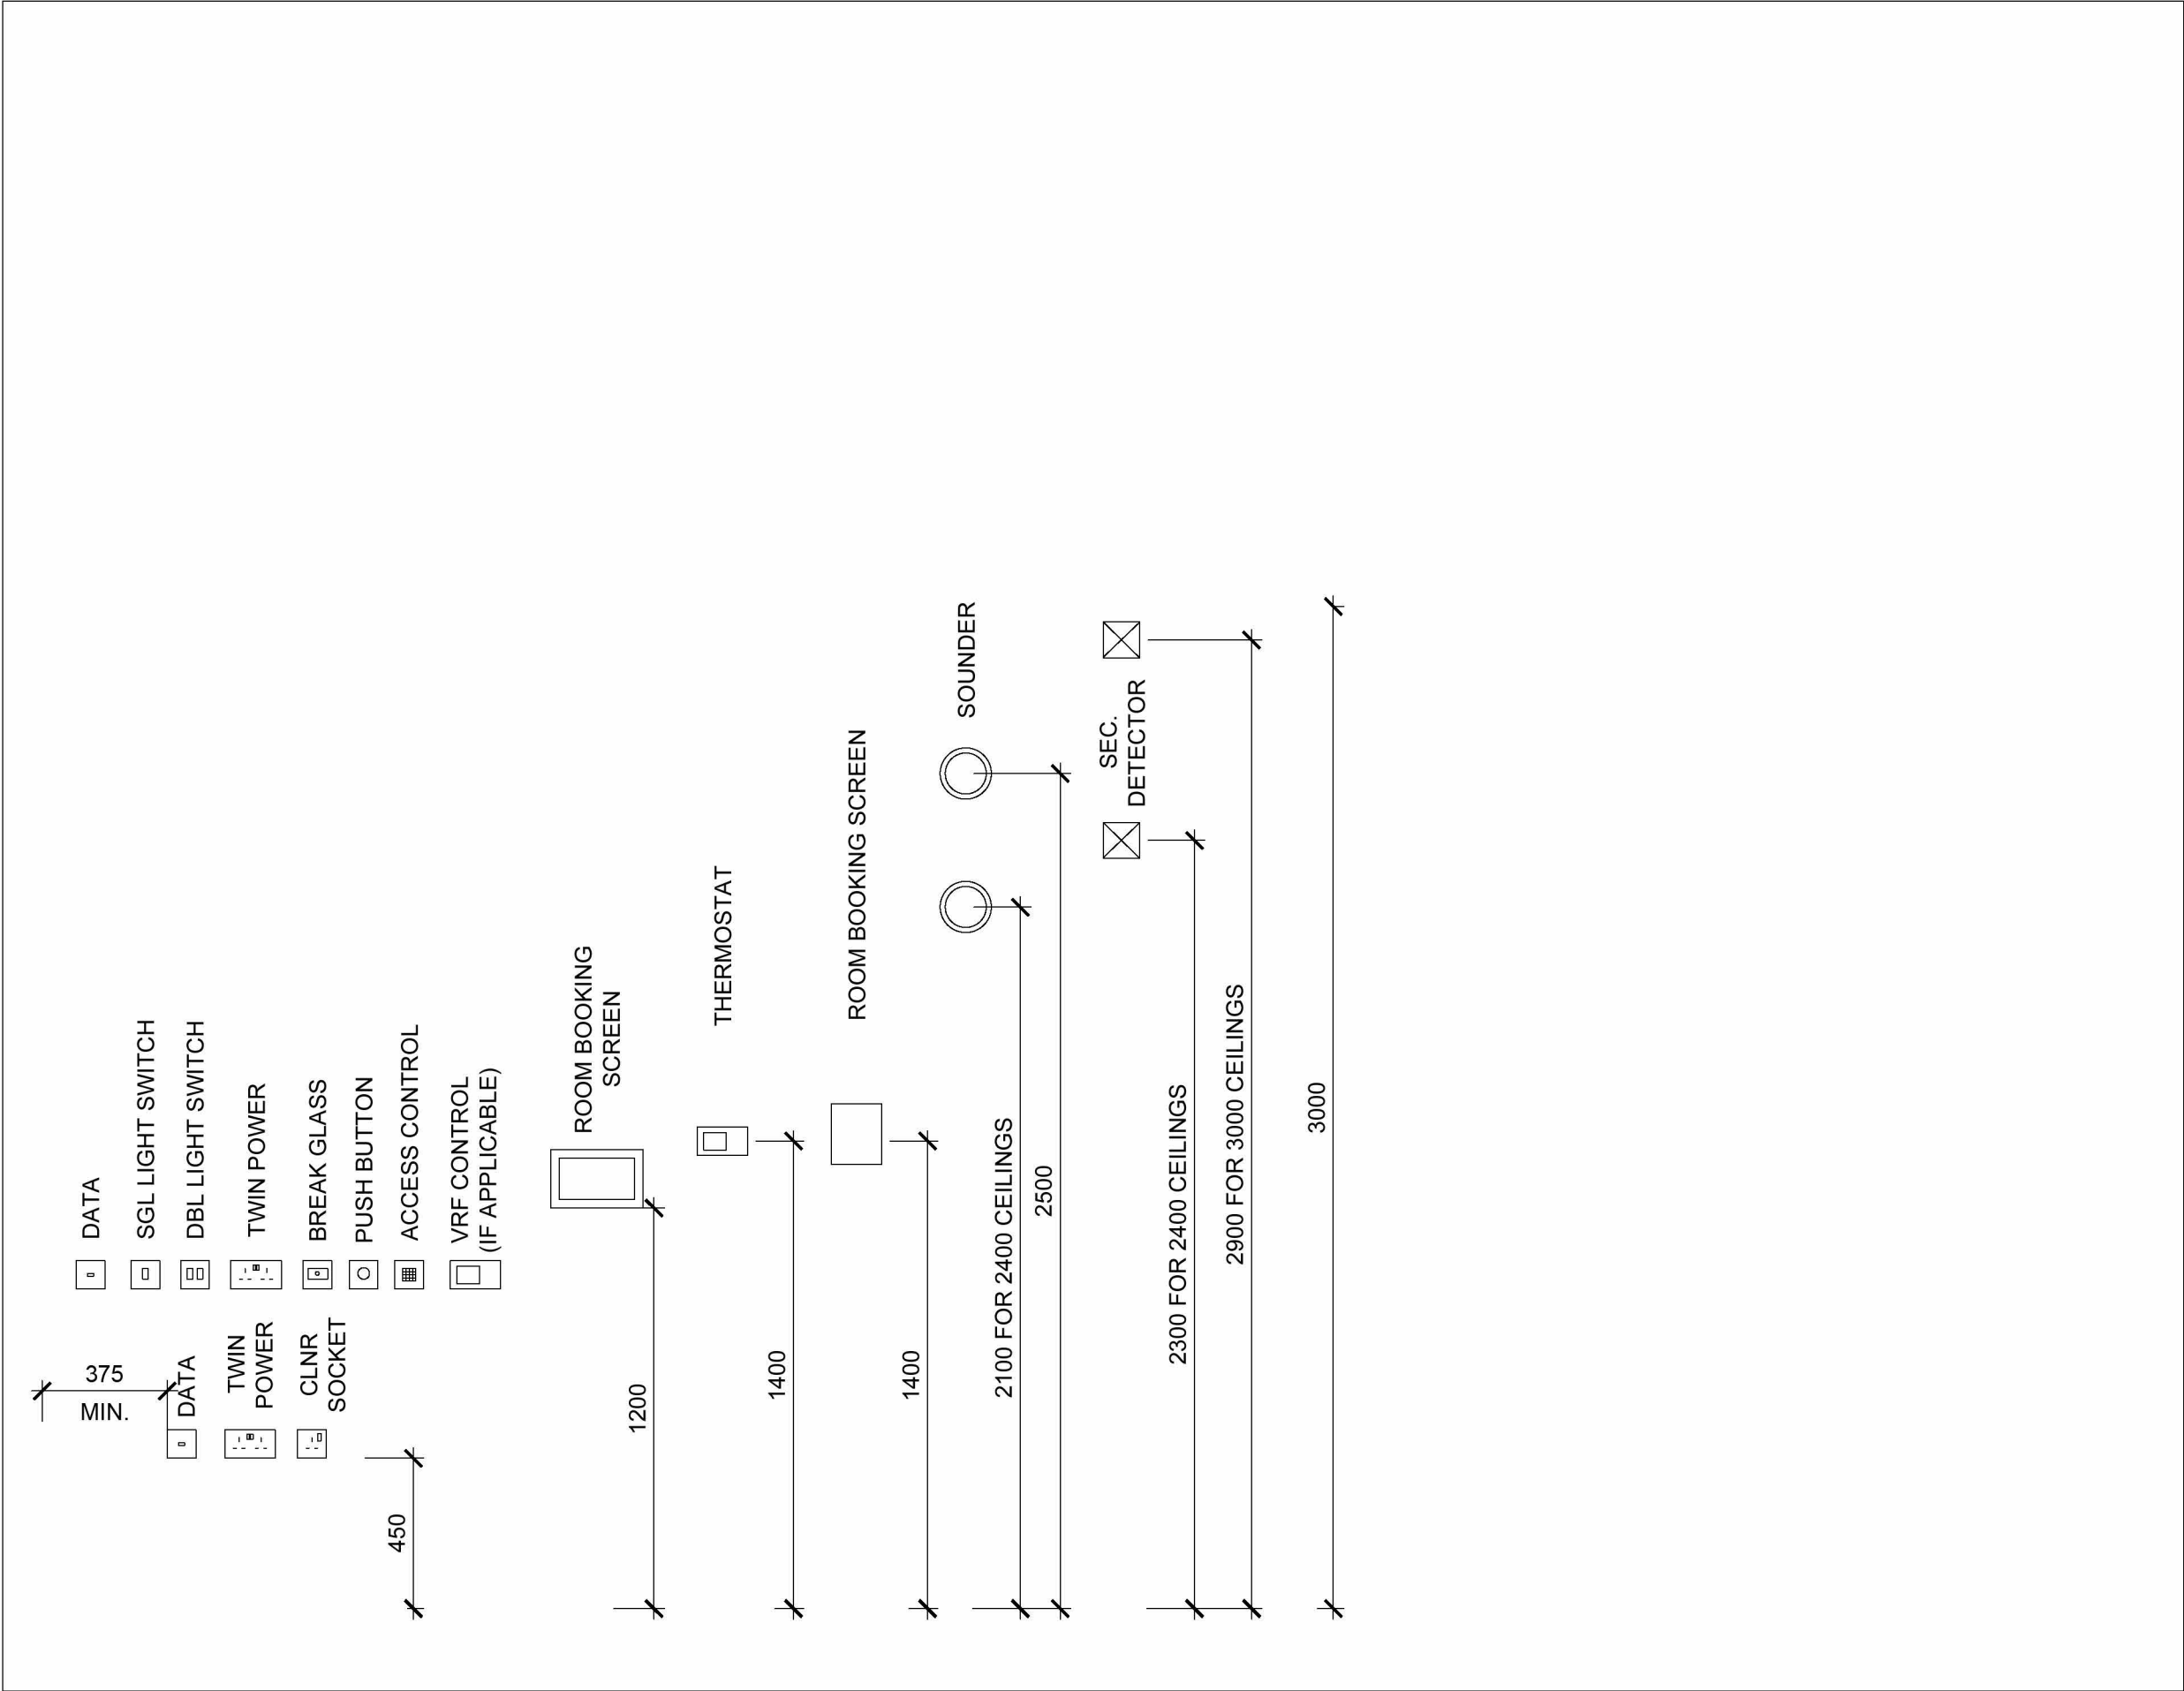

- NOTES.
- DO NOT SCALE FROM THIS DRAWING.
 - ALL MEASUREMENTS ARE IN MILLIMETRES UNLESS STATED OTHERWISE.
 - THIS DRAWINGS IS TO BE READ IN CONJUNCTION WITH THE SPECIFICATION AND ALL RELEVANT ARCHITECTURAL, ELECTRICAL, MECHANICAL AND STRUCTURAL DRAWINGS.
 - UNIVERSITY OF MANCHESTER. THIS DRAWING MUST NOT BE REPRODUCED WITHOUT PERMISSION.
 - DIRECTORATE O ESTATES AND FACILITIES TO BE NOTIFIED OF ANY DISCREPANCIES.

Scale Bars		TO BE USED ONLY AS GUIDANCE			
1:100	mm	0	1000	2000	3000
1:200	mm	0	1000	2000	3000
1:500	M	0	10	20	30
1:1250	M	0	10	20	30

P02 Stage 4 Tender Issue	21.08.25	MD
P01 Stage 4 Issue	24.07.25	MD
Rev Description	Date	By



Directorate of Estates and Facilities
Beyer Building
The University of Manchester
Oxford Road
Manchester
M13 9PL

Fairhursts:
Fairhurst Architects
5th Floor
31 Dale Street
Manchester
M1 1EY
+44 (0)161 831 7300

Drawing Status
STAGE 4

Project
University of Manchester ITS & Computer Science

Building Name
Eddie Newcomb

Building No.

Site Name
Burlington Street

Sub Site Name

Drawing Title
Standard Equipment Mounting Height Details

PM Avision Young	Drawn Author	Checked Checker	Authorised
---------------------	-----------------	--------------------	------------

Scale @A1	Date 21.08.25	Date 21.08.25	Date
-----------	------------------	------------------	------

Drawing No. 7808-FA-EN-ZZ-DR-A-23205	Revision P02
--	------------------------