


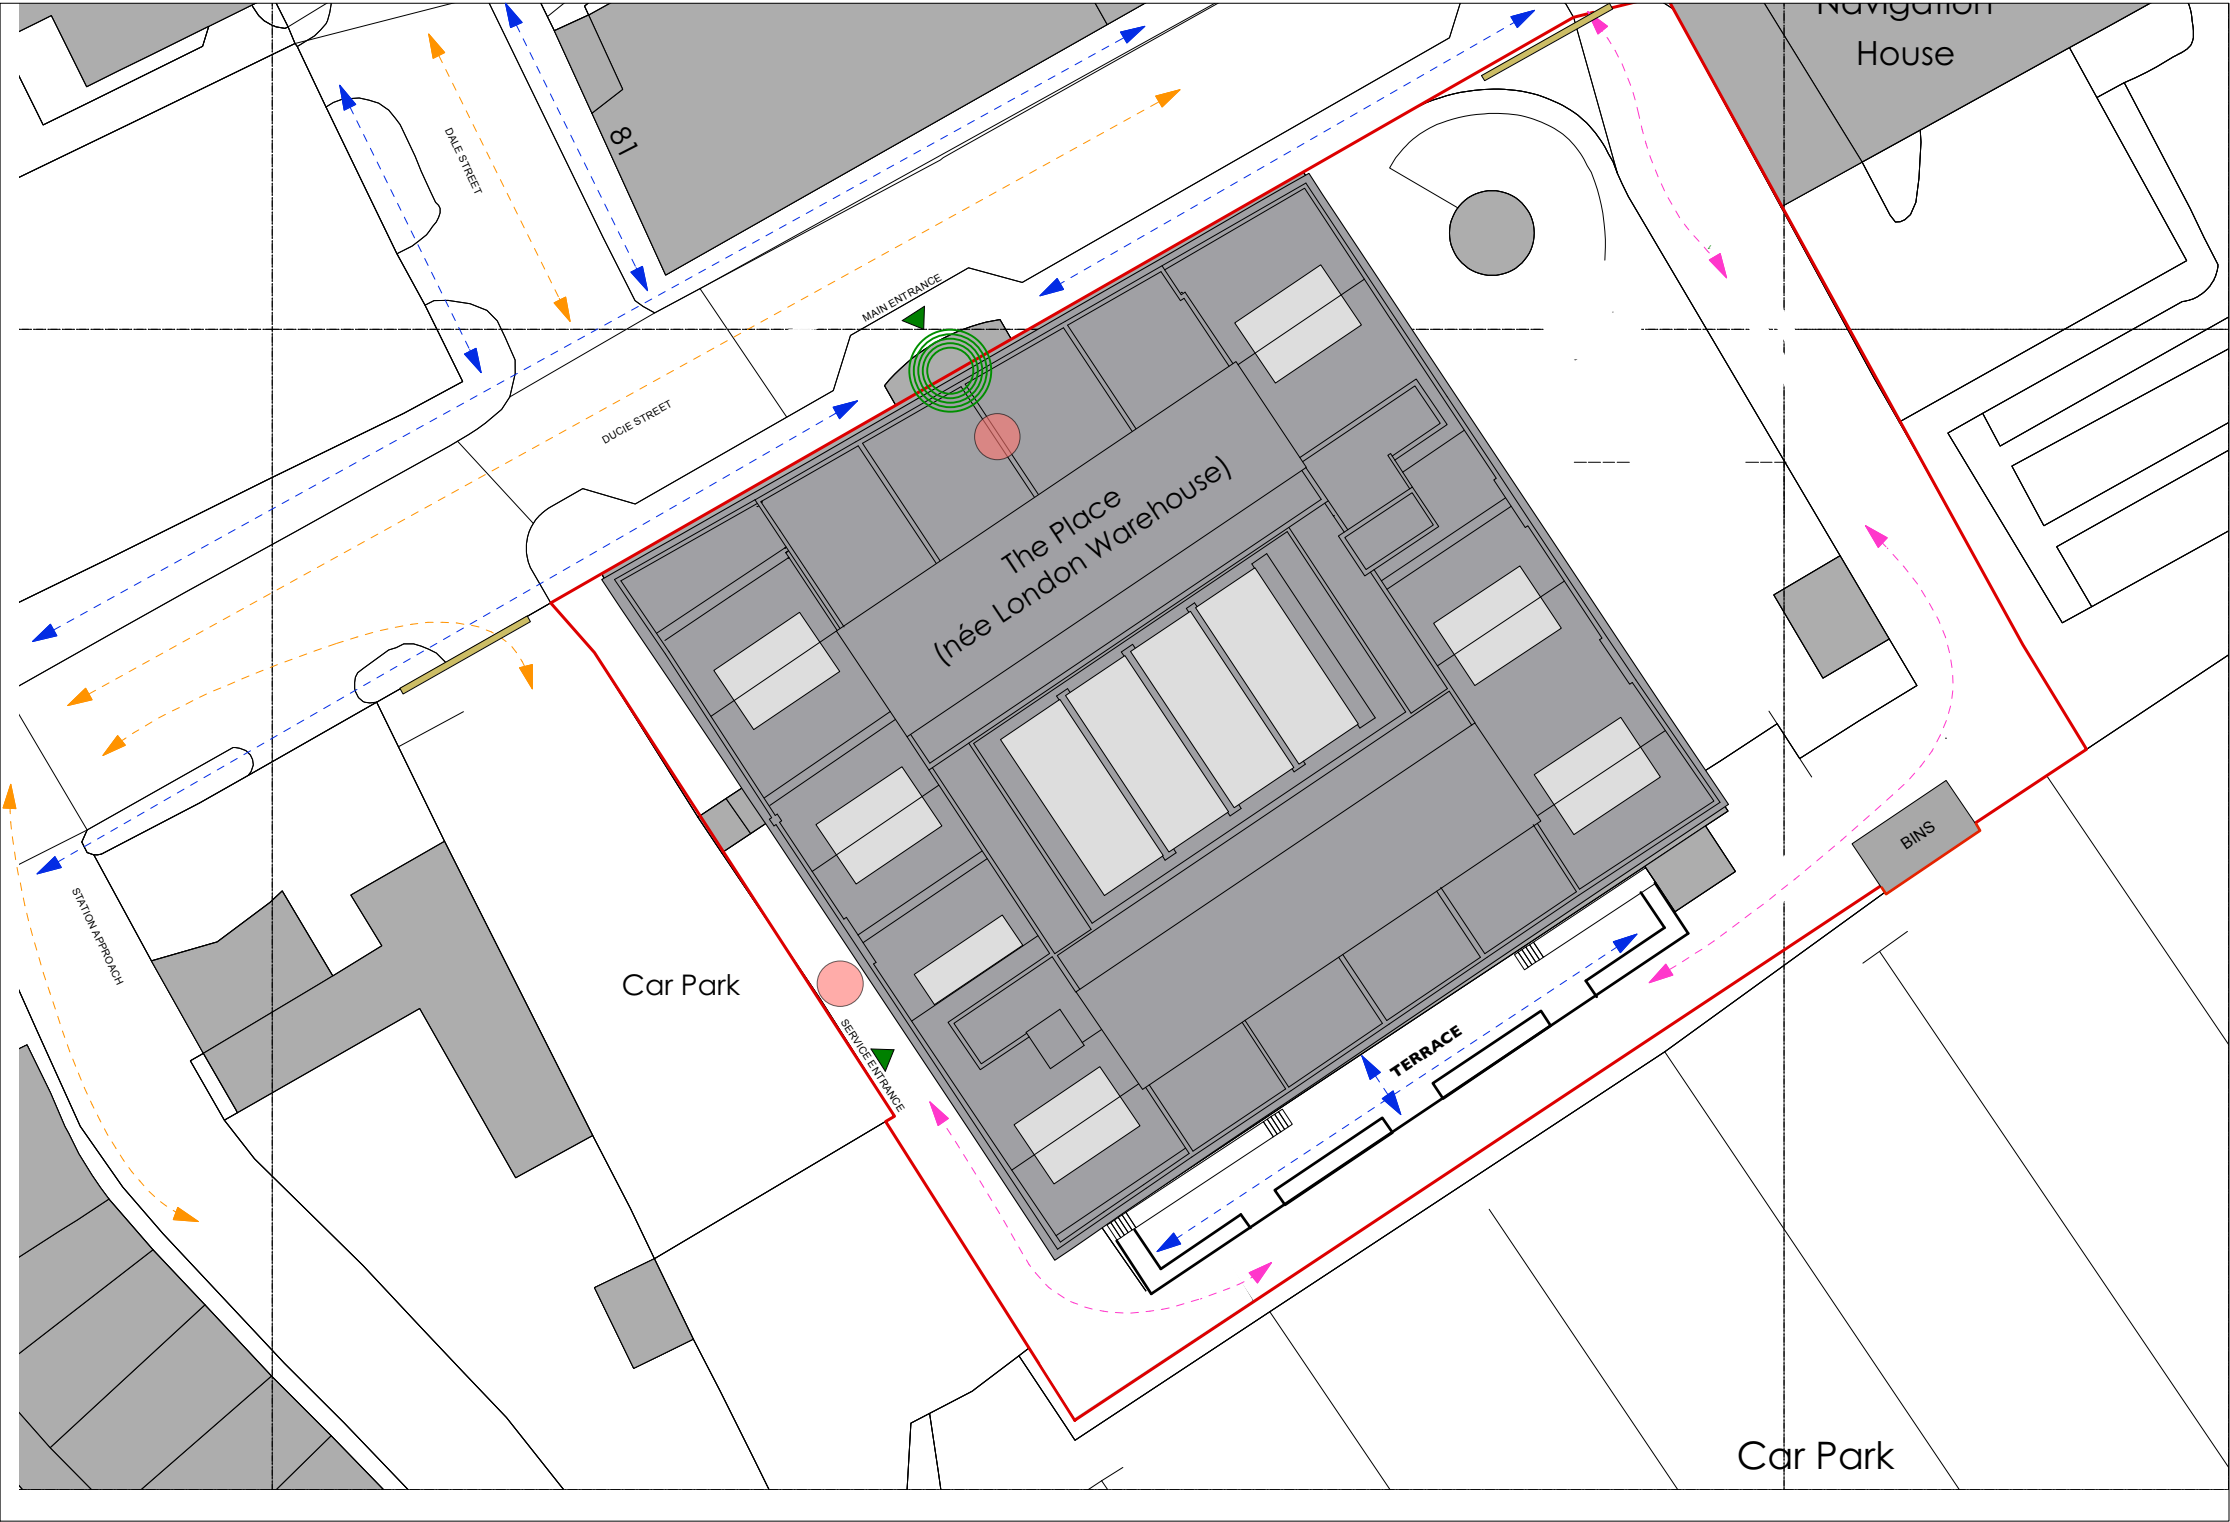



MAIN ACCESS TO MSF



GENERAL VEHICULAR MOVEMENT



PEDESTRIAN MOVEMENT



DELIVERIES + PRIVATE ROUTE



CYCLE STORE LOCATION



VEHICULAR CONTROL BARRIER / SECURITY AREA



note: This drawing is the property of **follow friday**. Copyright is reserved by them and the drawing is issued on the condition that it is not copied, reproduced or disclosed to any unauthorised person, wholly or in part, without the written consent of **follow friday**. **follow friday** will not accept responsibility for errors made by others in scaling from this drawing. All construction information should be taken from figured dimensions only.

FOLLOW FRIDAY
27 Trenchard St, Bristol

<mailto:marta@follow-friday.com>



CLIENT: STREET FOOD HOLDINGS

DRAWING TITLE
MSF ACCESS PLAN

PROJECT: MANCHESTER STREET FOOD

LOCATION: DSW, MANCHESTER

DATE	DRAWING NUMBER	DRAWN
05/09/2025	MSF_005	MG
REV	SCALE	ITEM/REF/STATUS
D	1:500 @ A3	-

REVISION

DATE

REVISION

DATE

A_ REMOVE PROPOSED BINS	08/07/2025
B_ BIN AREA SIZE UPDATED TO MATCH EXISTING	21/07/2025
C_ ARROW REMOVED	05/08/2025
D_ CYCLE STORE LOCATION ADDED	05/09/2025