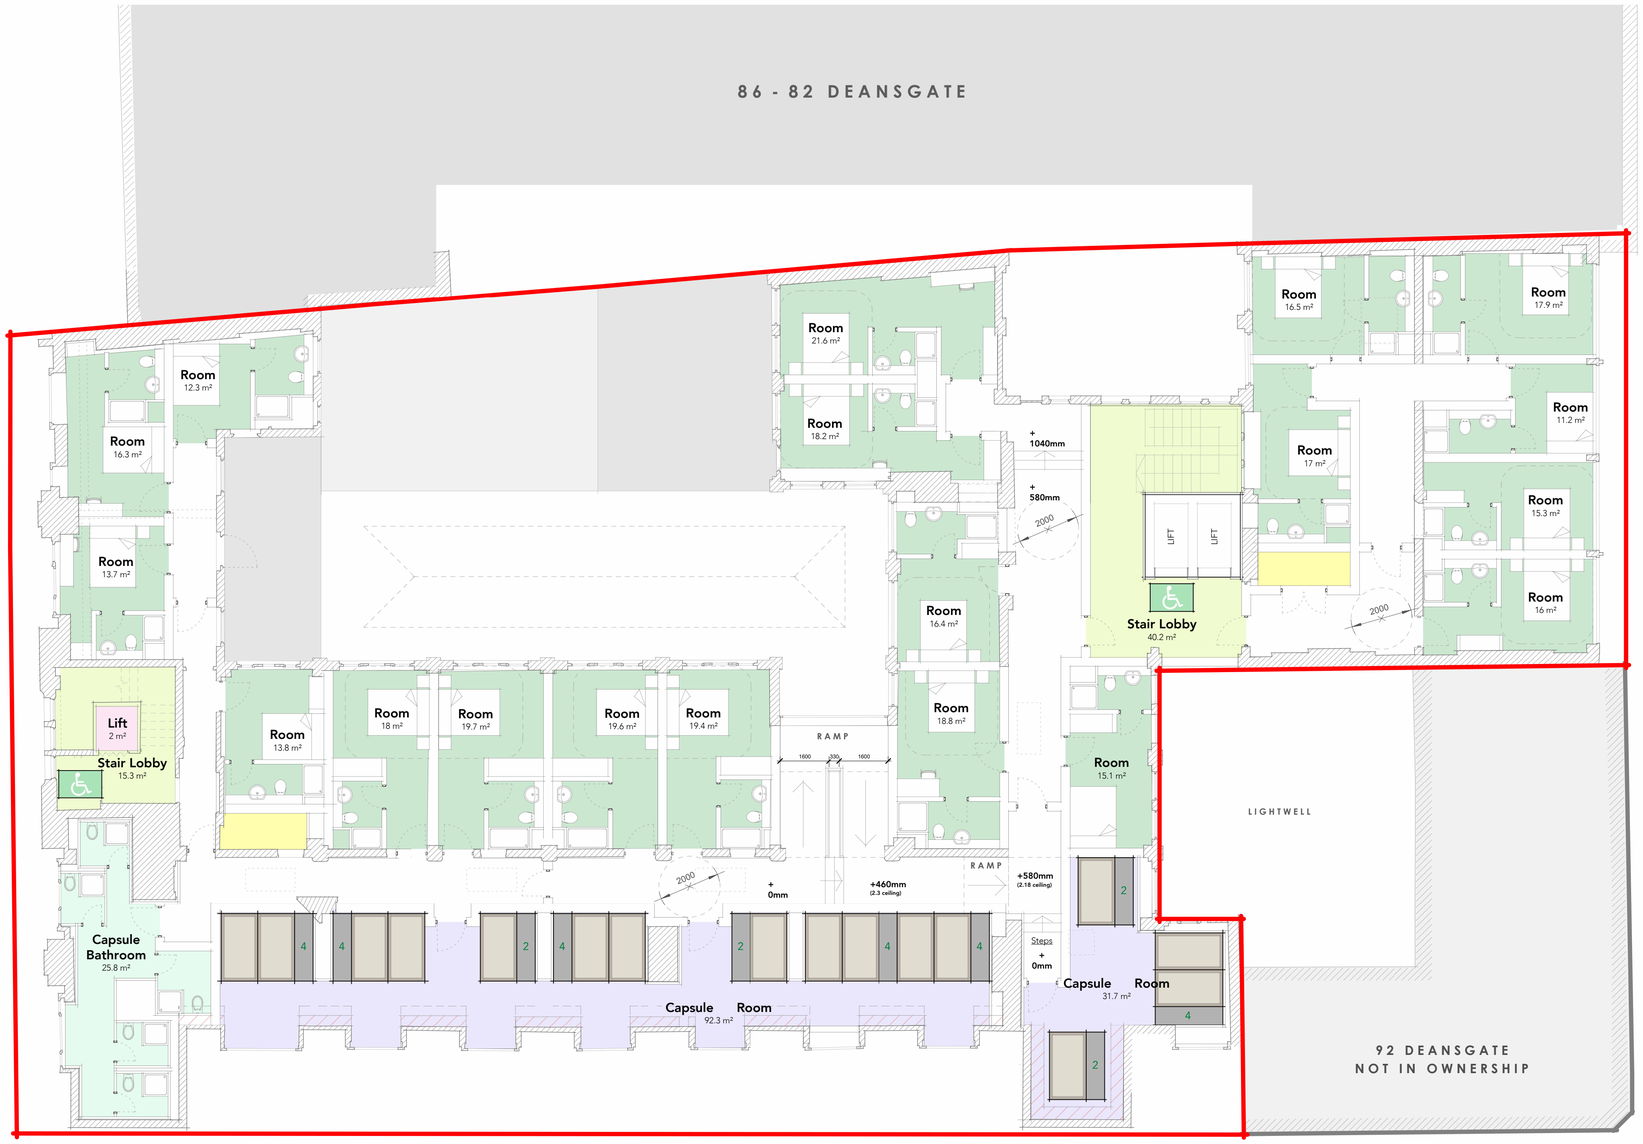

Proposed Fifth Floor Plan

1 : 100

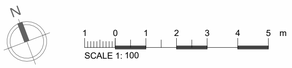

98 - 116 DEANSGATE

Note:
Do Not Scale from this drawing.
Dimensions are to be checked on site.
If in doubt please ask.

Room Schedule

Name	Level	Count
01 First Floor Plan		
DDA	01 First Floor Plan	1
Room	01 First Floor Plan	15
02 Second Floor Plan		
DDA	02 Second Floor Plan	2
Room	02 Second Floor Plan	29
03 Third Floor Plan		
DDA	03 Third Floor Plan	2
Room	03 Third Floor Plan	28
04 Fourth Floor Plan		
DDA	04 Fourth Floor Plan	2
Room	04 Fourth Floor Plan	27
05 Fifth Floor Plan		
Room	05 Fifth Floor Plan	19
Grand total: 125		125

Capsule Schedule

Capsules	05 Fifth Floor Plan	32
Grand total: 32		

PLAN KEY

- EXISTING WALLS
- NEW INTERNAL WALLS
- SITE BOUNDARY

Rev	Date	Intls	Details
P01	18.09.25	DA	Planning Issue

© The moral rights of the author are hereby asserted.
This drawing and design is the sole property of Buttress Ltd and must not be reproduced without permission.
Buttress Ltd is Registered in England and Wales: 5363573

Buttress

Manchester
41 Bengal Street
Manchester
M4 6AF
0161 236 3303

Leeds
Clockwise, Yorkshire House
Greek Street, Leeds
LS1 5SH
0113 539 7965

www.buttress.net

Certified B Corporation

Project Title 90 Deansgate
Client Criterion Capital
Location Manchester

Drawing ref Proposed Fifth Floor Plan

Date 19/02/2025 **Scale** As indicated
Checker TW **Size** A1
Job No: 10036 **Status** S2

Project	Origin	Volume	Level	Type	Role	Number	Rev
10036	BUT	XX	05	DR	A	04006	P01