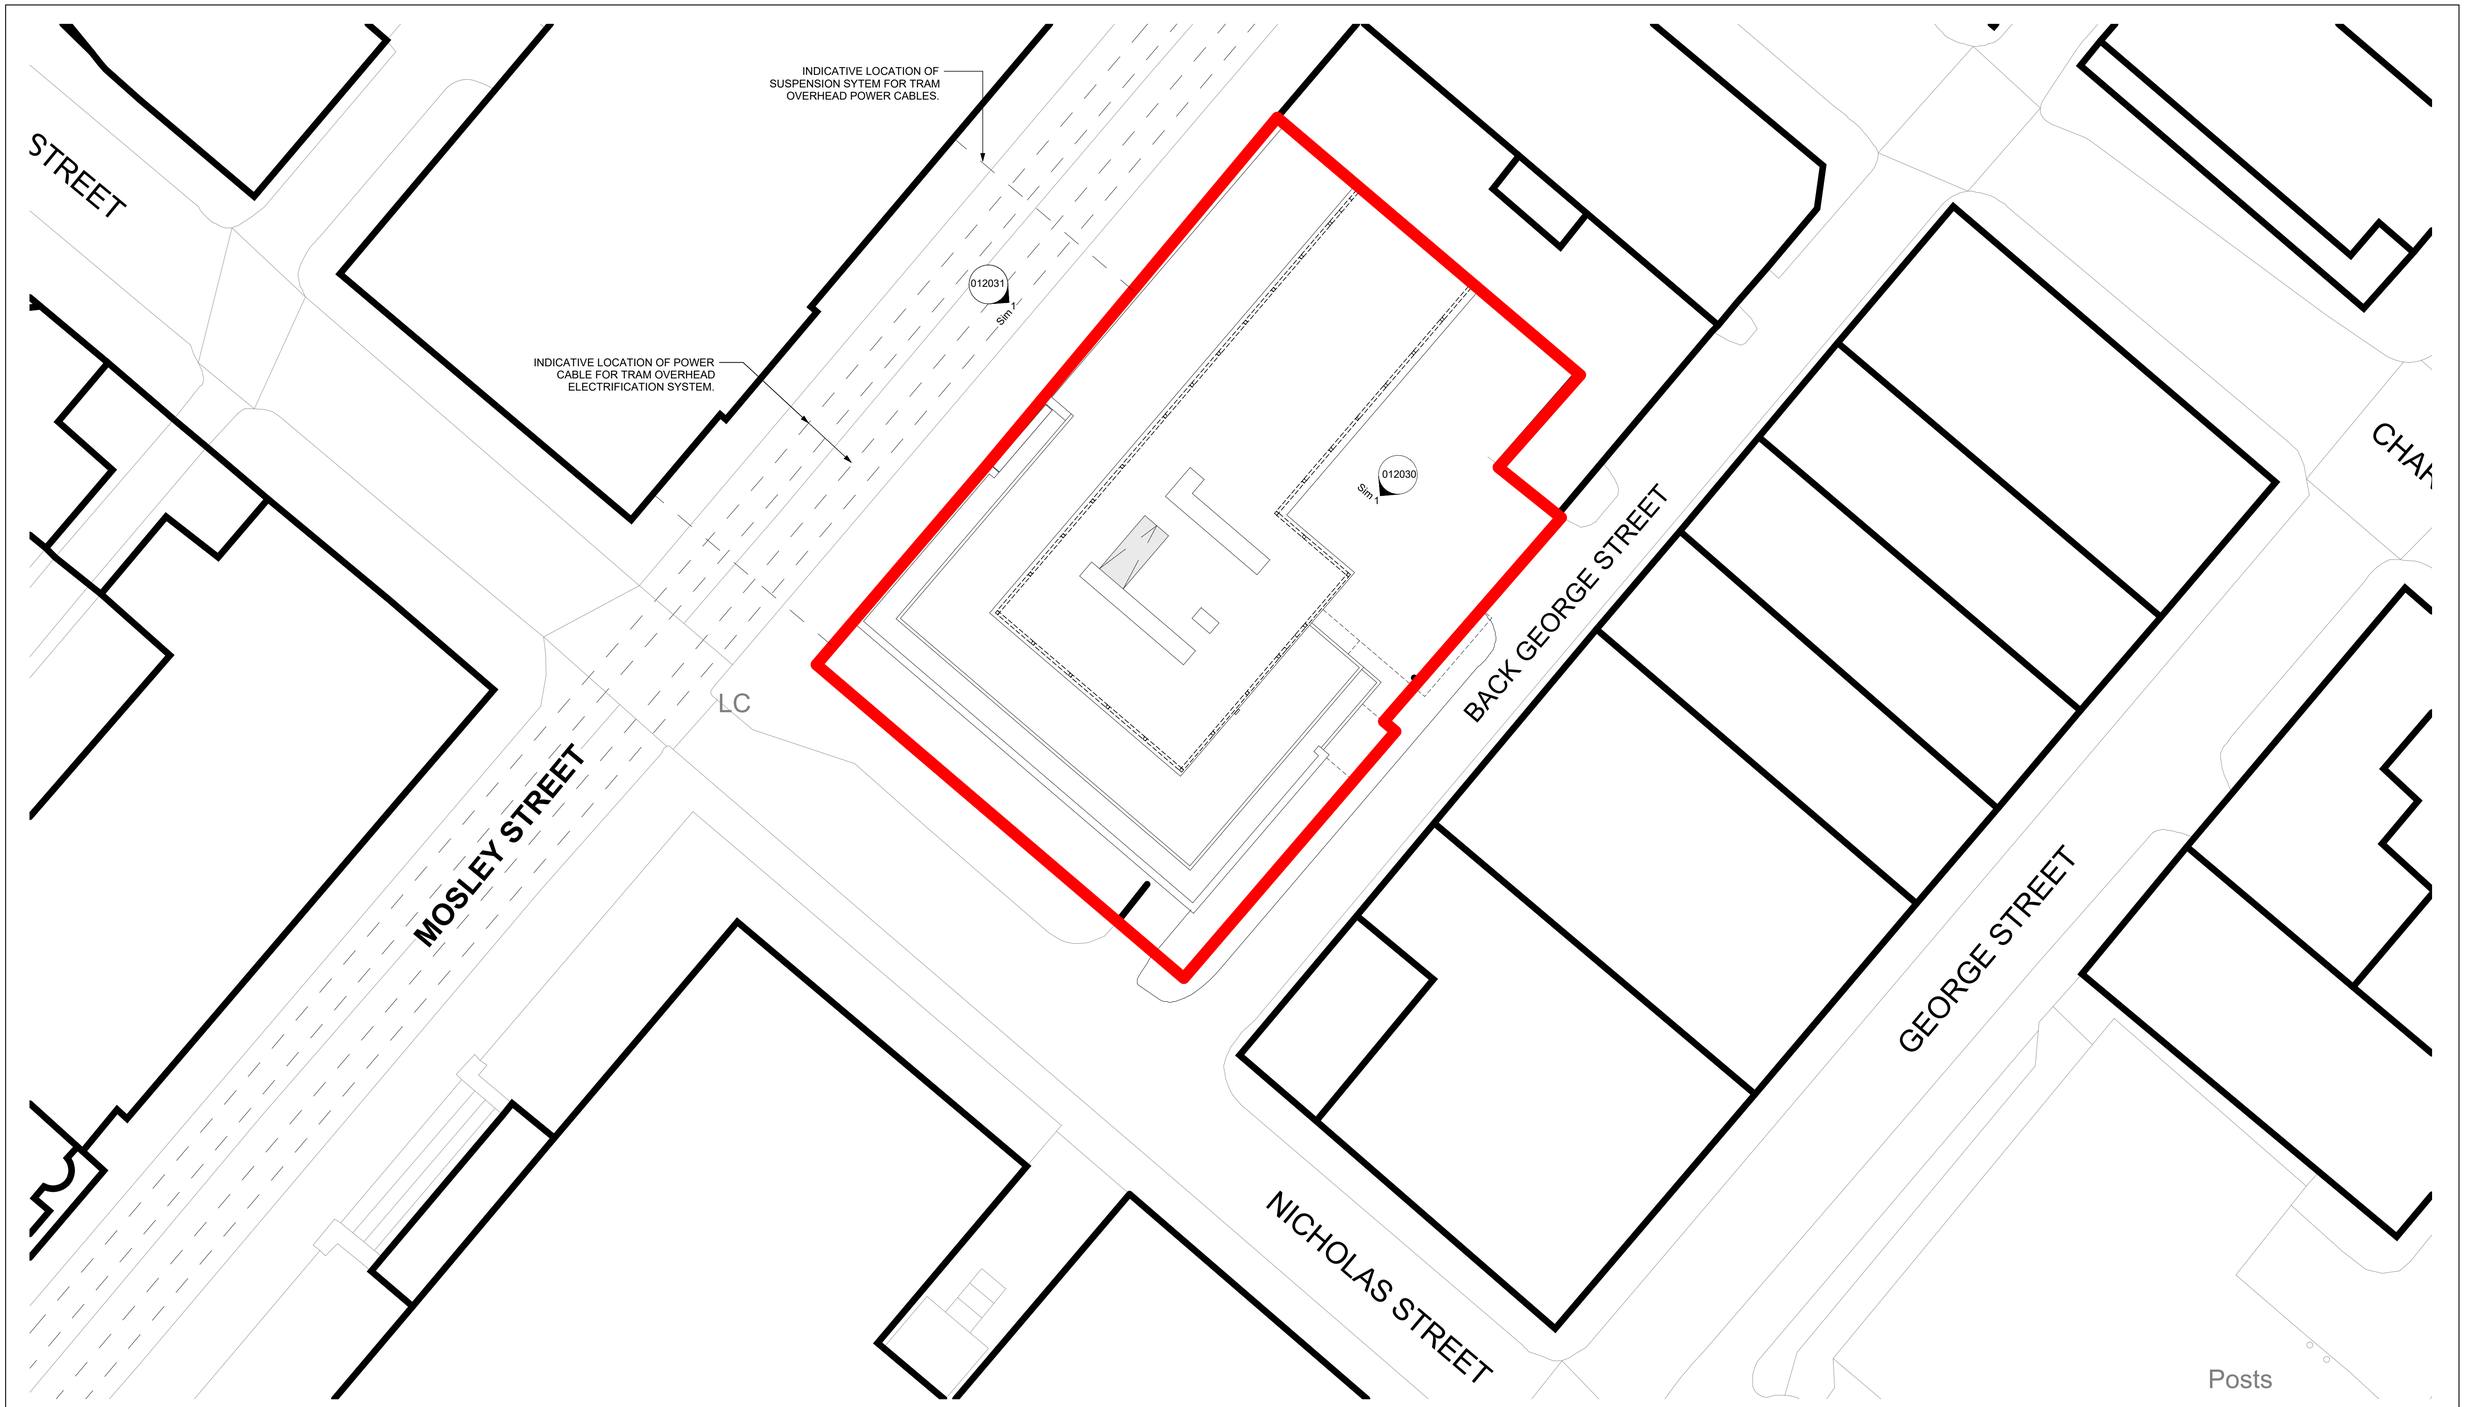

1 Existing Site Plan
1 : 200

KEY:

PLANNING APPLICATION RED LINE BOUNDARY

0m 4m 8m 12m 16m 20m

VISUAL SCALE 1:200 @ A1

Rev.	Date	Description	By	Chk'd	App'd
P01	08/08/25	Issued for Planning	SP	NB	SC

Drawing Suitability: **FOR STAGE APPROVAL**

Status: **S4**

AtkinsRéalis

www.atkinsréalis.com

Client: Department of Foreign Affairs

An Roinn Gnóthaí Eachtracha
Department of Foreign Affairs

Project Title: Consulate General of Ireland, Manchester

Drawing Title: Existing Site Plan

Scale	Designed	Drawn	Checked	Authorised
As indicated	SP	SP	SC	NB
Original Size: A1	Date: 11/07/2025	Date: 11/07/2025	Date: 11/07/2025	Date: 11/07/2025

Drawing Number: 100114757-ATR-XX-XX-DR-AR-011031

Revision: P01

Atkins Project Number: 100114757