


17/10/2025 20:12:35

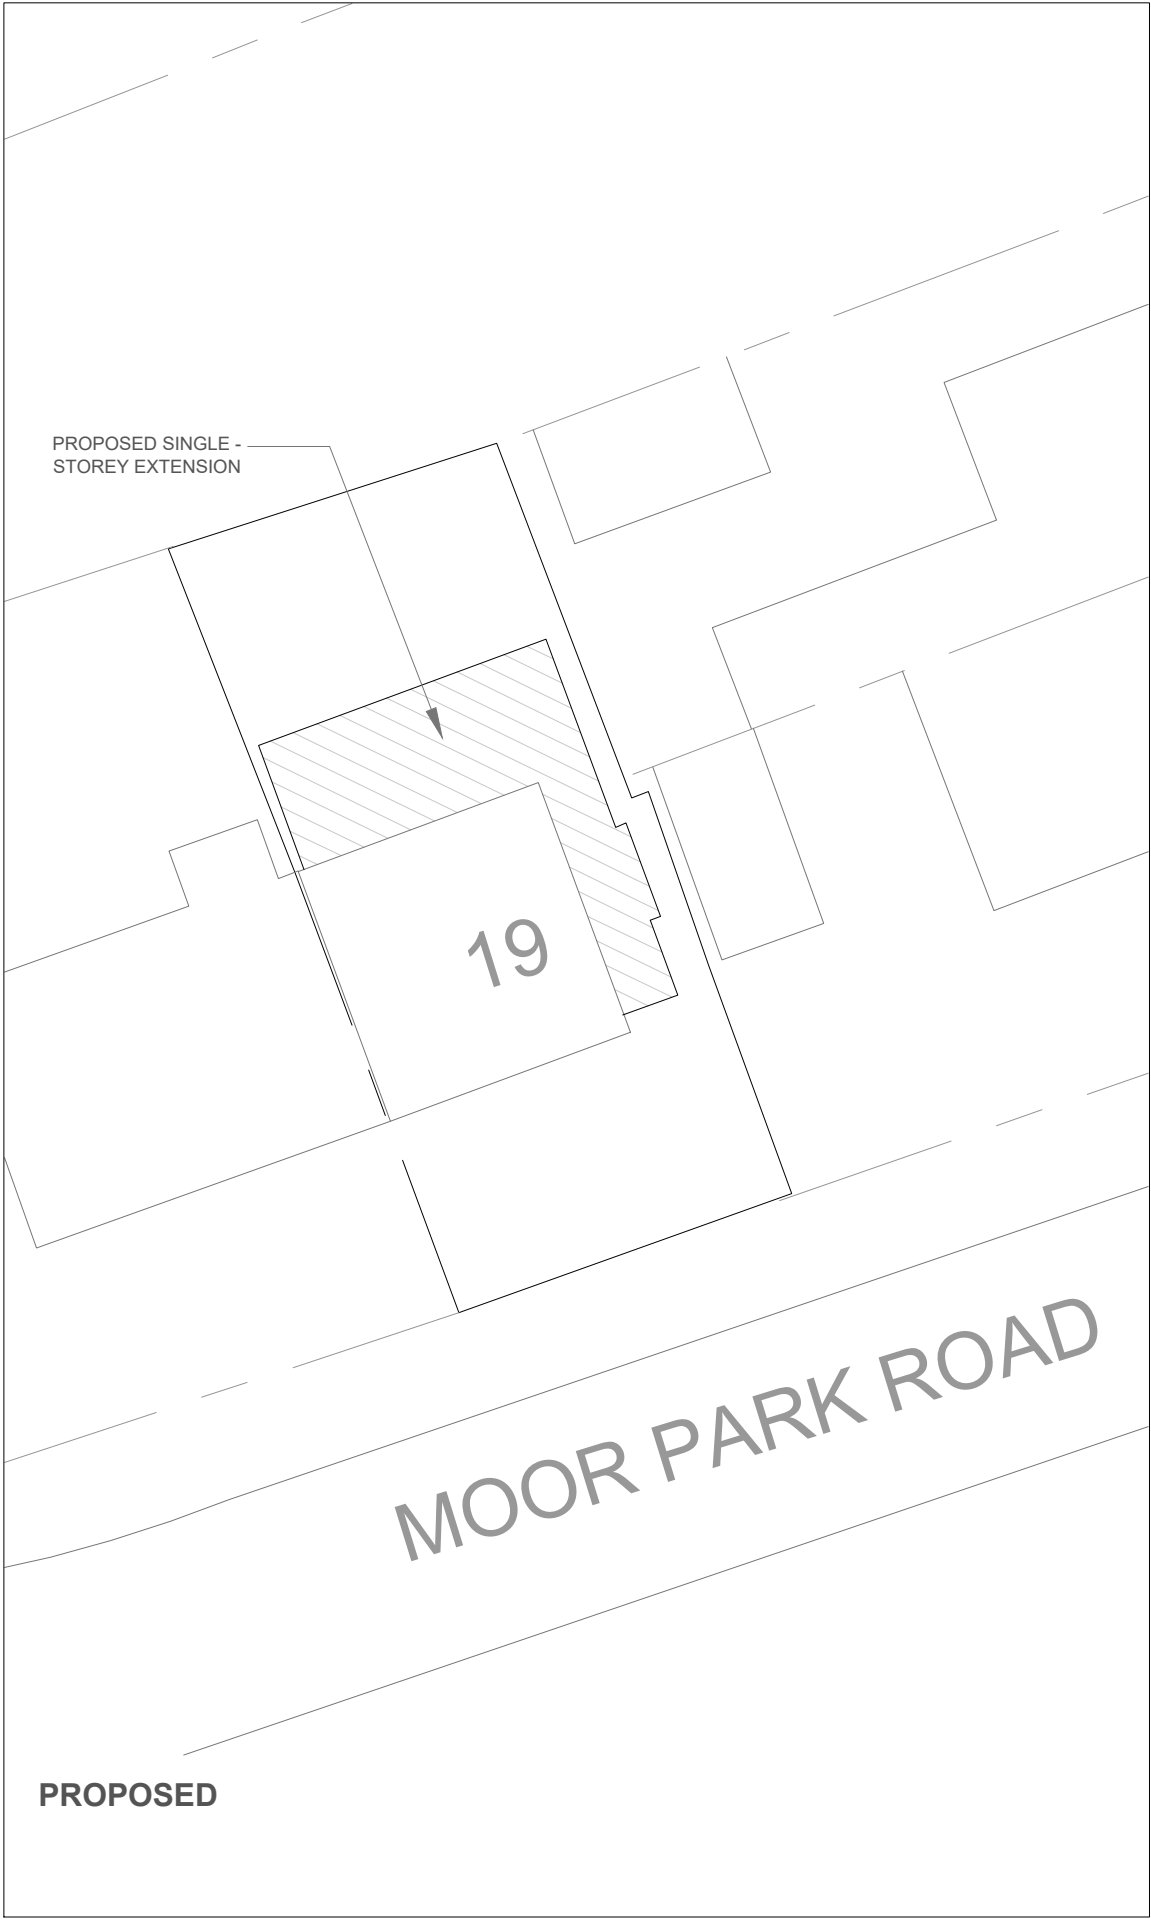


M1 Architecture Ltd
Unit A39, Building A, Lord N St, Manchester, M40 2HU
www.m1architecture.co.uk
T: 0330 311 9695

Home Extension
2549
19 Moor Park Rd Manchester M20 5PF


Site Plan 1:200@A3
Proposed




Front Elevation

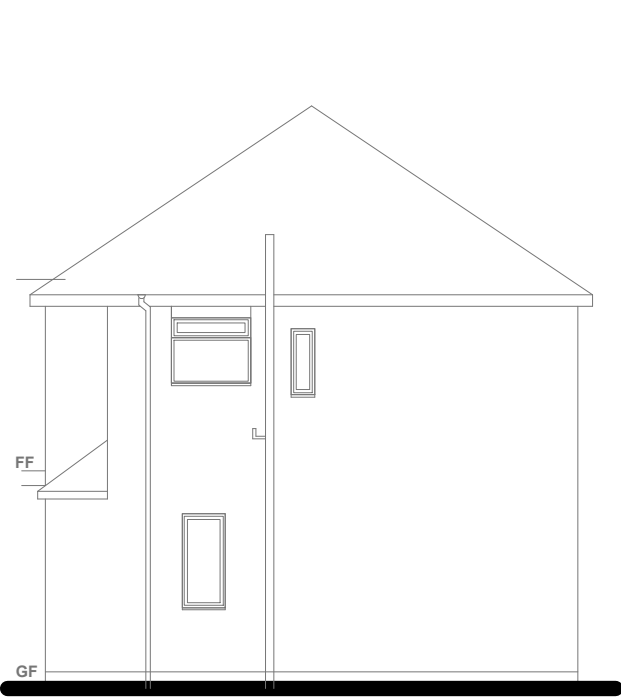


Side Elevation

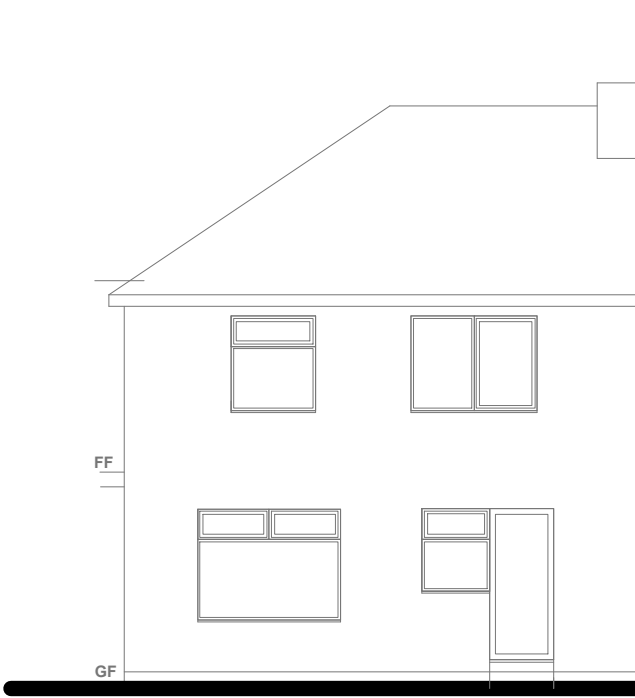


Rear Elevation

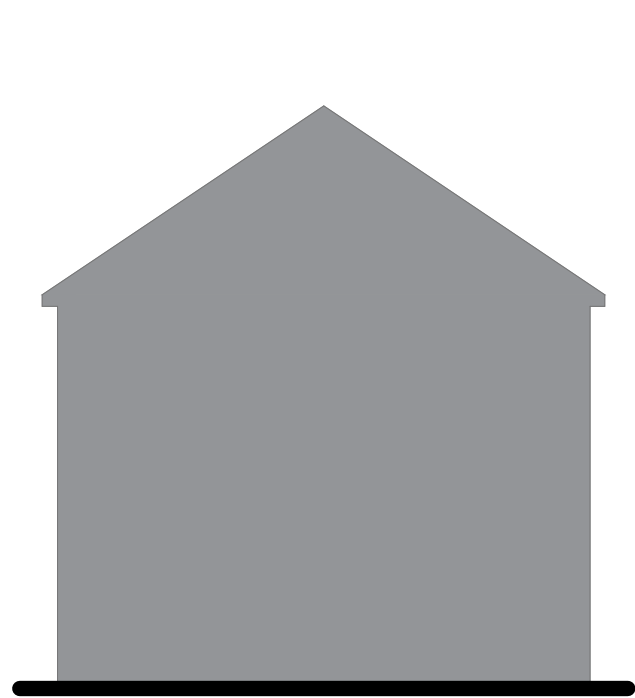


Sectional Side Elevation

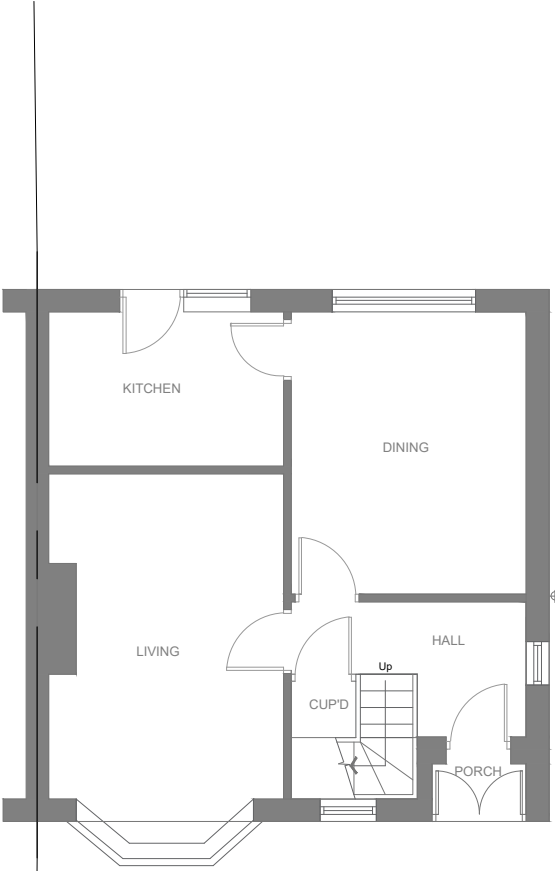

Ground floor

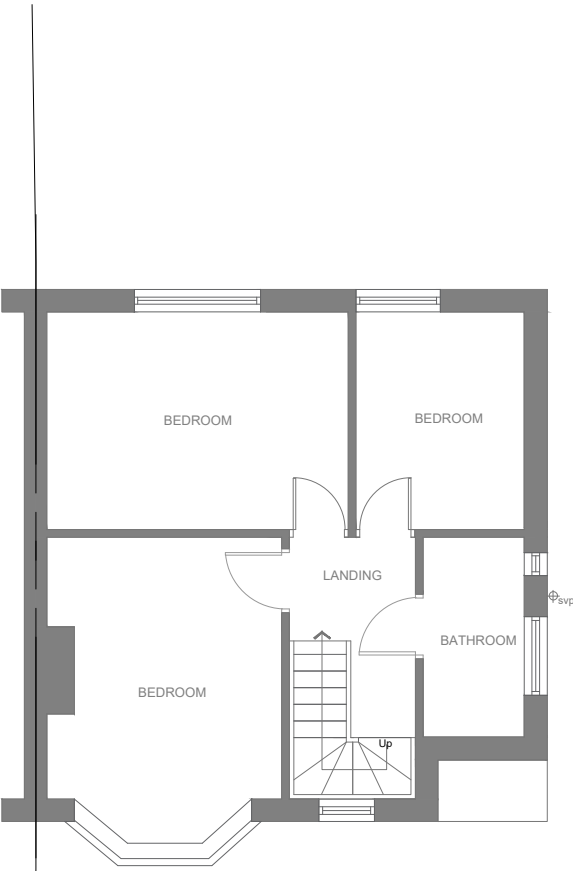

First floor

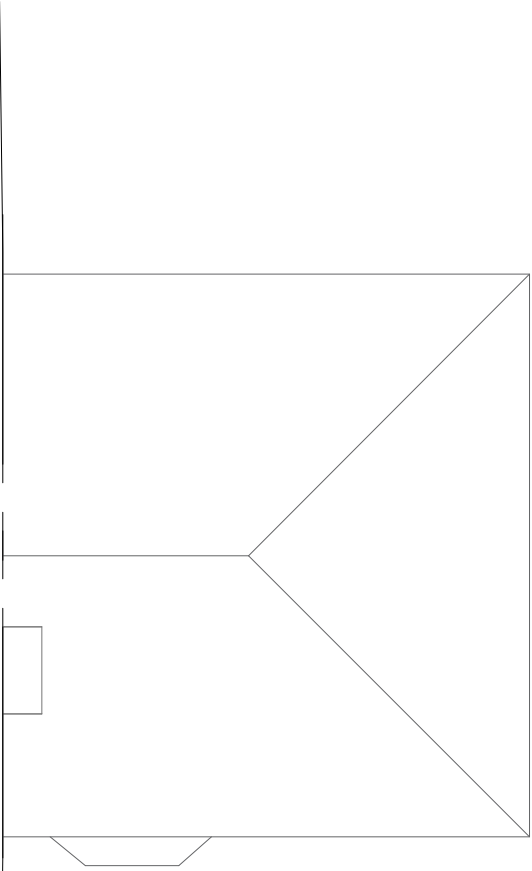

Roof plan



M1 Architecture Ltd
Unit A39, Building A, Lord N St, Manchester, M40 2HU
www.m1architecture.co.uk
T: 0330 311 9695

Home Extension
2549

02.

Floor Plans & Elevations


1:100@A3

Existing

19 Moor Park Rd Manchester M20 5PF





Front Elevation

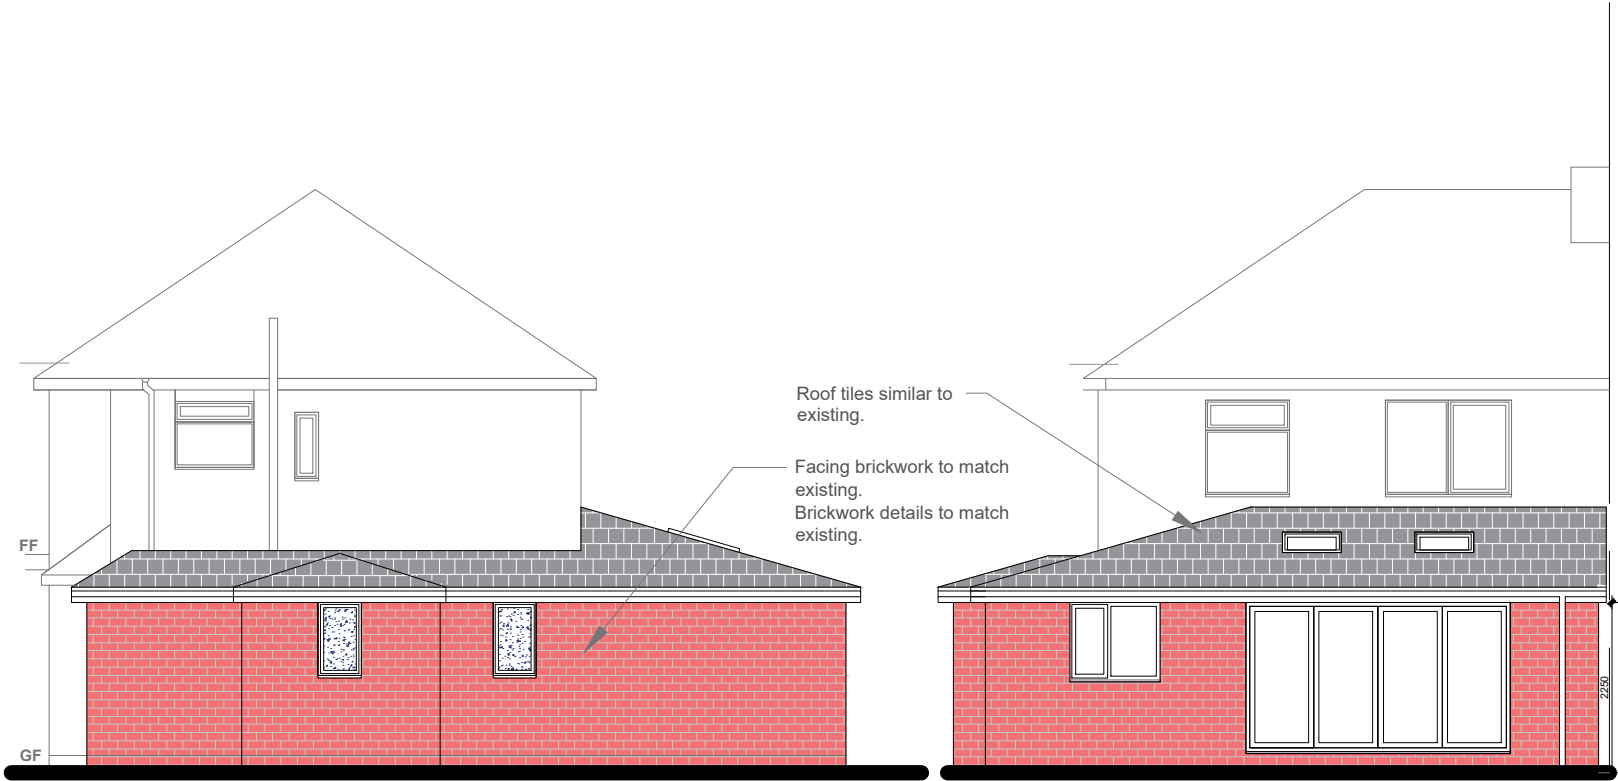

Side Elevation

Rear Elevation

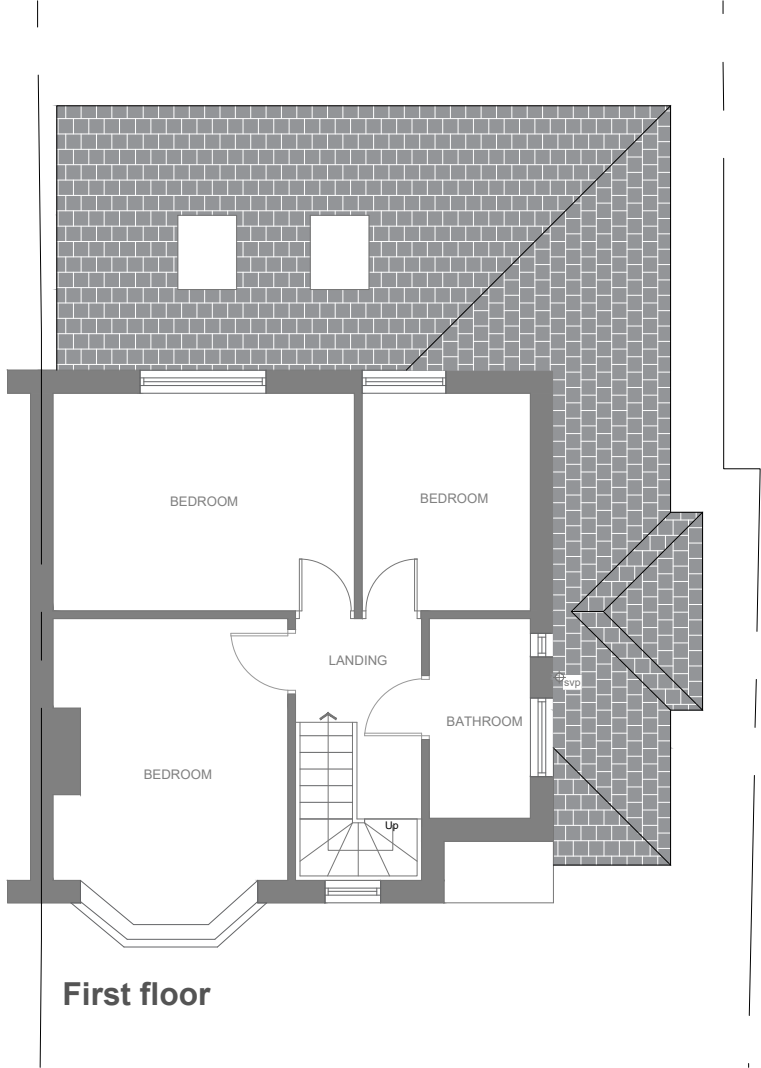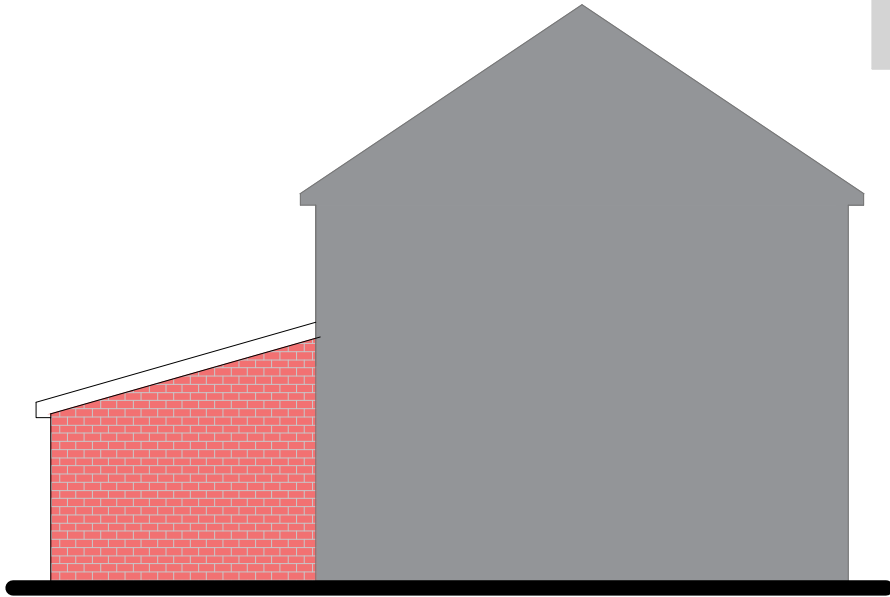

Sectional Side Elevation



M1 Architecture Ltd
Unit A39, Building A, Lord N St, Manchester, M40 2HU
www.m1architecture.co.uk
T: 0330 311 9695

Home Extension
2549

03.

Floor Plans & Elevations

1:100@A3

Proposed

19 Moor Park Rd Manchester M20 5PF