



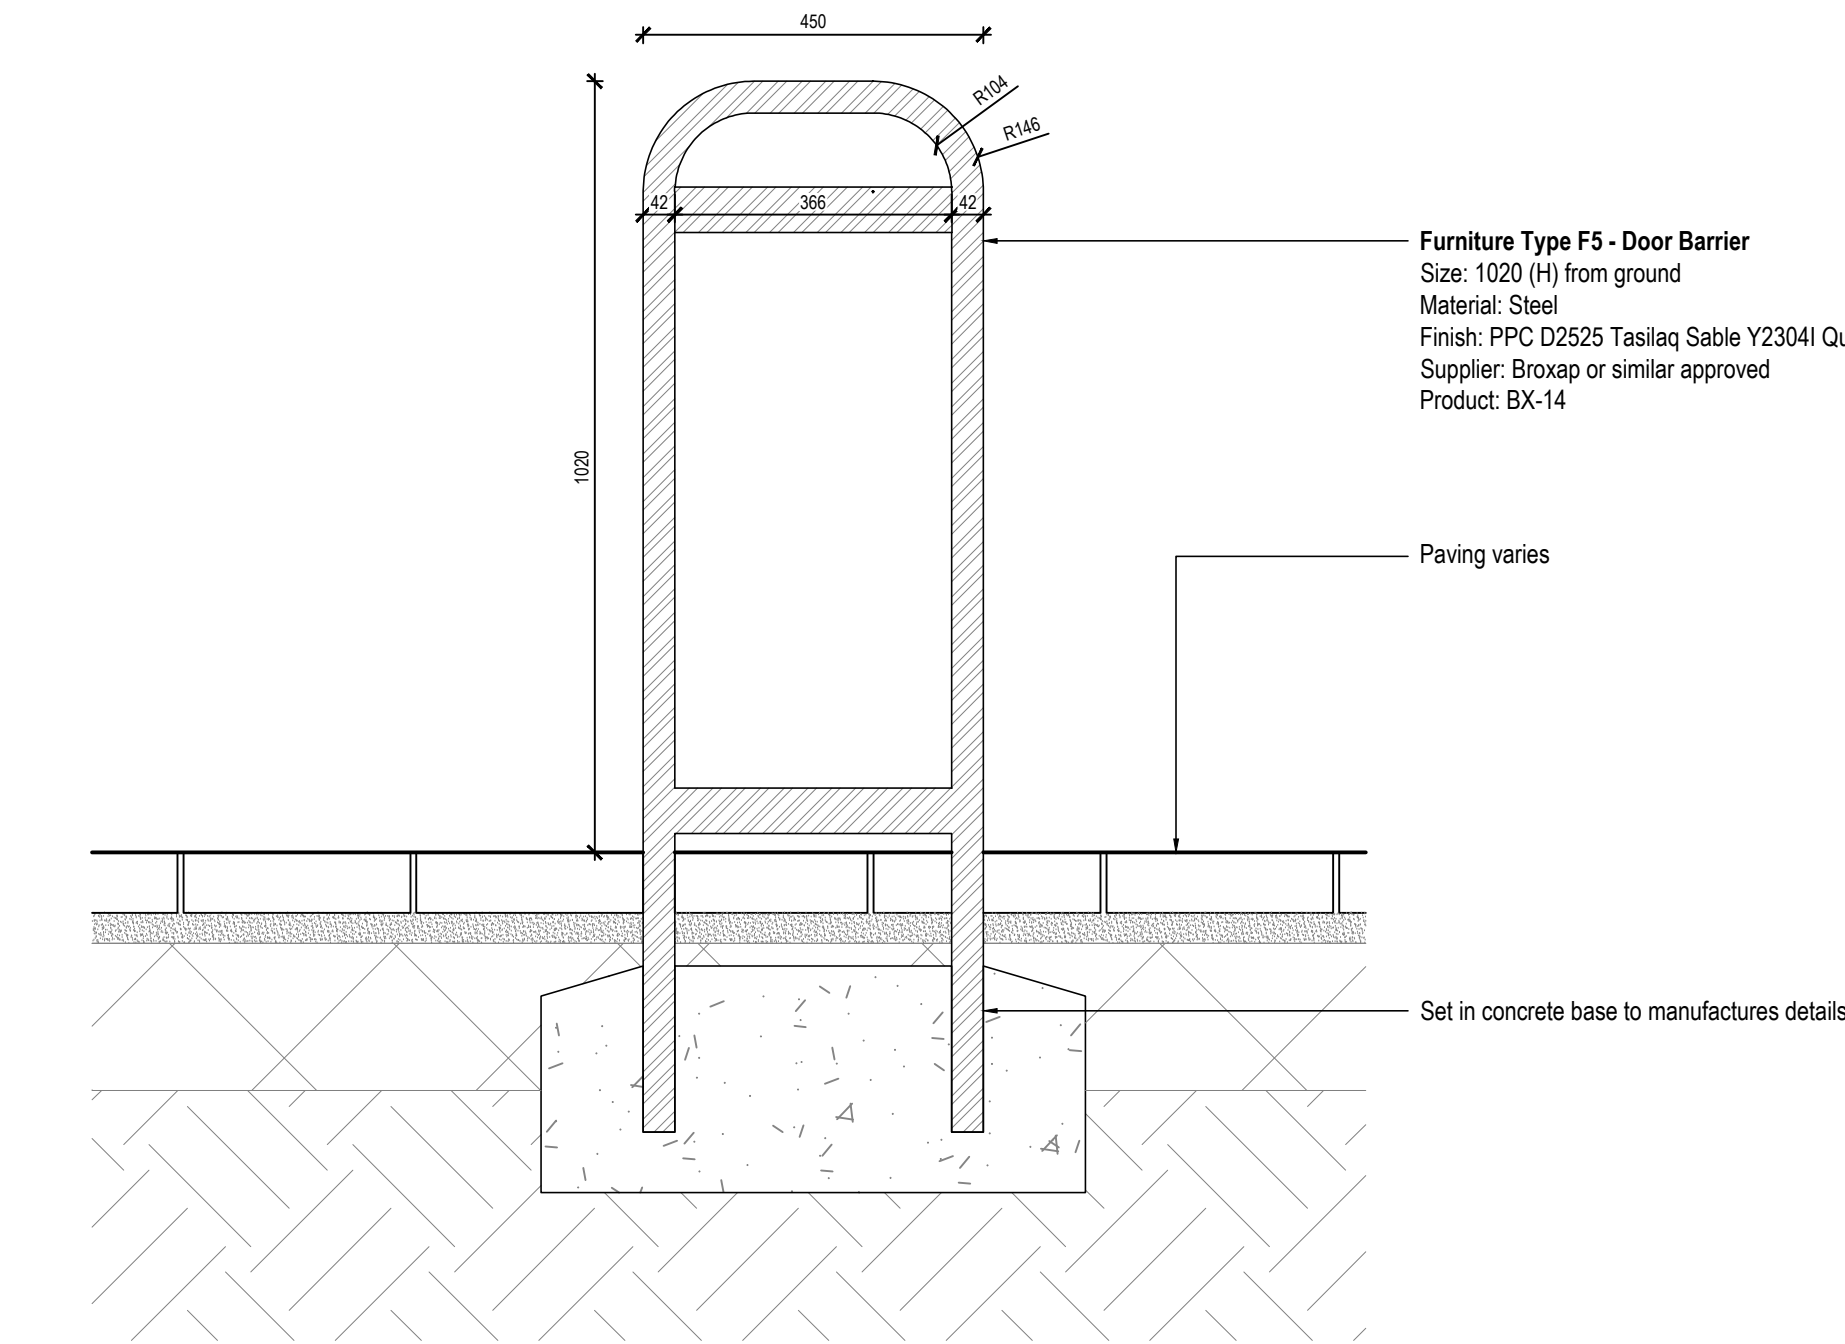

Furniture Type F5 - Door Barrier
Size: 1020 (H) from ground
Material: Steel
Finish: PPC D2525 Tasilaq Sable Y2304I Qualicoat 2
Supplier: Broxap or similar approved
Product: BX-14

01
900335
F5 - DOOR BARRIER
Scale 1: 10 @A1

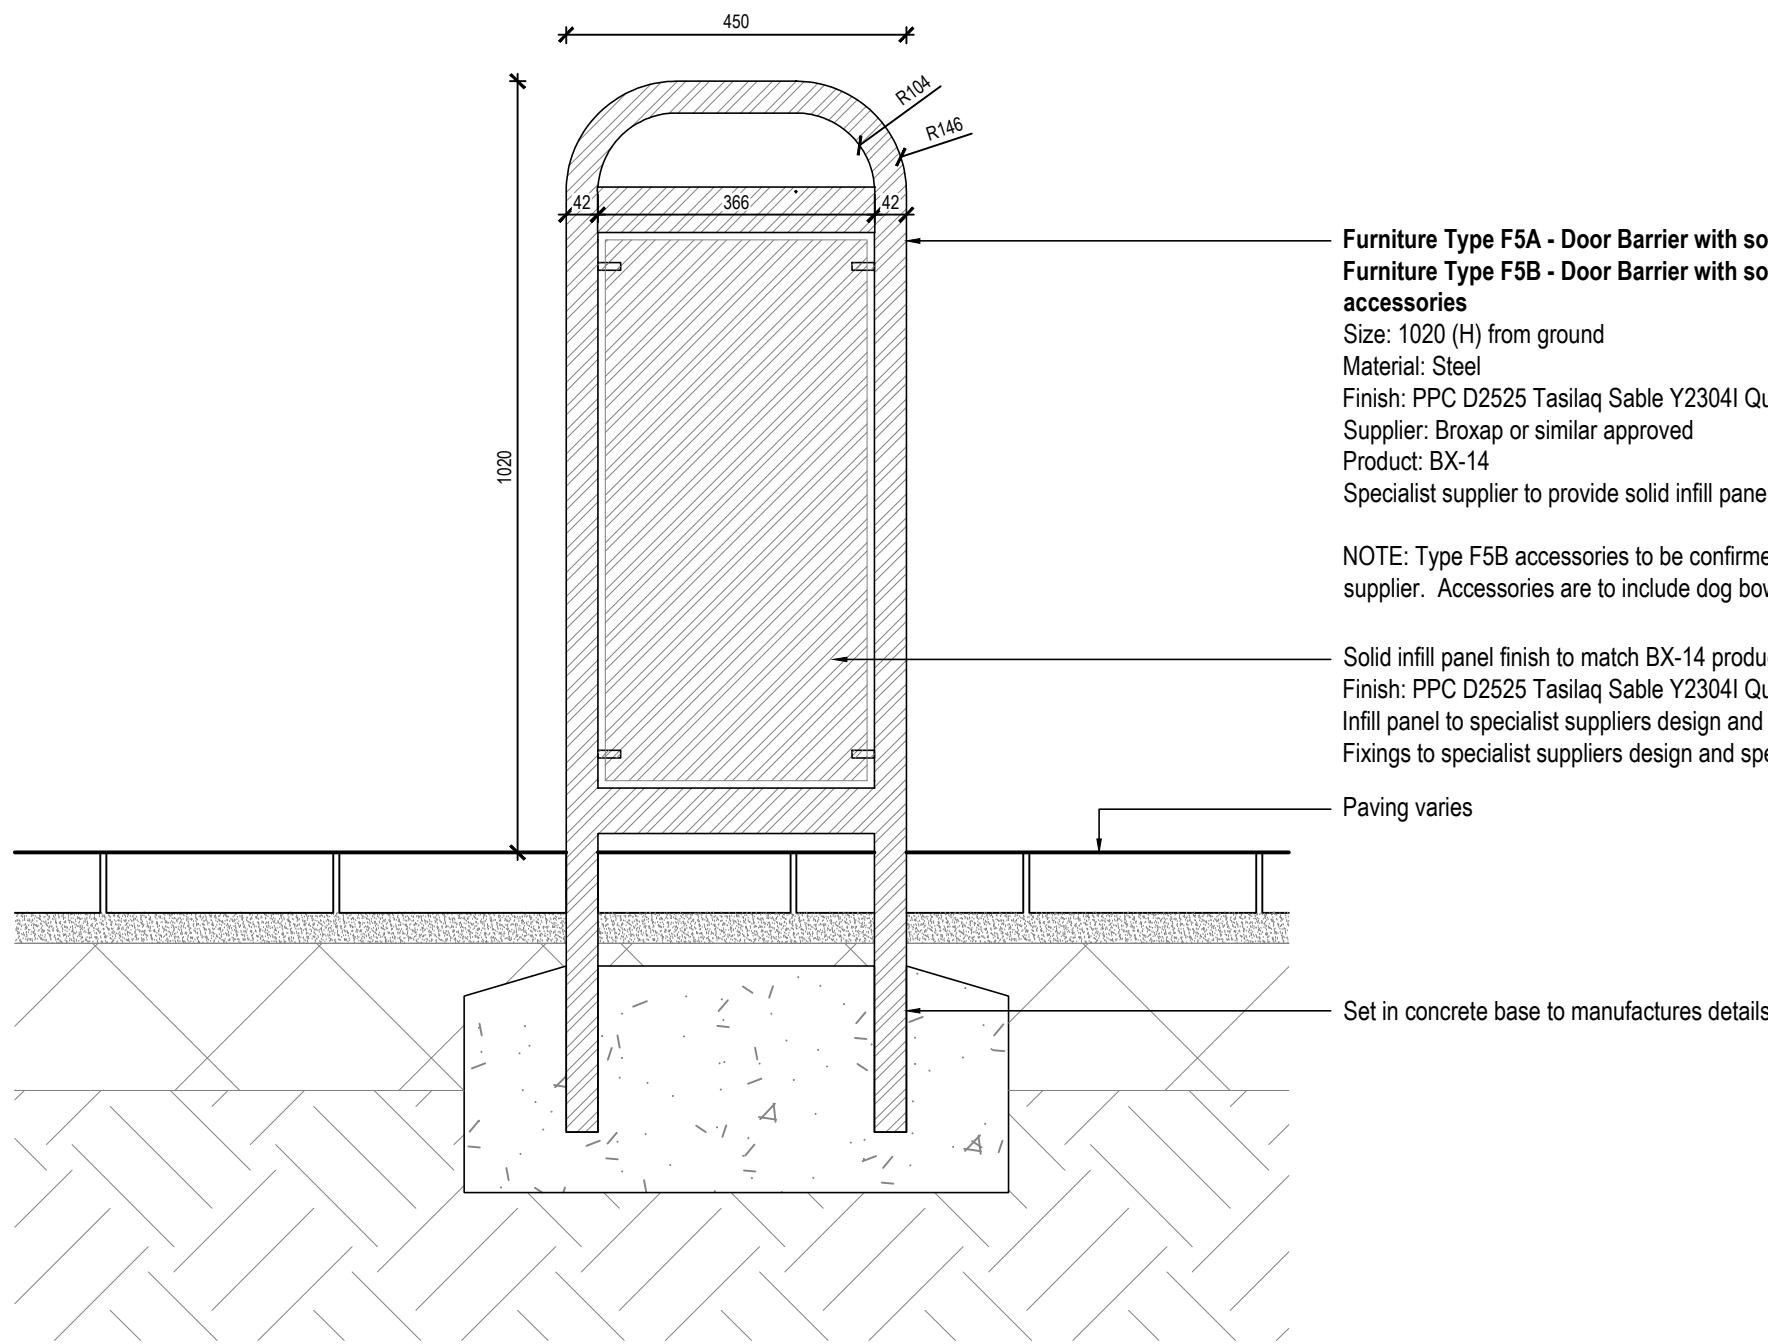


Furniture Type F5A - Door Barrier with solid infill panel
Furniture Type F5B - Door Barrier with solid infill panel and dog accessories
Size: 1020 (H) from ground
Material: Steel
Finish: PPC D2525 Tasilaq Sable Y2304I Qualicoat 2
Supplier: Broxap or similar approved
Product: BX-14
Specialist supplier to provide solid infill panel to be fixed to BX-14 product.

NOTE: Type F5B accessories to be confirmed by client and specialist supplier. Accessories are to include dog bowl and waste bag dispenser.

Solid infill panel finish to match BX-14 product
Finish: PPC D2525 Tasilaq Sable Y2304I Qualicoat 2
Infill panel to specialist suppliers design and specification.
Fixings to specialist suppliers design and specification

02
900335
F5A & F5B - DOOR BARRIER WITH SOLID INFILL (TYPE F5B TO INCLUDE DOG ACCESSORIES)
Scale 1: 10 @A1

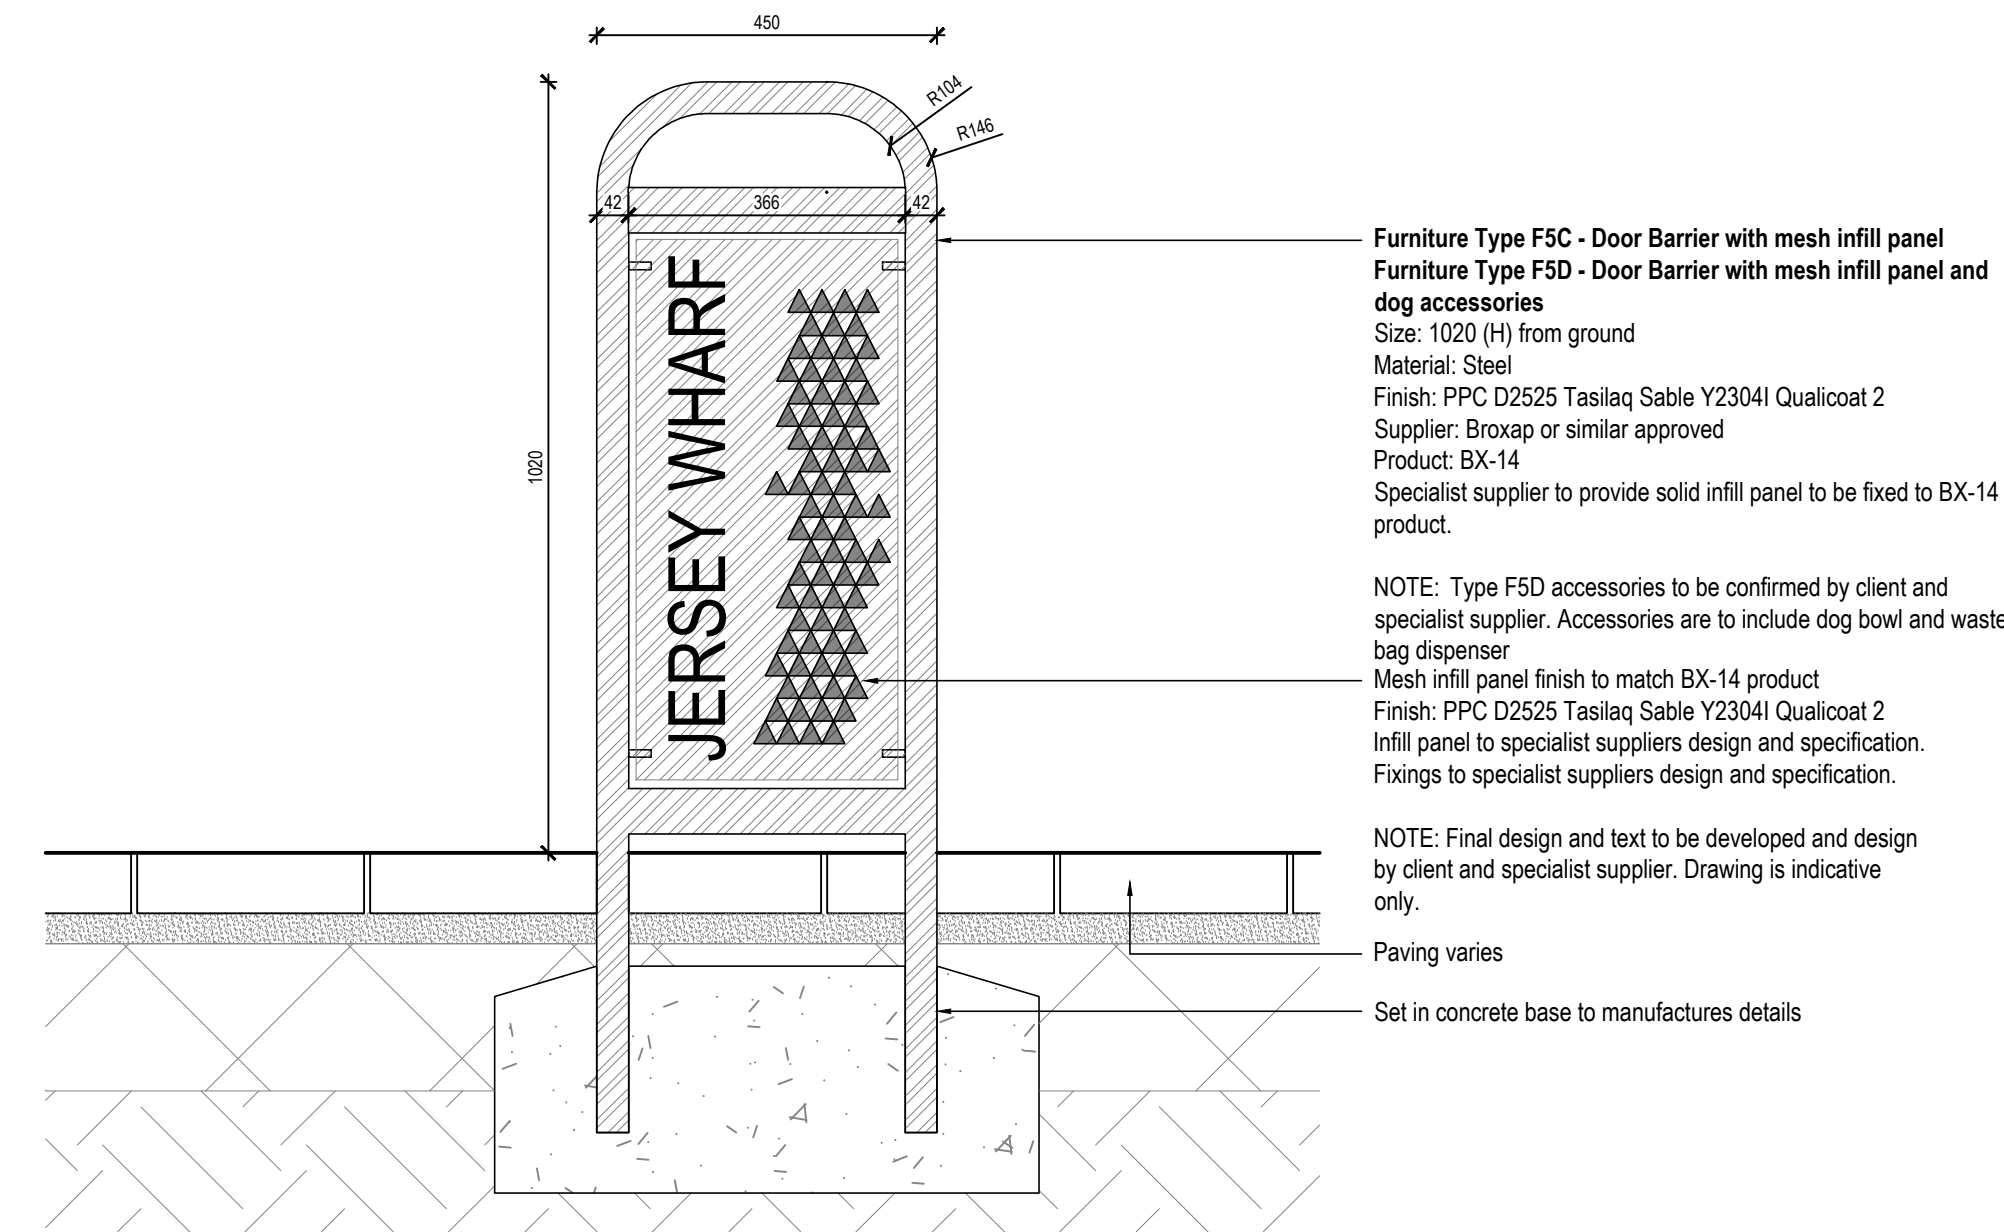

Furniture Type F5C - Door Barrier with mesh infill panel
Furniture Type F5D - Door Barrier with mesh infill panel and dog accessories
Size: 1020 (H) from ground
Material: Steel
Finish: PPC D2525 Tasilaq Sable Y2304I Qualicoat 2
Supplier: Broxap or similar approved
Product: BX-14
Specialist supplier to provide solid infill panel to be fixed to BX-14 product.

NOTE: Type F5D accessories to be confirmed by client and specialist supplier. Accessories are to include dog bowl and waste bag dispenser

Mesh infill panel finish to match BX-14 product
Finish: PPC D2525 Tasilaq Sable Y2304I Qualicoat 2
Infill panel to specialist suppliers design and specification.
Fixings to specialist suppliers design and specification.


NOTE: Final design and text to be developed and design by client and specialist supplier. Drawing is indicative only.

03
900335
F5C & F5D - DOOR BARRIER WITH MESH INFILL PANEL (TYPE F5D TO INCLUDE DOG ACCESSORIES)
Scale 1: 10 @A1

rev	details	by	date
P01	PLANNING NMA	ER	01.10.2025
P02	Planning NMA	ER	09.10.2025

Notes

- Do not scale from drawing, use figured dimensions only
- All dimensions to be checked onsite
- This drawing to be read in conjunction with all other Gillespies drawings and specifications

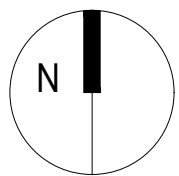

Ordinance Information shown is reproduced from Ordinance Survey material with the permission of Ordinance Survey on behalf of the Controller of Her Majesty's Stationary Office @ Crown Copyright. Unauthorised reproduction infringes Crown Copyright and may lead to prosecution or civil proceedings. License No. 1000 17362

Project title

JERSEY WHARF, ANCOATS
P21641-00-000

Drawing title

FURNITURE DETAILS

Purpose of Issue	As shown @ A1	Scale	Drawn
	Date	Checked	OC
01.10.2025		OC	OC
Drawing number		Revision	
EYJW-GIL-EX-00-DR-L-900335		P02	

Drawing Status
S4 - FOR REVIEW & AUTHORISATION



Client
John Sisk & Son Limited

Gillespies