



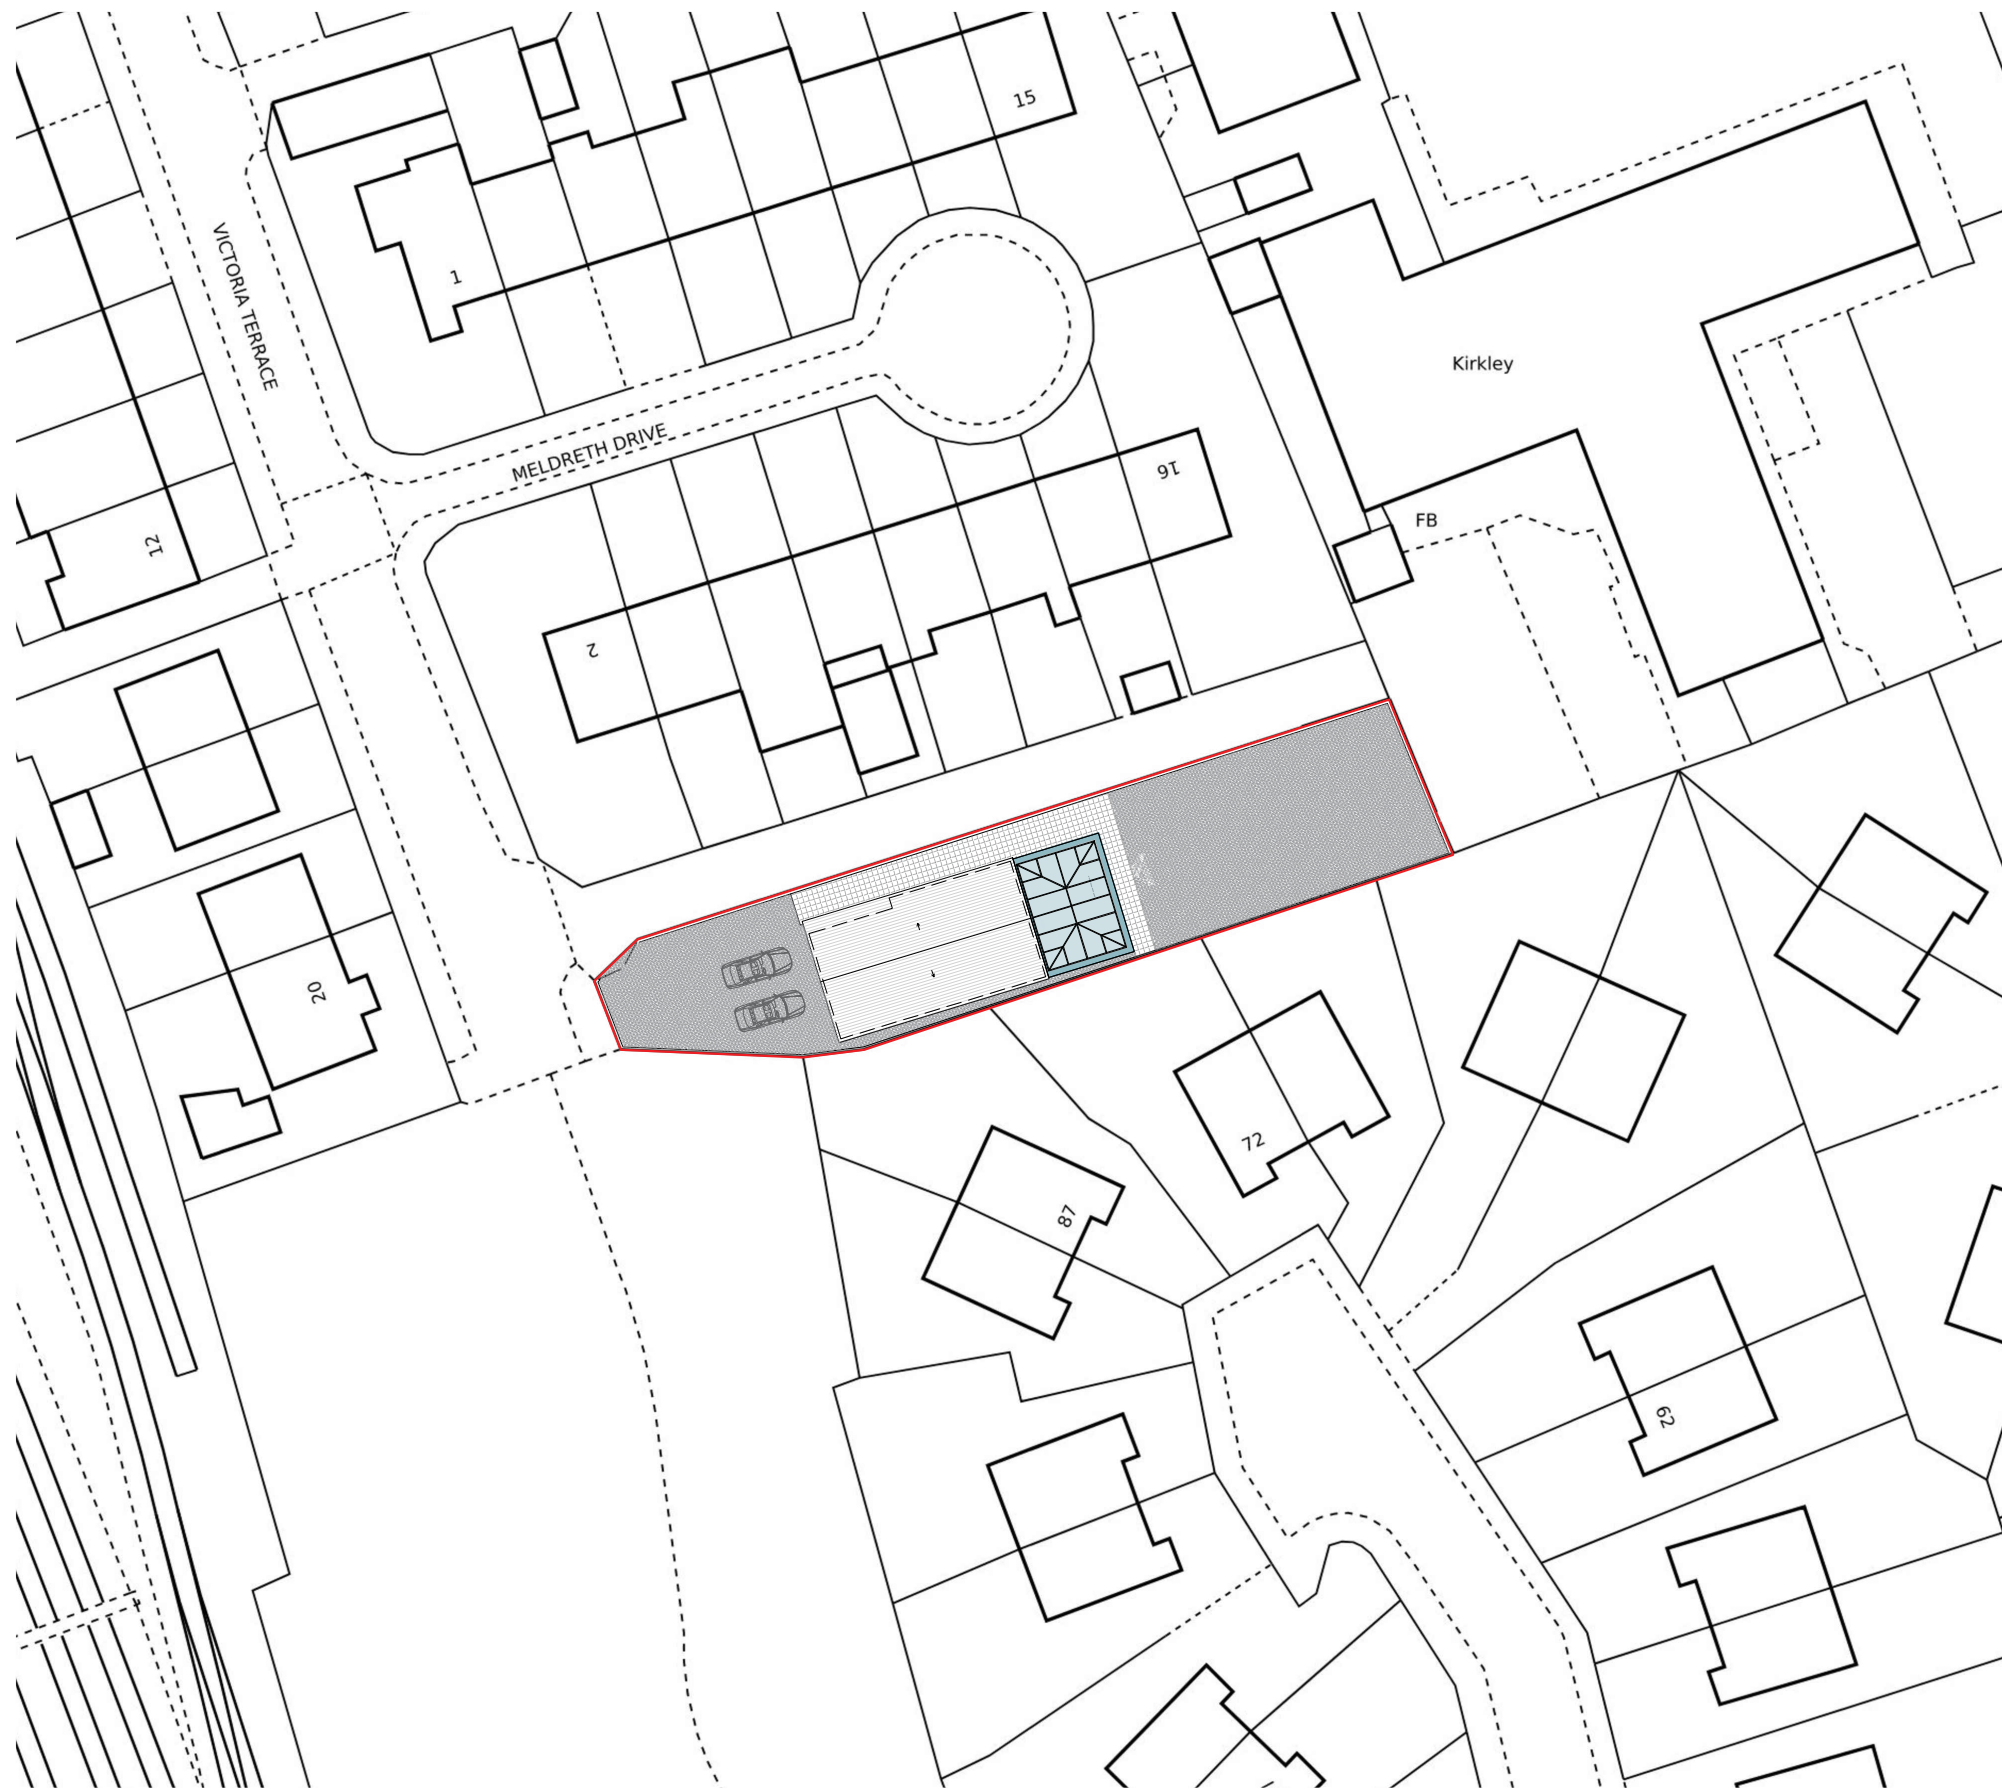

Proposed Block Plan

Any dimensions shown should be checked on site and discrepancies reported to the Architect prior to construction. Designs are not coordinated with engineer projects. Do not scale for construction purposes.

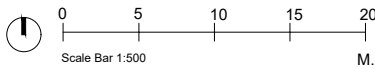

Block Plans are scaled from the Ordnance Survey Location Maps. Please see the licence number for the Os Maps in the Location Plans

Existing Proposed

Drawing Name

Proposed Block Plan

Project Address

21 Victoria Terrace,
Manchester M12 4LB

Drawing No.

21VictoriaTerrace_
ProposedBlockPlan_03

Scale

1/500 at A3

Designer

EC

Date

18.06.2025

Drawing No.

03

Revision

03



Planning By Design Ltd
www.planning-by-design.co.uk
hello@planning-by-design.co.uk