






Timber feature enclosure with seating to the forecourt
which was removed approximately around April 2025

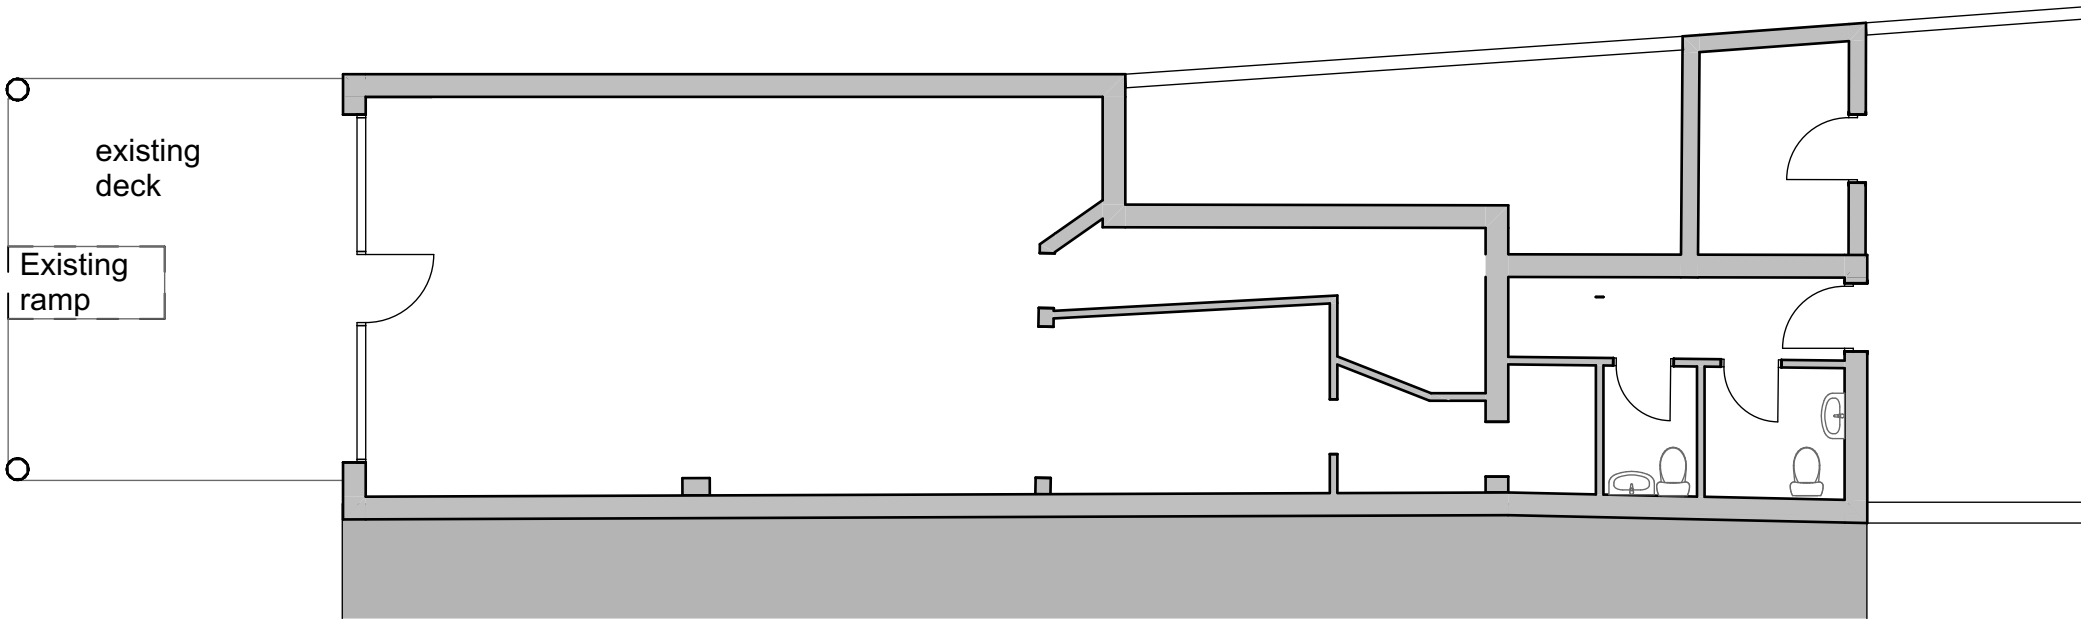

EXISTING GROUND FLOOR 1:100

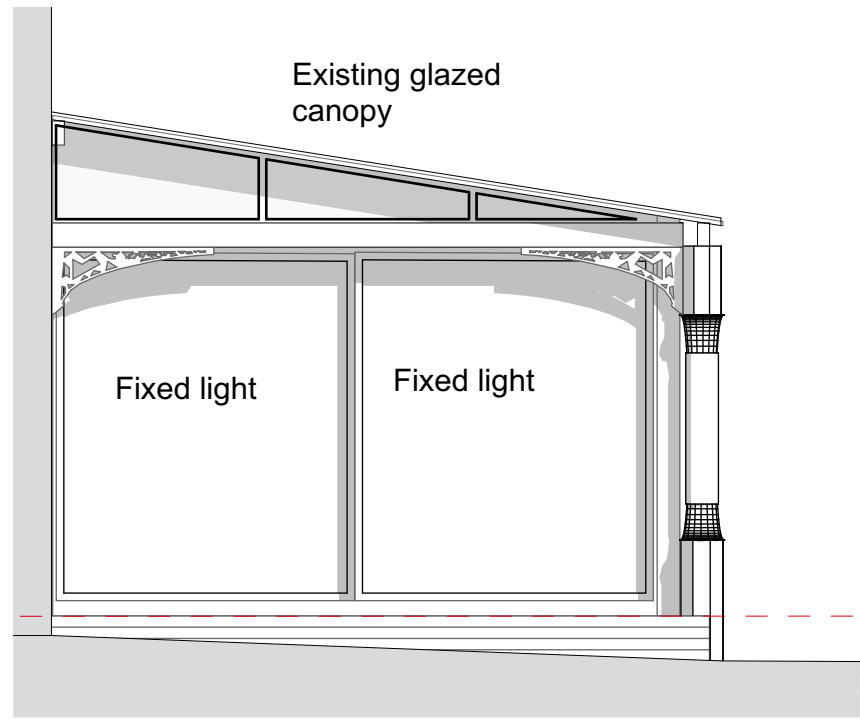

NORTH 1:50

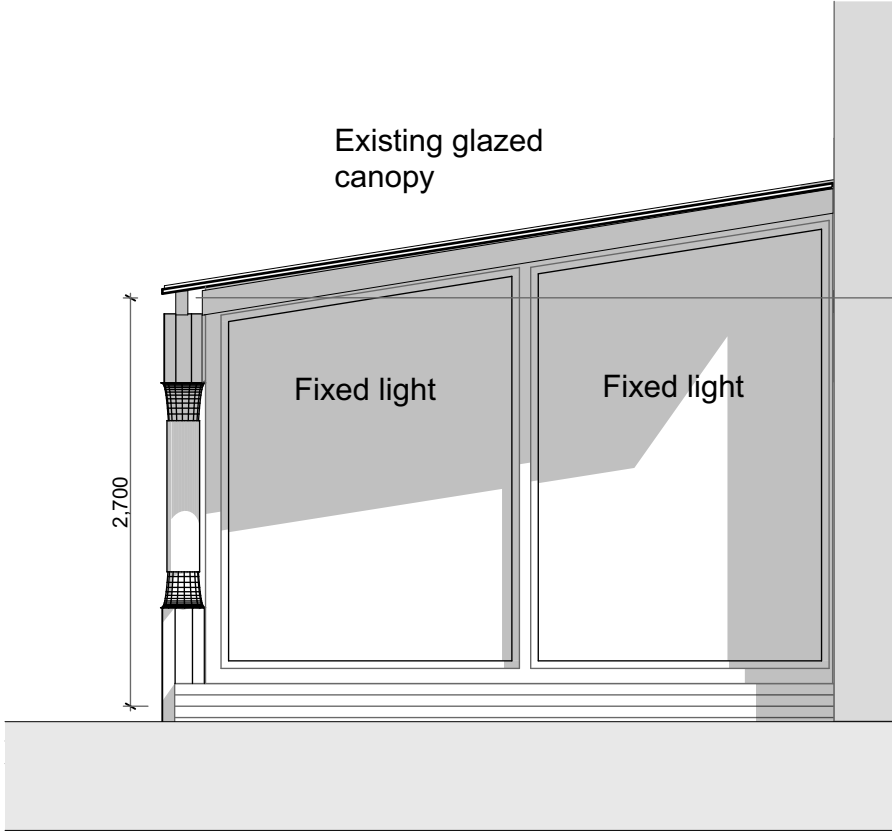


SOUTH 1:50



WEST 1:50

Aluminium framed glazed enclosure to be coloured green to match the existing feature framework and canopy.

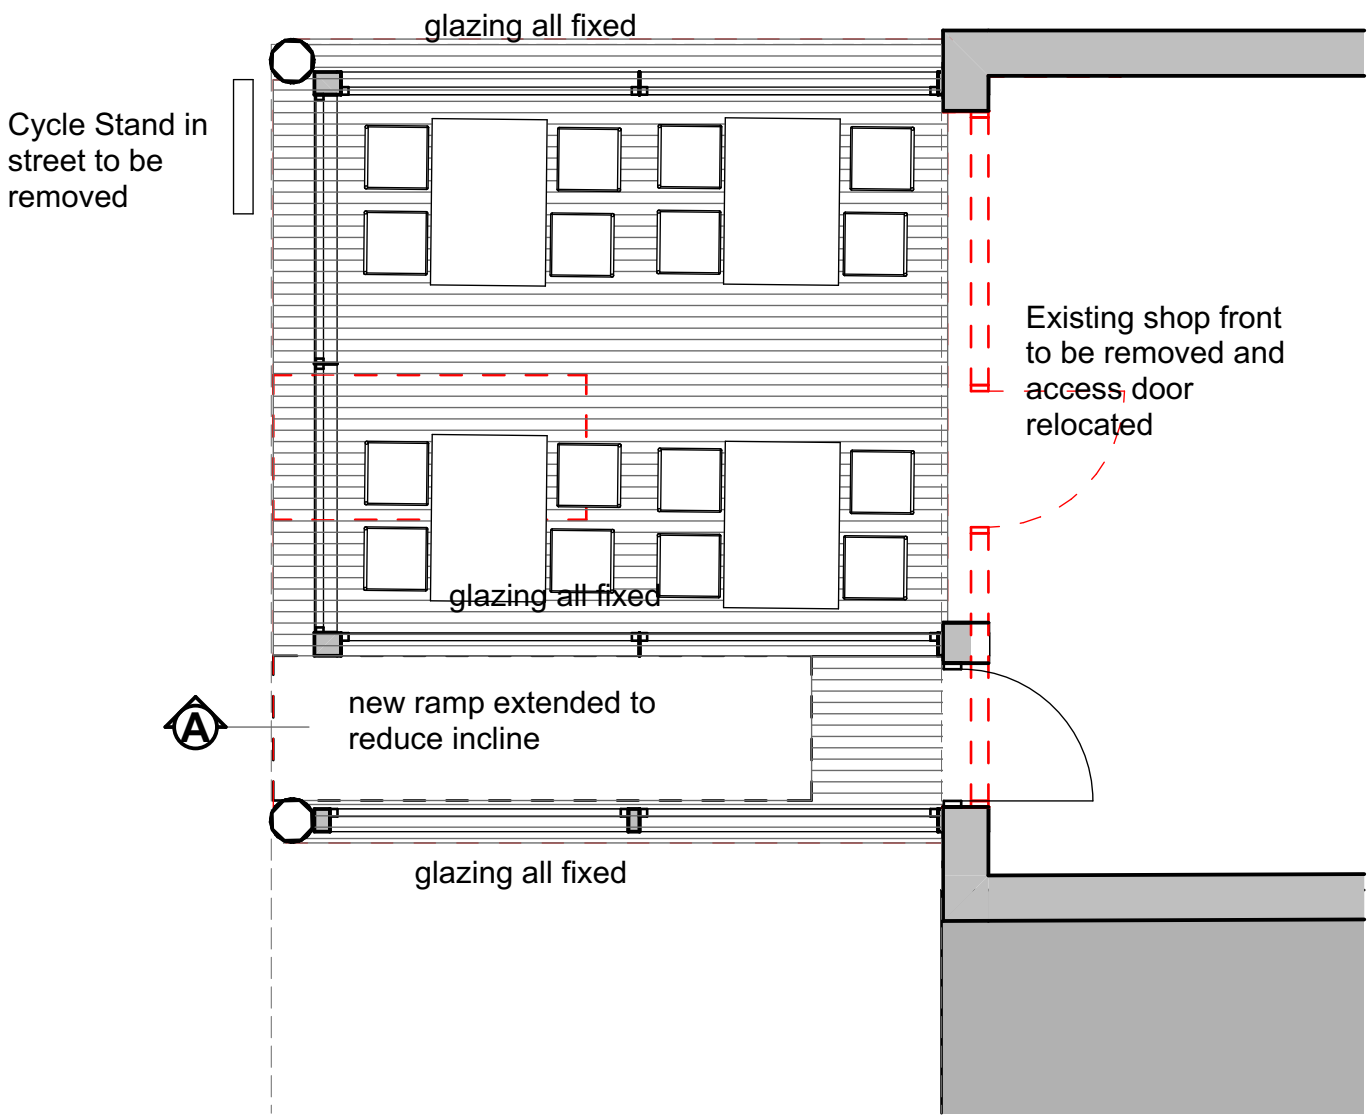

PROPOSED GROUND FLOOR 1:50

Rev A. Additional notes for planning and framing colour to match framing of existing canopy 20/11/2025

gonshaw associates
chartered architect
3 KENDAL DRIVE GATLEY CHEADLE SK8 4QJ
TEL: 0161 408 4882 MOBILE 0771583075
Email: ron@gonshaw-associates .com

CLIENT	MORTEZA ABAZARI		
SITE/CONTRACT	FORECOURT ENCLOSURE 378 BARLOW MOOR RD		
TITLE	EXISTING AND PROPOSED PLANS AND ELEVATIONS		
DATE	SEPT 2025	SCALE	AS SHOWN
CHECKED		DRAWN	
DRG No.	41441	/ 02A	/