



Notes :
1. This drawing should not be scaled, figured dimensions only to be taken
2. should any discrepancies be found with this drawing, please inform this office.
3. Copyright of this drawing is owned by JM Architects.

Structural information indicative only. To be confirmed by Structural Engineer.

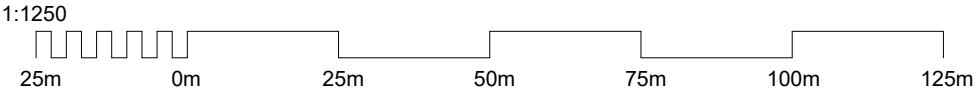

— Site Boundary

— Client owned adjacent boundary

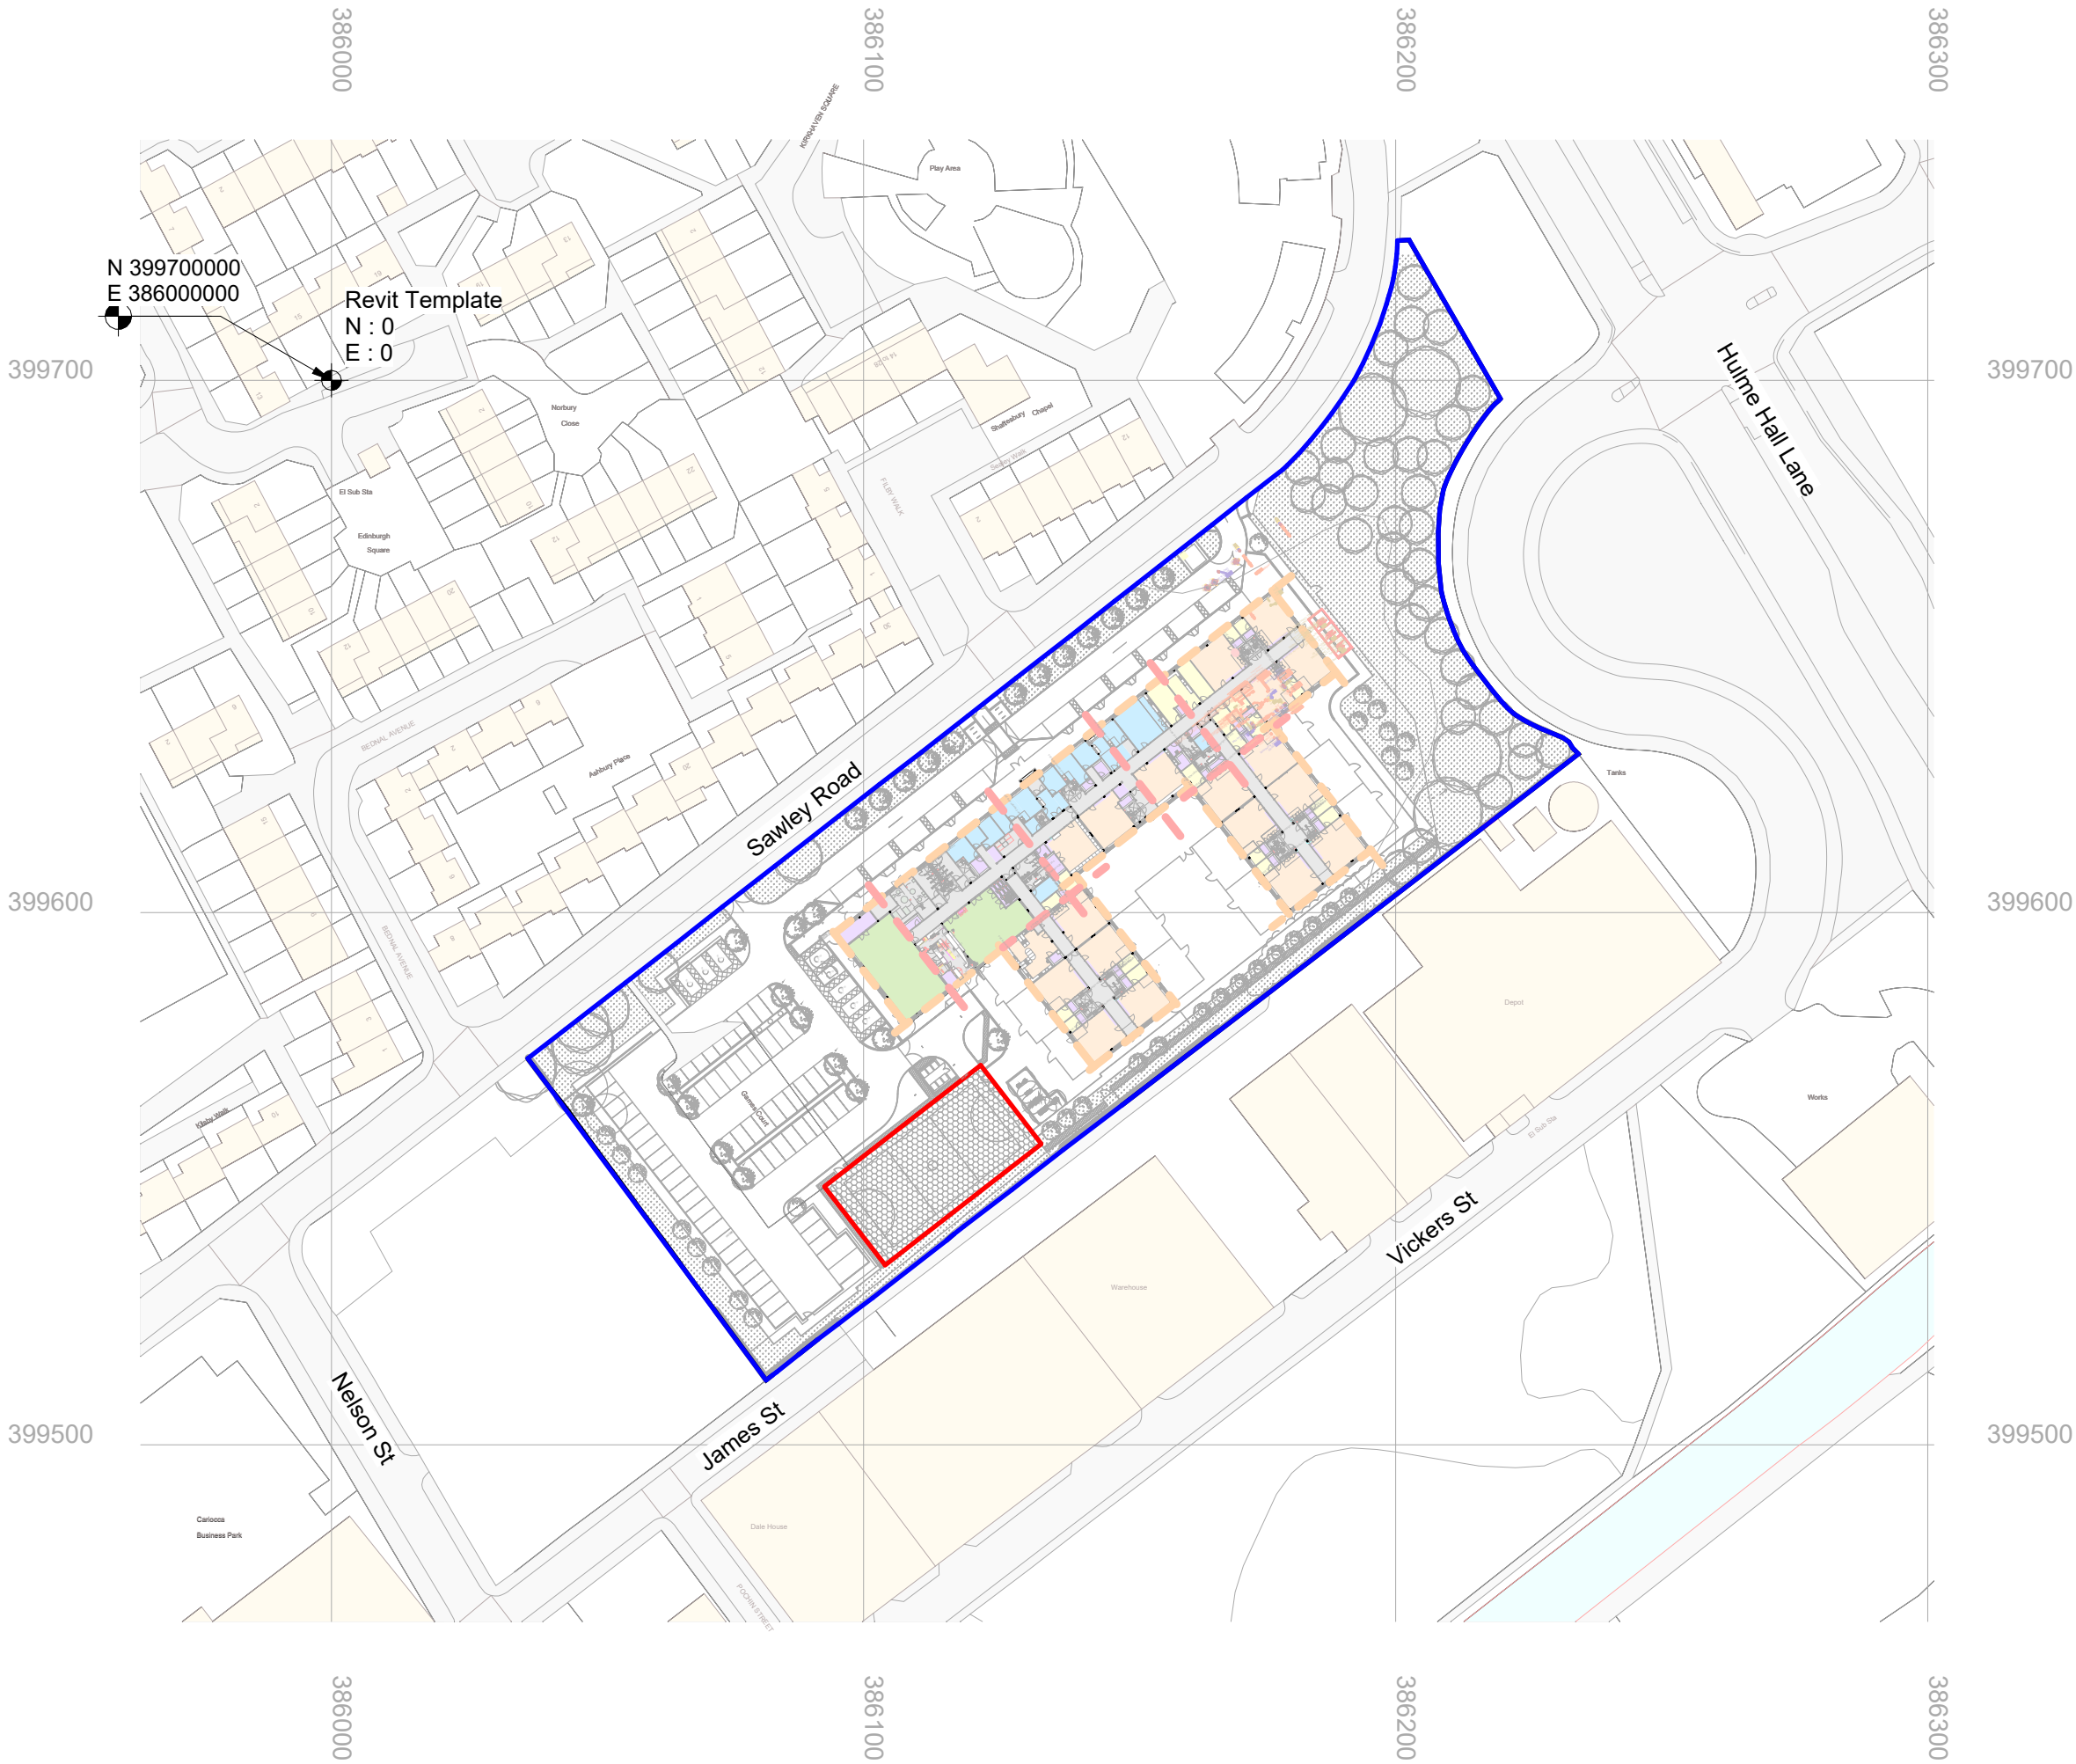

Site Location Plan

1 : 1250

UPRN
000077240467

Project	Varley Street SEN School
Title	MUGA Site Location Plan
Client	Kier

Purpose : For Planning		Scale : As	JMA Project Number : 7196	
Drawing Number		indicated@A2		
Project - Originator - Volume - Level - Type - Role - Number			Status	Revision
VAR-JMA-ZZ-00-DR-A-90004			A5	C1

jmarchitects

54 Princess Street
Manchester
M1 6HS
0161 200 6300
0161 200 6301
manchester@jmarchitects.net
www.jmarchitects.net