



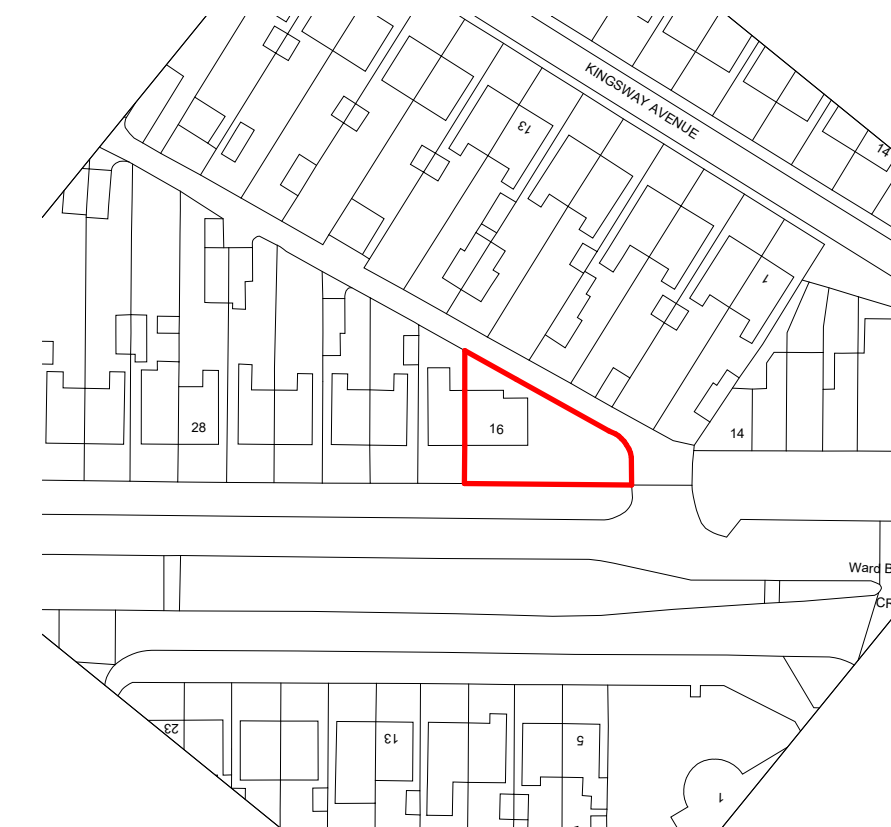


Block Plan

1 : 500

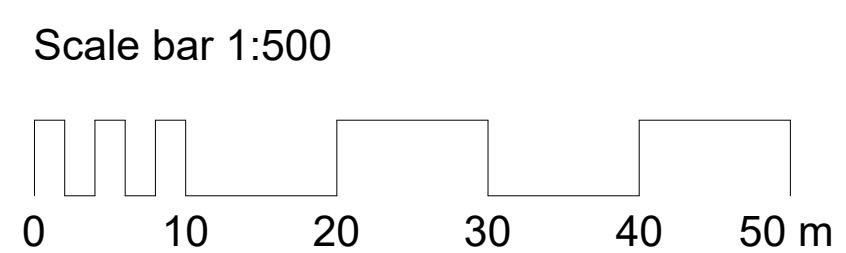


Site Location Plan

1 : 1250

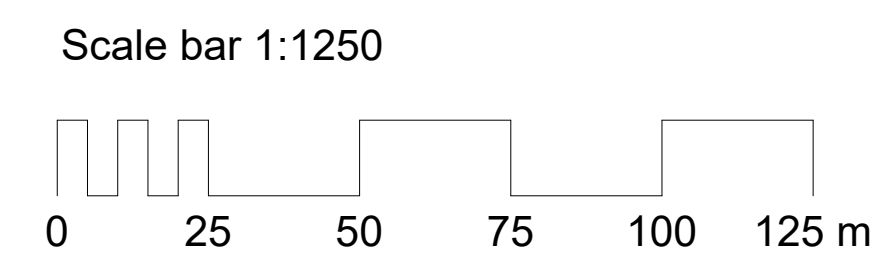

Key:
Site Boundary _____

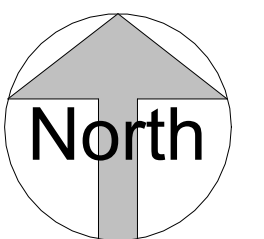

PLANNING

[illegible]

Client
Abdullah Hayat

Project
16 Kingsway M19 2DD

Drawing

Site Location & Block Plan

Scale	Date		
As	Dec'24	AP	US
indicated@A1			



Virtual Property Solutions
London, 128 City Road, EC1V 2NX
Email: admin@vps360.co.uk
Tel:

0069	03	01	Rev. No.
------	----	----	----------

Architectural elevation drawing of a three-story brick building. The building features a gabled roof on the left side with a chimney. The main facade has a central entrance door and several windows, including a large bay window on the right. A small dormer window is visible on the roof. The drawing is labeled "Adjacent Neighbour" on the right side.

Do not scale from this drawing

2860

2750

Existing Ground Floor Plan
1 : 100

Scale bar 1:100



0 5 10 m

B	Elevations Updated	10.01.2025			
A	Omitted Chimney Redrawn	11.10.2024			
Rev	Description	Issued	Dwn	Chk	

[illegible]

Rev. No.

0069	03	02	B
------	----	----	---



Abdullah Hayat

Project

16 Kingsway M19 2DD

Existing External Views




VPS360
VIRTUAL PROPERTY SOLUTIONS

Virtual Property Solutions
London, 128 City Road, EC1V 2NX
Email: admin@vps360.co.uk
Tel: [REDACTED]

Rev. No.	
0069	A



Scale bar 1:100

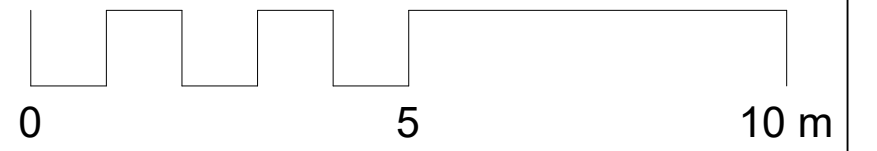

PLANNING

[illegible]

Client
Abdullah Hayat

Project
16 Kingsway M19 2DD

Drawing

Proposed Site Plan

Scale	Date		
1 : 100@A1	Dec'24	AP	US



Virtual Property Solutions
London, 128 City Road, EC1V 2NX
Email: admin@vps360.co.uk

Tel:

0069	03	60	Rev. No. A
------	----	----	---------------

Proposed Site Plan


1 : 100

The floor plan shows the following rooms and dimensions:


- Bedroom: 16.7 m²
- Bedroom: 14.0 m²
- Bedroom: 14.7 m²
- Prayer Room: 4.8 m²
- Storage: 2.3 m²
- Ensuite: 3.5 m²
- Hall: 12.9 m²

A red dashed line outlines a specific area on the right side of the plan, which includes the Prayer Room, the 14.7 m² Bedroom, and the Storage area. A red number "3945" is written near the bottom right corner of this outlined area.

Scale bar 1:50

 

0 1 2 3 4 5 m

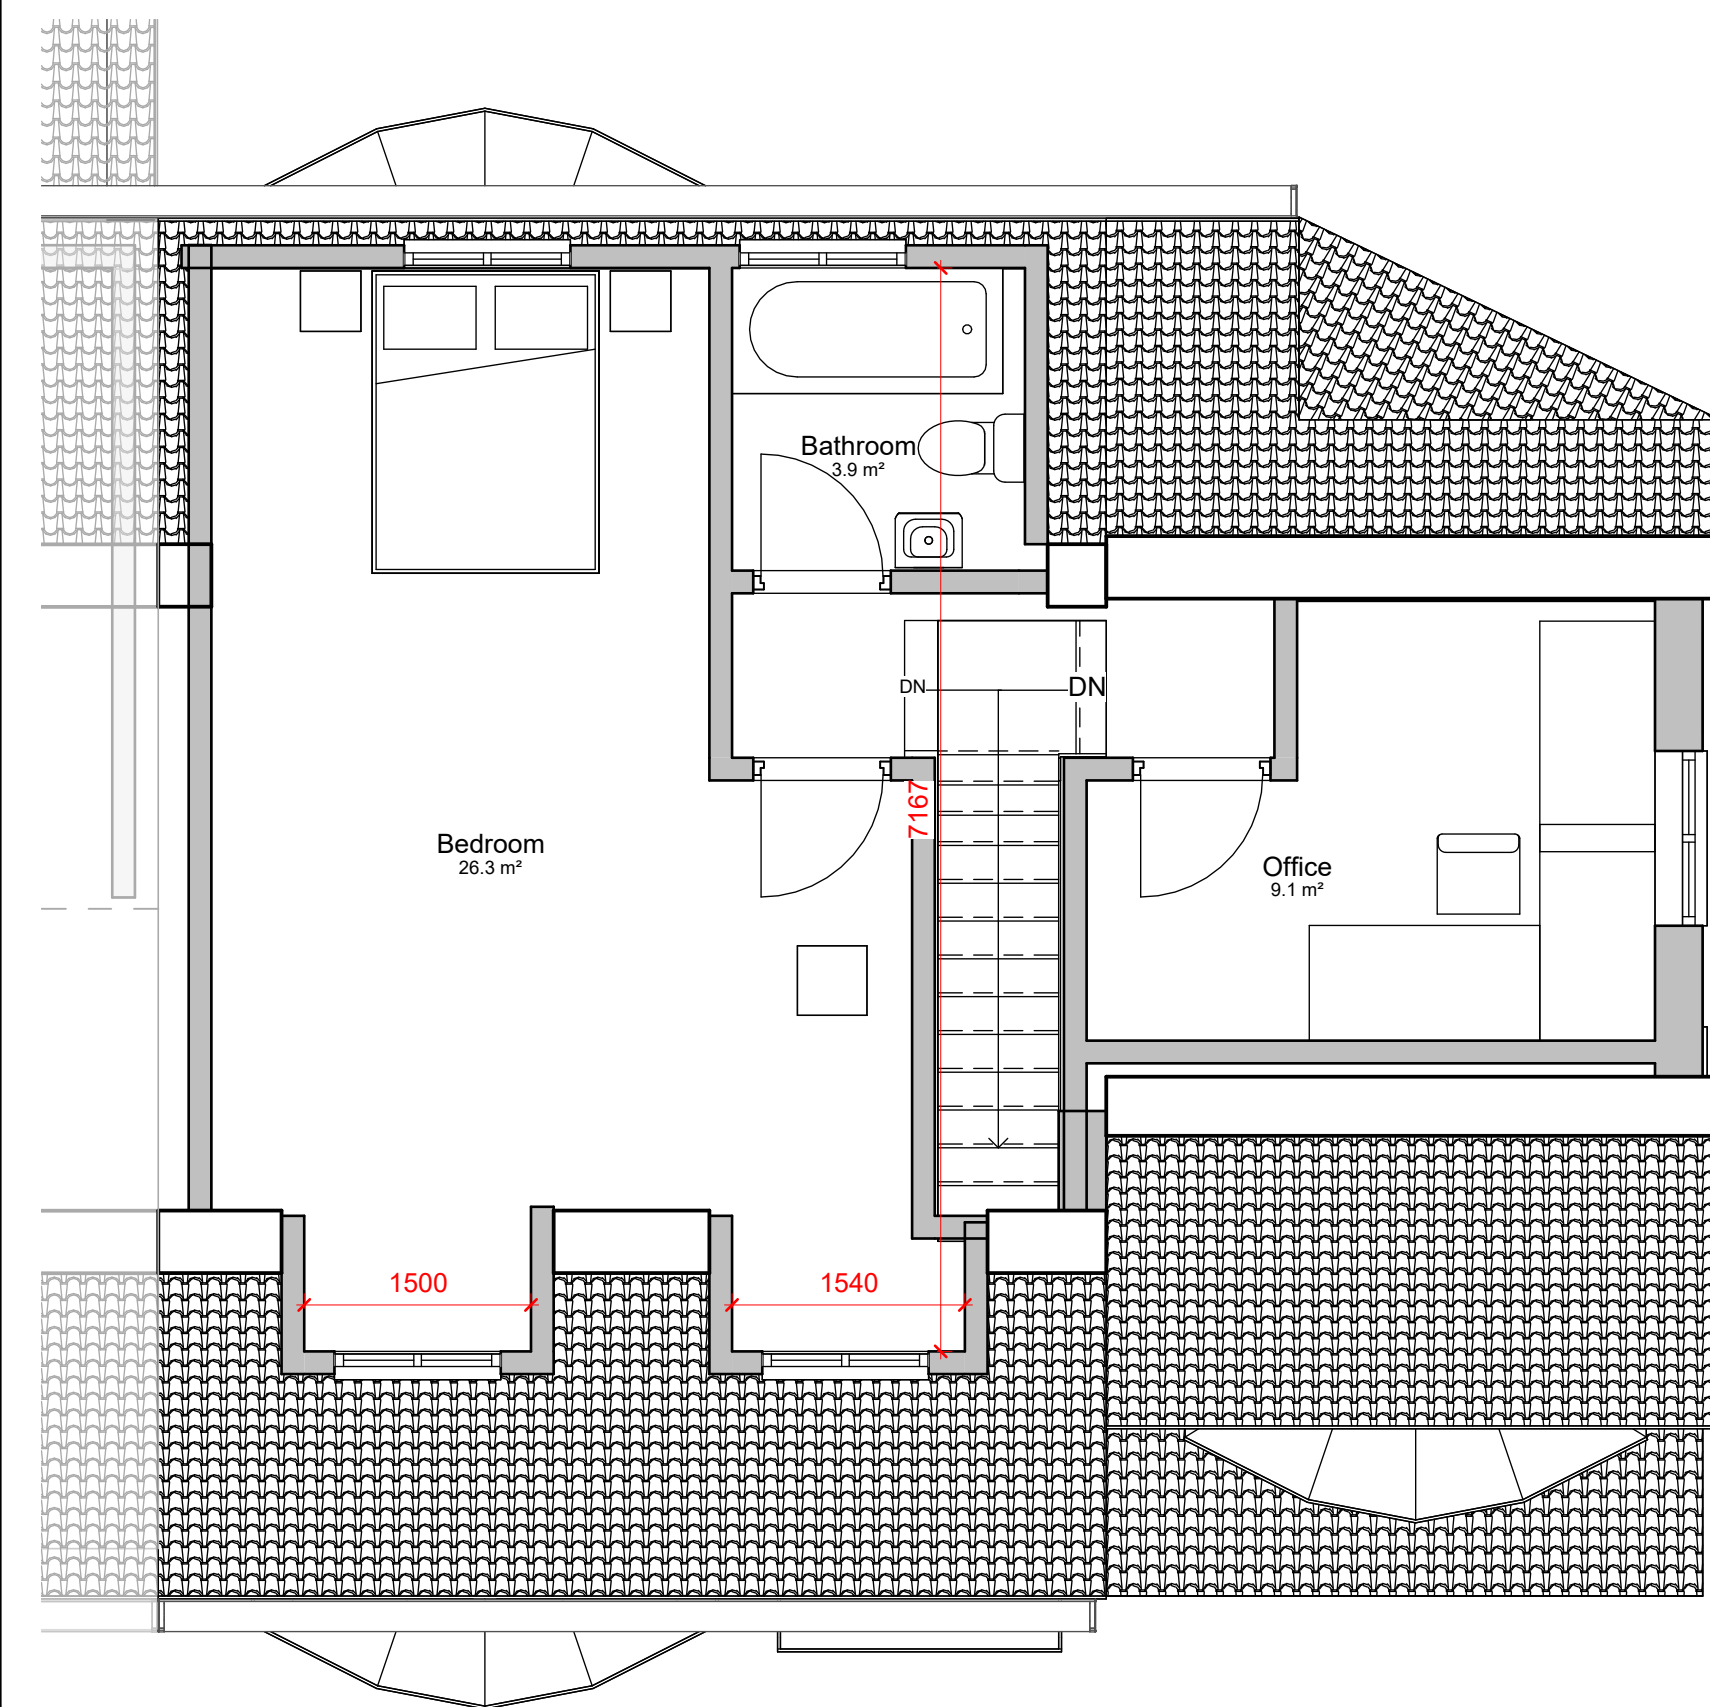

approved application ref:141839/LP/2025

approved ref: 140493/FH/2024

PLANNING

D	Revised set back design	18.06.2025			
C	Amended to comments	12.06.2025			
B	amended to pre-app comments	17/04/2025			
A	Amended design	05.02.2025			
Rev	Description	Issued	Dwn	Chk	

Project
16 Kingsway M19 2DD

Scale	Date		
1 : 50@A1	Dec'24	AP	US



0069	03	61	Rev. No. D
------	----	----	---------------

approved ref: 140493/FH/2024




Proposed Front Elevation
1 : 50

approved application ref:141839/LP/2025



Proposed Rear Elevation
1 : 50

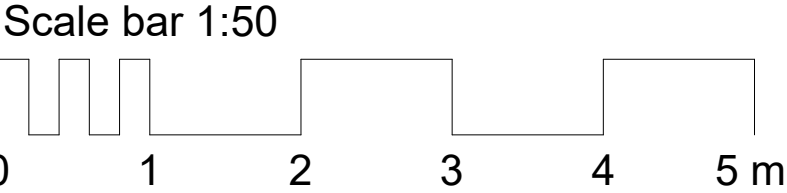

PLANNING

D	Revised set back design	18.06.2025			
C	Amended to comments	12.06.2025			
B	amended to pre-app comments	17/04/2025			
A	Amended design	05.02.2025			
Rev	Description	Issued	Dwn	Chk	

Client
Abdullah Hayat

Project
16 Kingsway M19 2DD

Drawing
Proposed Elevations

Scale	Date	AP	US
1 : 50@A1	Dec'24		



Virtual Property Solutions
London, 128 City Road, EC1V 2NX
Email: admin@vps360.co.uk
Tel:

0069	03	62	D
			Rev. No.



Proposed Side Elevation
1 : 50

D	Revised set back design	18/06/2025		
C	Amended to comments	12/06/2025		
B	Amended to pre-app comments	17/04/2025		
A	Amended design	05/02/2025		
Rev	Description	Issued	Dwn	Chk

Project
16 Kingsway M19 2DD

Scale	Date		
@A1	Dec'24	AP	US

