

Legend


Site Boundary

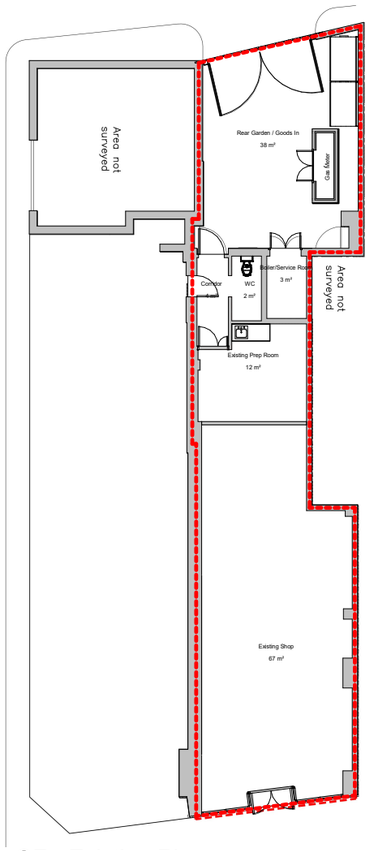

1 GF - Existing Plan
1 : 100

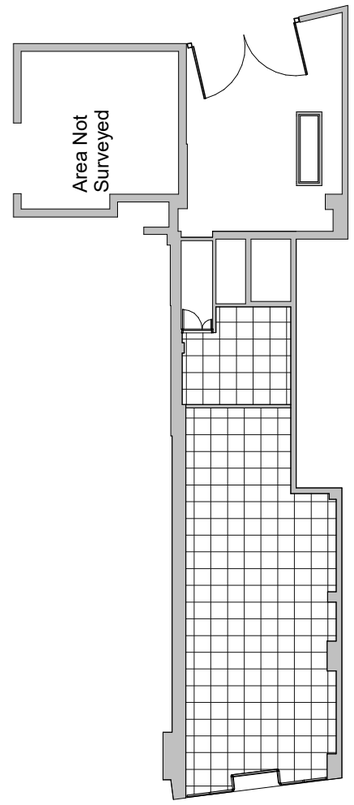

2 GF - Existing Ceiling Plan
1 : 100

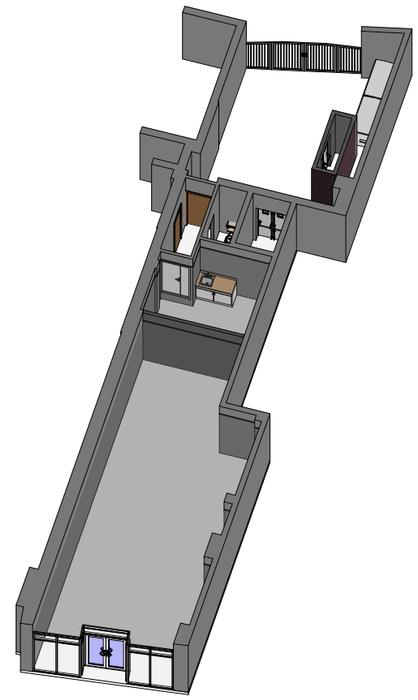

3 3D - Existing

0 1 2 3 4 5 10
GRAPHIC SCALE: 1:100

BB DESIGN+ TECHNOLOGY

All rights reserved.

NOTES:

- ALL WORK TO COMPLY WITH CURRENT BUILDING REGULATIONS AND CODES OF PRACTICE.
- ALL DIMENSIONS IN MM UNLESS NOTED OTHERWISE.
- "THIS DRAWING IS PREPARED SOLELY FOR DESIGN AND PLANNING SUBMISSION PURPOSES.IT IS NOT INTENDED OR SUITABLE FOR EITHER BUILDING REGULATIONS OR CONSTRUCTION PURPOSES AND SHOULD NOT BE USED FOR THAT PURPOSES".
- THIS DRAWING IS COPYRIGHT AND MUST NOT BE COPIED WITHOUT PERMISSION.
- PLEASE NOTE: PROPERTY OWNER TO ENSURE THAT ALL ASPECTS OF THE "PARTY WALL ETC, ACT 1996" ARE COMPLIED WITH PRIOR TO ANY WORK COMMENCING ON SITE. ANY DEVELOPMENT WITHOUT A CERTIFICATE OF LAWFULNESS OR PLANNING PERMISSION IS SOLELY AT OWNER'S RISK. MATERIALS SHOULD MATCH THOSE OF THE EXISTING PROPERTY.

No.	Description	Date

Great British Doner

Picadilly Branch

Existing Layout and Ceiling Plan

Project number	GBD-MCR-002
Date	22.07.2025
Drawn by	BB
Checked by	BB
A102	
Scale	1 : 100

22/07/2025 20:59:23