


3 Preston Road

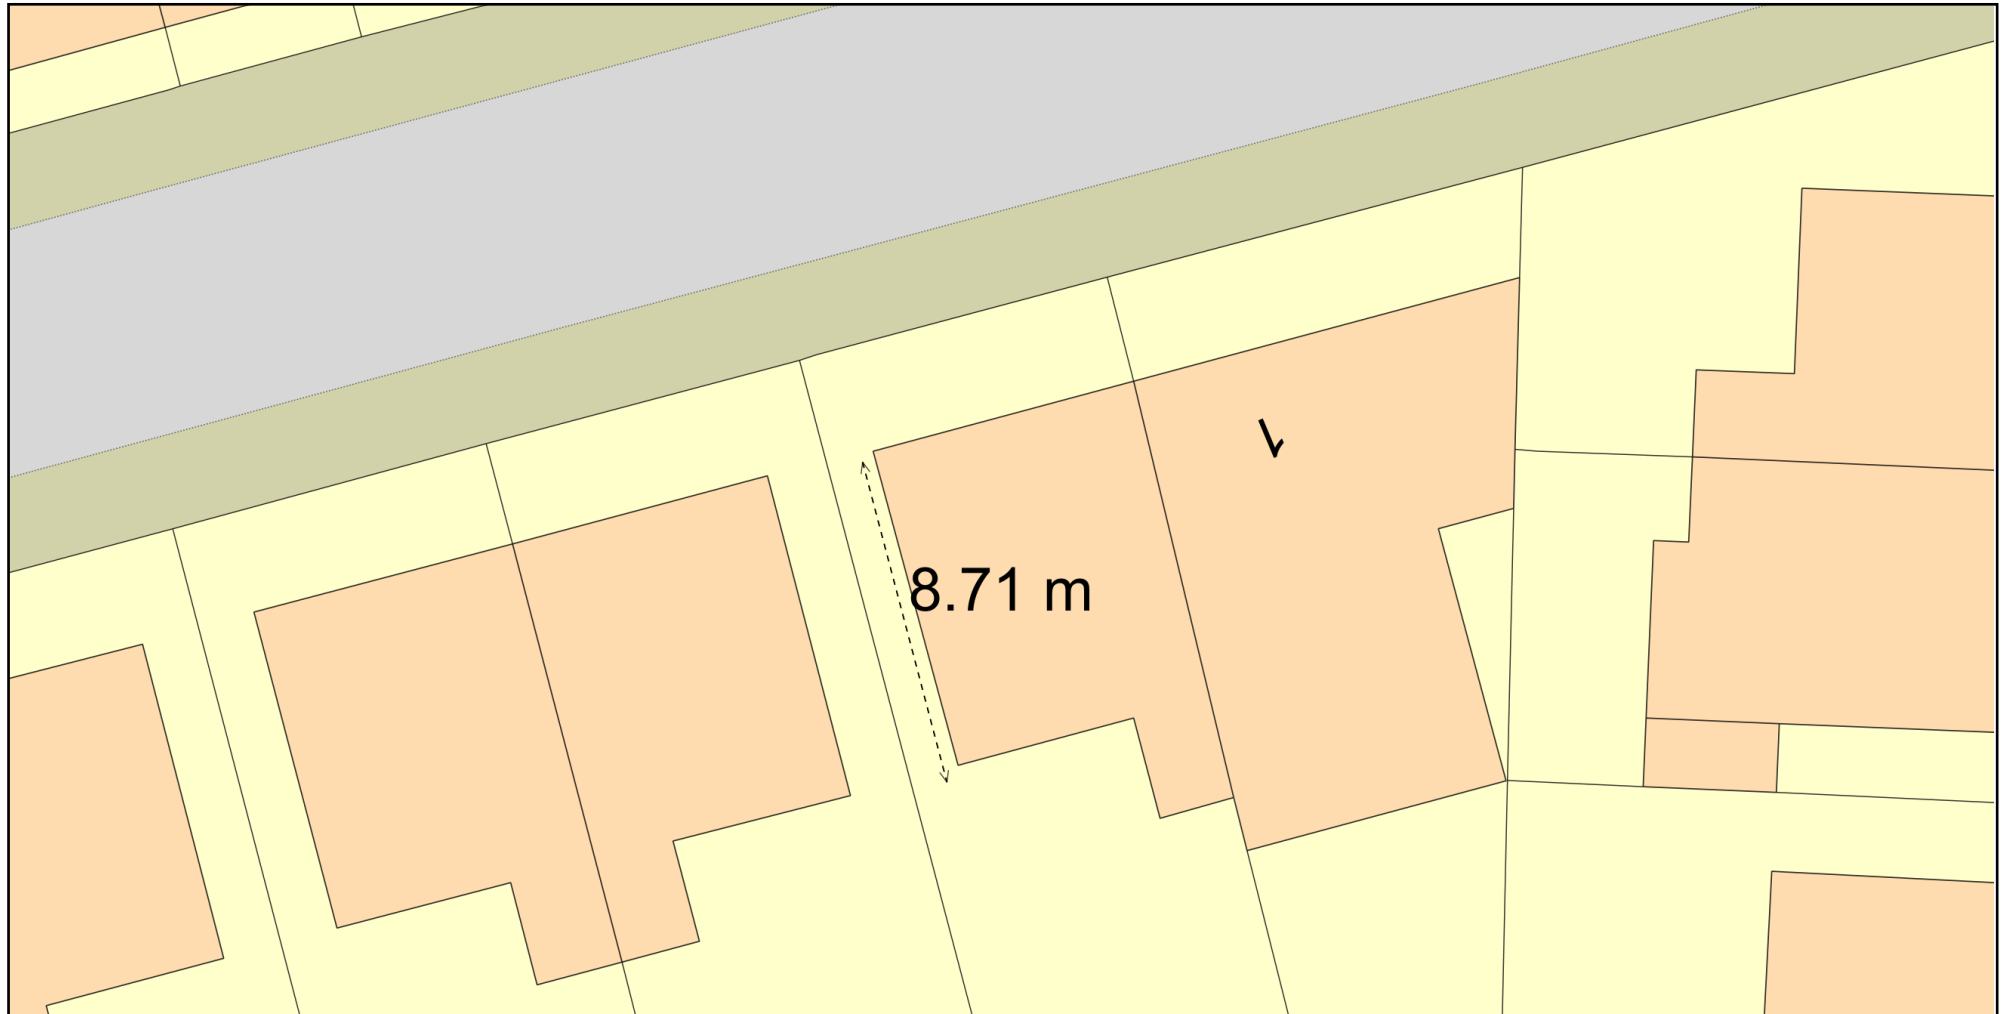

0 10
Metres



Plan Produced for: Clare Gannaway

Date Produced: 17 Jul 2025

Plan Reference Number: TQRQM25198155631541

Scale: 1:200 @ A4

© Crown copyright and database rights 2025 OS 100042766