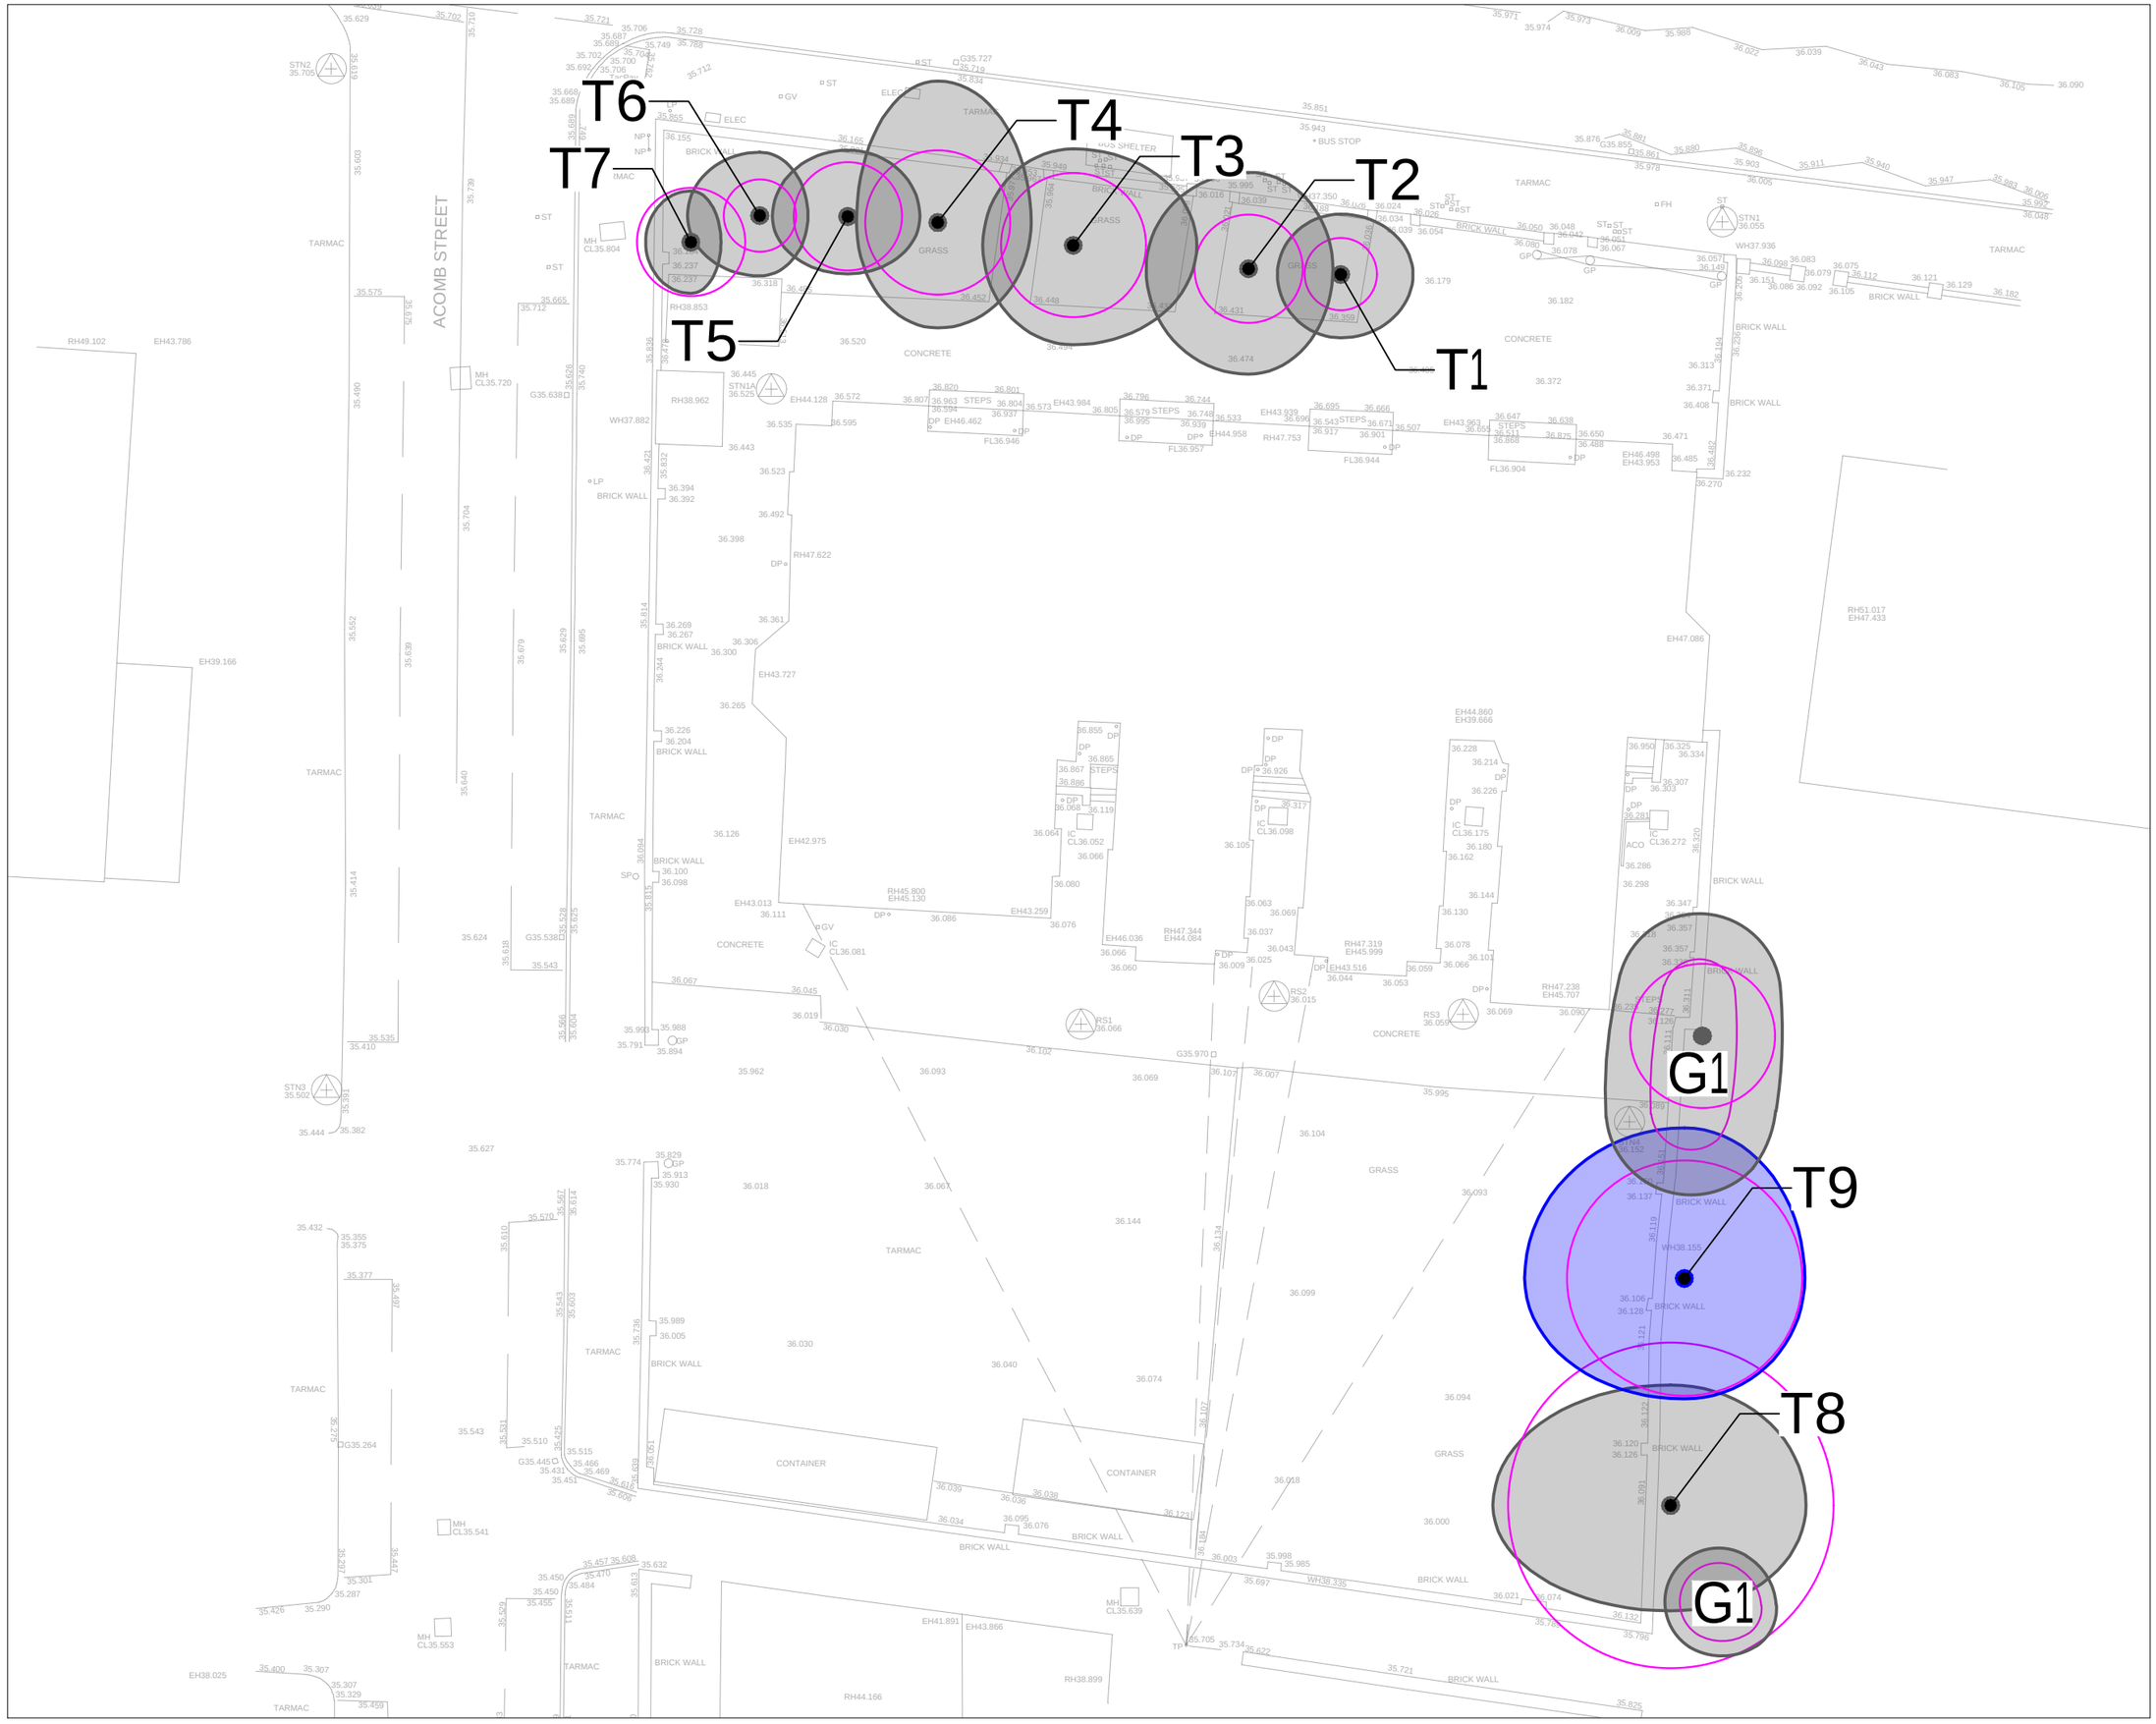


KEY.

Trees / Groups

Canopy Spread
Tree Stem
Root Protection Area

A Category Tree
(High quality / retention value)

B Category Tree
(Moderate quality / retention value)

C Category Tree
(Low quality / retention value)

U Category Tree
(No remaining retention value)

Hedgerows
(Not assigned BS5837:2012 category)

N

Rev	Description	Date
Rev A	Issue to client	06.03.2025

SEED Arboriculture Ltd
Suite F6.1, Adelphi Mill, Bollington, Cheshire, SK10 5JB
www.seed-arb.co.uk

PROJECT
Moss Lane East, Manchester

TITLE
Tree Constraints Plan

DRAWING REF	DRAWING NO
1933-TCP-001-A	001

SCALE	REVISION
1:200 @ A3	Rev A