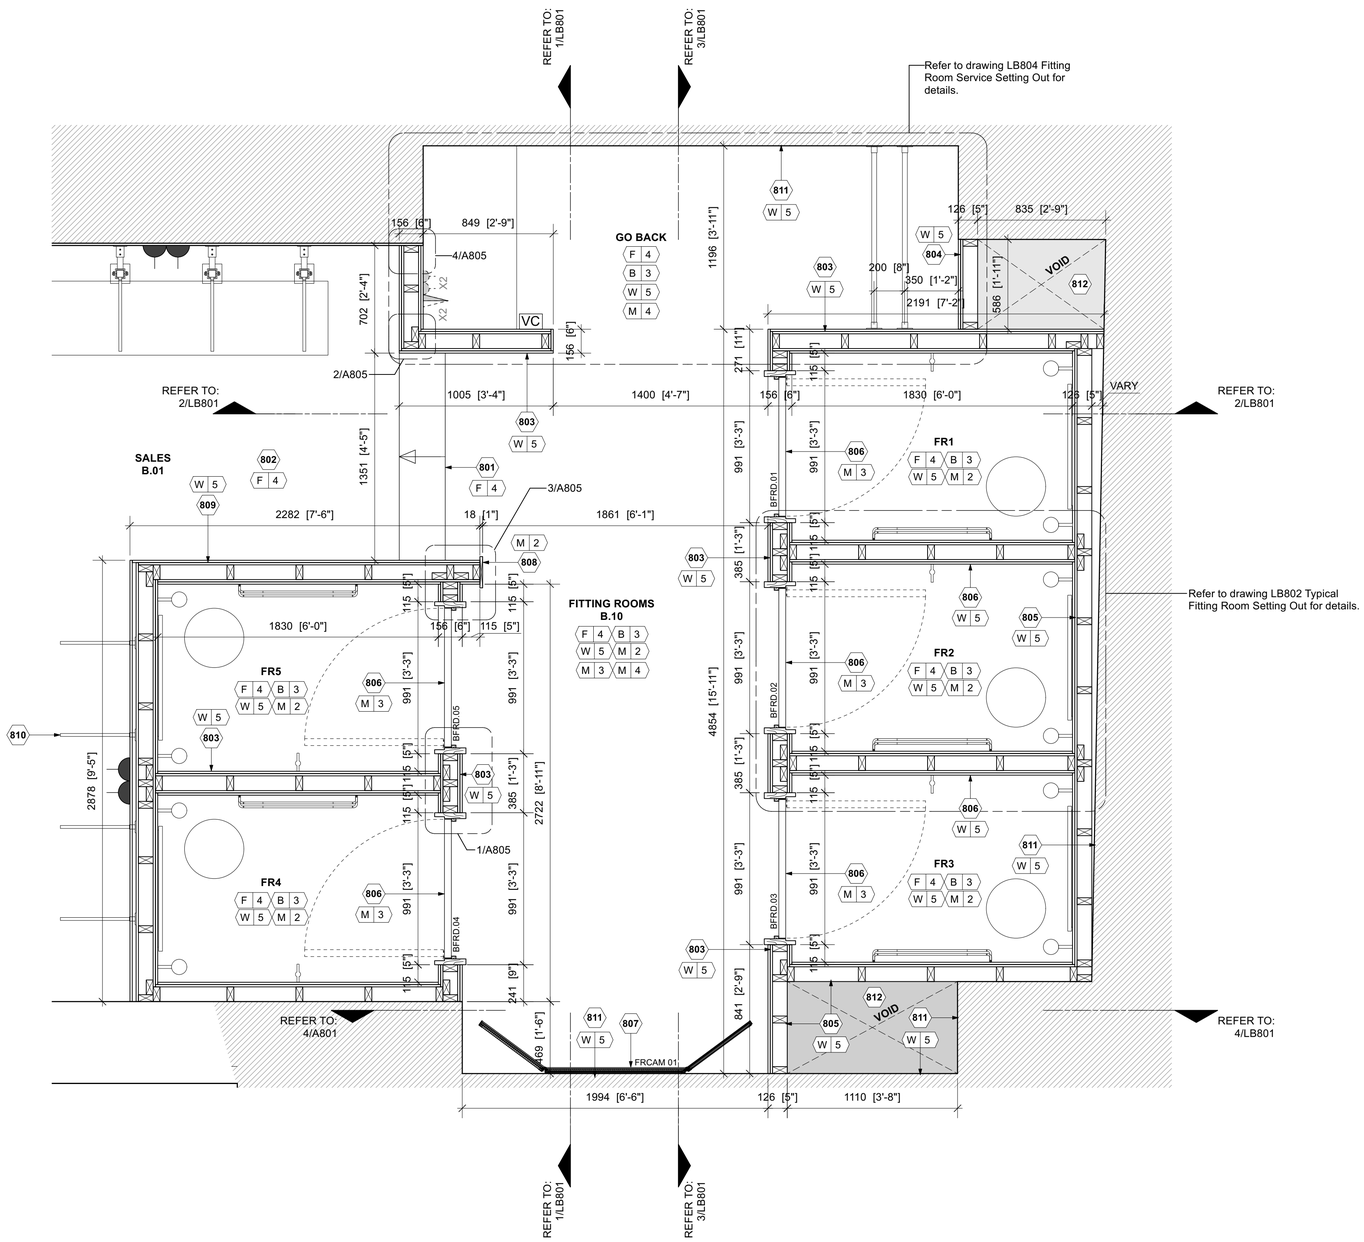


1 ENLARGED FITTING ROOM PLAN

LB800 SCALE 1:20 @ A1

KEY NOTES

801 CONSTRUCT NEW STEPS BETWEEN FITTING ROOMS AND SALES AREA AS SOFTWOOD TIMBER FRAMING (SIZED TO SUIT) CLAD WITH 22MM FLOORING GRADE T&G CHIPBOARD DECK AND PREPARED TO RECEIVE TIMBER FLOOR FINISH. REFER TO DRAWING LB510 FOR DETAILS.

802 CONSTRUCT RAISED FLOOR TO SUIT CHANGE IN FLOOR LEVEL AS 150X50MM SOFTWOOD TIMBER JOISTS SUPPORTED ON WALLBARN UNIVERSAL PEDESTALS (ADJUSTABLE TO 310MM) CLAD WITH 22MM FLOORING GRADE T&G CHIPBOARD DECK AND PREPARED TO RECEIVE TIMBER FLOOR FINISH.

803 CONSTRUCT 2800MM HIGH PARTITION WALL COMPRISING 100X50MM (96X45MM) C24 TIMBER STUDS AT 450MM CENTRES LINED BOTH SIDES WITH 15MM PLYWOOD SHEATHING AND 15MM GYPROC WALL BOARD, COMPLETE WITH 140X18MM PAINTED TULIPWOOD BASE. ALL BOARD JOINTS AND FIXING HOLES TO BE SEAMLESS FINISHED AND PREPARED FOR DECORATION.

804 CONSTRUCT 2800MM HIGH LINING WALL COMPRISING 100X50MM (96X45MM) C24 TIMBER STUDS AT 450MM CENTRES LINED INTERNALLY WITH 15MM PLYWOOD SHEATHING AND 15MM GYPROC WALL BOARD, COMPLETE WITH 140X18MM PAINTED TULIPWOOD BASE. ALL BOARD JOINTS AND FIXING HOLES TO BE SEAMLESS FINISHED AND PREPARED FOR DECORATION.

805 CONSTRUCT 2800MM HIGH LINING WALL COMPRISING 100X50MM (96X45MM) C24 TIMBER STUDS AT 450MM CENTRES LINED INTERNALLY WITH 15MM PLYWOOD SHEATHING AND 15MM GYPROC WALL BOARD, COMPLETE WITH 140X18MM PAINTED TULIPWOOD BASE. ALL BOARD JOINTS AND FIXING HOLES TO BE SEAMLESS FINISHED AND PREPARED FOR DECORATION.

806 914X2030MM SINGLE LEAF PAINTED SOLID CORE TIMBER DOOR WITHIN 38MM PAINTED TULIPWOOD FRAME. ALL FITTING ROOM DOORS TO HAVE WELDED PIPS TO HINGES TO PREVENT OPENING MORE THAN 90 DEG. PULL HANDLE TO BE INSTALLED AT 1025MM ABOVE FFL AND LOCK TO BE INSTALLED AT 825MM ABOVE FFL.

807 1935X1980MM FITTING ROOM COMMON AREA 3 WAY MIRROR FRAME SECURED TO WALL. REFER TO DRAWING A851 FOR DETAILS.

808 204X18MM PAINTED TULIPWOOD CAPPING. SECURE TO FRAMING WITH 2No. ROWS COUNTERSUNK WOODSCREWS AND MATCHING TULIPWOOD PELLETS AT 400MM CENTRES.

809 CONSTRUCT 2500MM HIGH PARTITION WALL COMPRISING 100X50MM (96X45MM) C24 TIMBER STUDS AT 450MM CENTRES LINED BOTH SIDES WITH 15MM PLYWOOD SHEATHING AND 15MM GYPROC WALL BOARD, COMPLETE WITH 140X18MM PAINTED TULIPWOOD BASE. ALL BOARD JOINTS AND FIXING HOLES TO BE SEAMLESS FINISHED AND PREPARED FOR DECORATION.

810 CONSTRUCT 2500MM HIGH PARTITION WALL WITH IN-WALL MERCHANDISING STANDARDS COMPRISING 100X50MM (96X45MM) C24 TIMBER STUDS AT 450MM CENTRES LINED BOTH SIDES WITH 15MM PLYWOOD SHEATHING AND 15MM GYPROC WALL BOARD, COMPLETE WITH 140X18MM PAINTED TULIPWOOD BASE. ALL BOARD JOINTS AND FIXING HOLES TO BE SEAMLESS FINISHED AND PREPARED FOR DECORATION.

811 EXISTING DEMISE WALL TO BE PREPARED FOR DECORATION.

812 INFILL VOID AT TOP OF WALL WITH NEW LID COMPRISING 15MM PLYWOOD ON 100X50MM (96X45MM) C24 TIMBER FRAMING (HATCHED IN GREY). TOP OF LID AT 2800MM AFFL.

0 0.5 1 1.5 2

Scale bar (metres) 1:20

apt.design
Studio 1
31 Main Street, Kilby
Leicestershire, UK, LE18 3TD
Studio 2
2nd Floor, 22 Conduit Street
London, UK, W1S 2XR
W www.apt-design.co.uk T +44 (0)1858 469420

For Office Use: A_12746

ANTHROPOLOGIE

1-5 ST. ANNS SQUARE
MANCHESTER
M2 7EF

CONSULTANT :

DRAWN BY:
ZR

ISSUE / DATE:
LISTED BUILDING CONSENT 18.08.2025

REVISION :

SHEET TITLE :
ENLARGED FITTING ROOM PLAN

SHEET NO. :
LB800

Figured dimensions shall be taken in preference to scaled dimensions and any discrepancies or errors are to be referred to the Designer. Contractors, sub-contractors and suppliers must verify all dimensions on site before commencing work or making any fabrication drawings. @ Copyright Reserved