PROJECT
Redfern

DESCRIPTION
Internal Wall Type Interface Details Proposed

REVISIONS

REV.	DATE	AMENDMENT
P01	30/05/2025	Issued for Planning
P02	30/07/2025	Issued for Planning

CLIENT

MEPC

STAGE
Stage 3

SR NO.	SCALE@A3	DATE
7266	**As indicated**	**30/07/2025**

ORIGINATOR	CHECKED	AUTHORISED
LJ	**RW**	**TOB**

A3

SHEPPARD ROBSON

E: enquiries@sheppardrobson.co.uk


REV.	STATUS	PURPOSE FOR ISSUE
P02	**S2**	**Planning**

DRAWING NO.
7266-SRA-XX-XX-DR-A-22860


NOTE:

Do not scale from this drawing. All dimensions subject to site survey, dimensions to be confirmed on site. Mechanical & Electrical and Structural work shown is indicative, refer to M&E and SE consultant's drawings and reports for further information.

All wall types to be reviewed and confirmed by relevant consultants and contractors prior to installation.

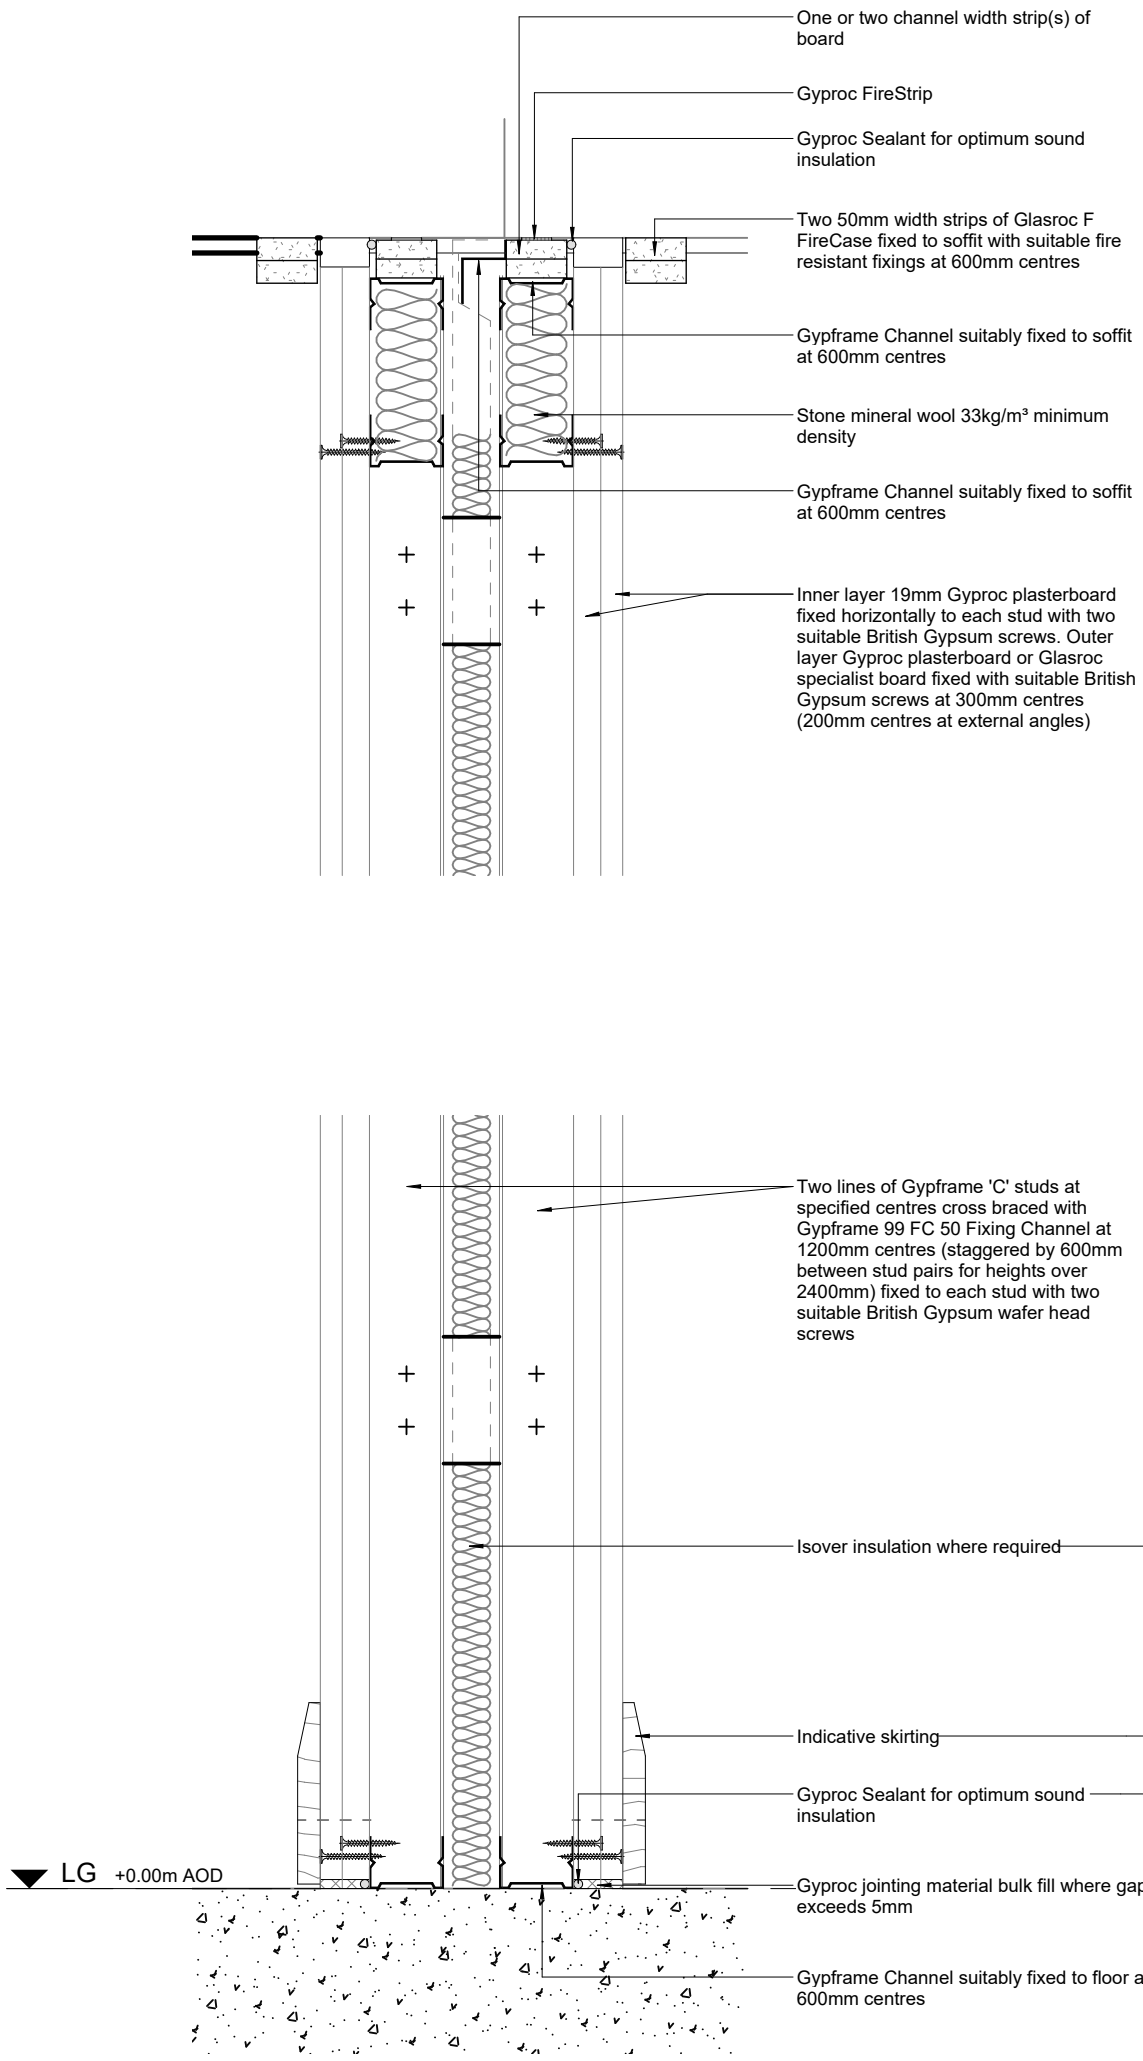

Internal Wall Type 01_Head and Base Detail

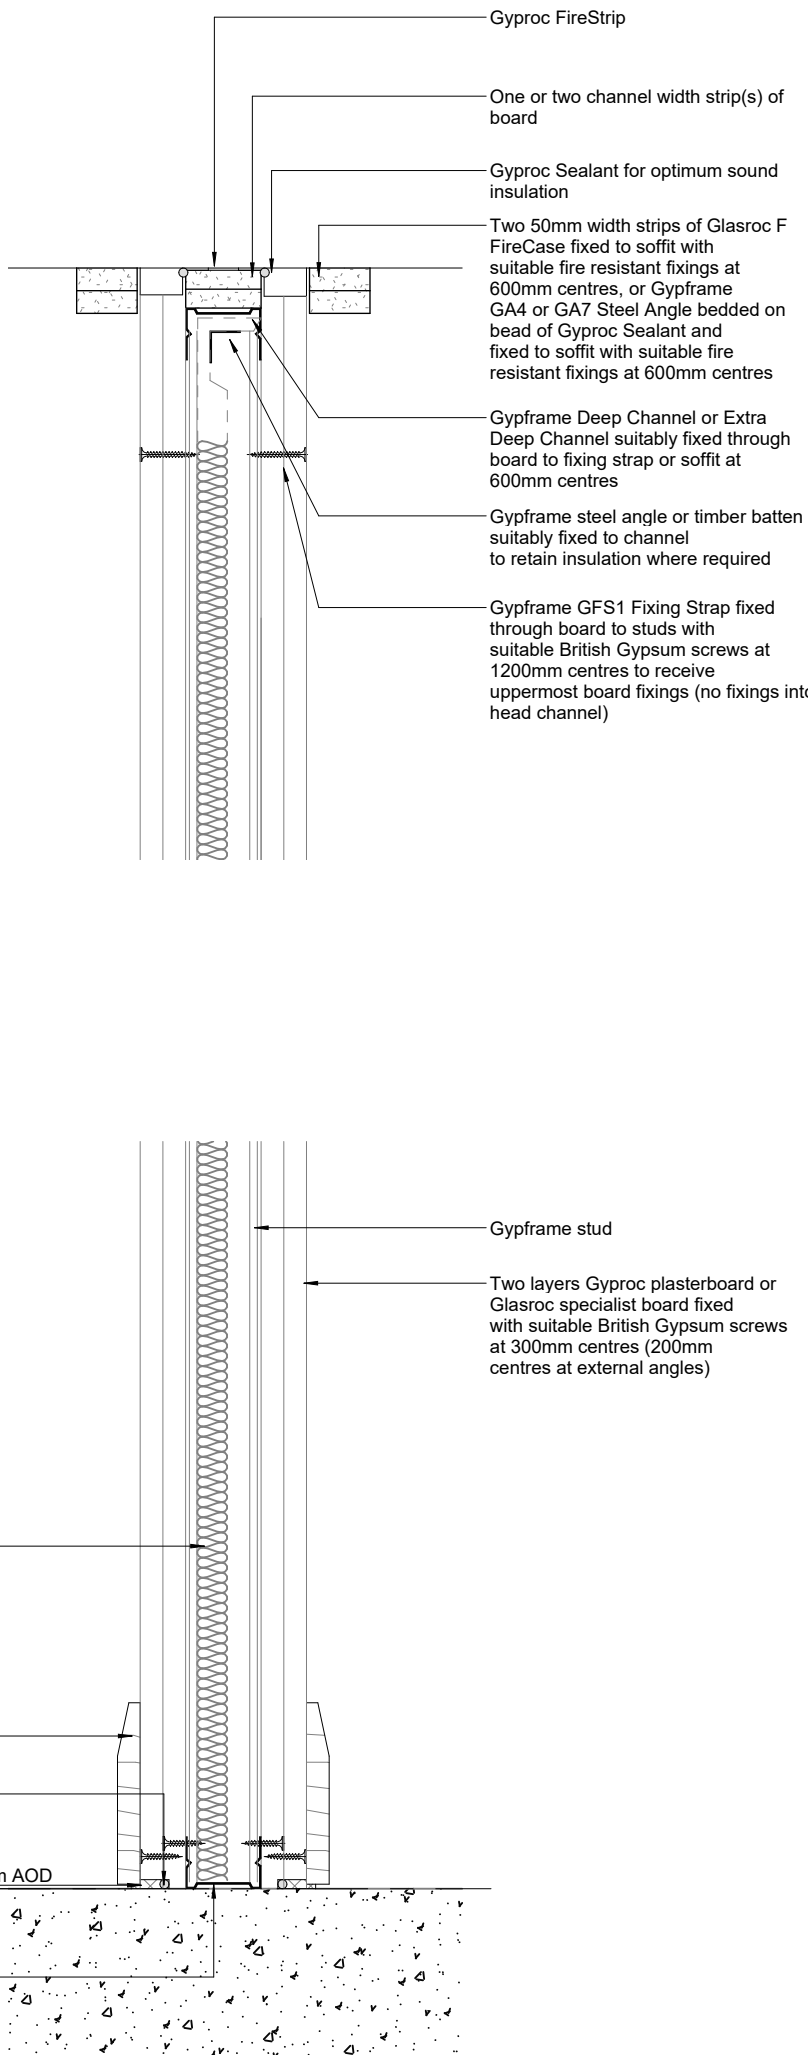

Internal Wall Type 03_Head and Base Detail

© COPYRIGHT
The copyright in this drawing is vested in Sheppard Robson and no license or assignment of any kind has been, or is, granted to any third party whether by provision of copies or originals or otherwise unless agreed in writing.

DO NOT SCALE FROM THIS DRAWING
The contractor shall check and verify all dimensions on site and report any discrepancies in writing to Sheppard Robson before proceeding work

FOR ELECTRONIC DATA ISSUE
Electronic Data / drawings are issued as "read only" and should not be interrogated for measurement. All dimensions and levels should read, only from those values stated in text on the drawing.